




Location Plan
Scale 1:1250



Site Plan
Scale 1:500

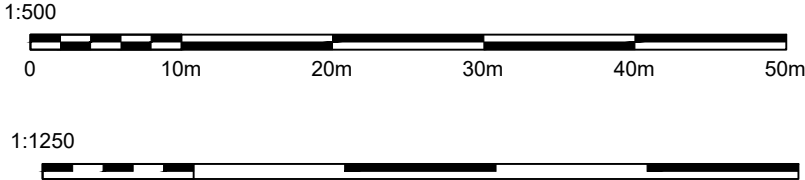

Client:

Project / Title:

Proposed Two / Single Storey Rear Extension
at 7 Oxendale Drive, Middleton, M24 4FN

AutoCAD Location

D:\BentleyP&PM\Planning Apps\

Drawn: MJD

Scale: As Shown @ A3

Date: 25.03.25

No. TSRE-7OD-001

Rev. A