




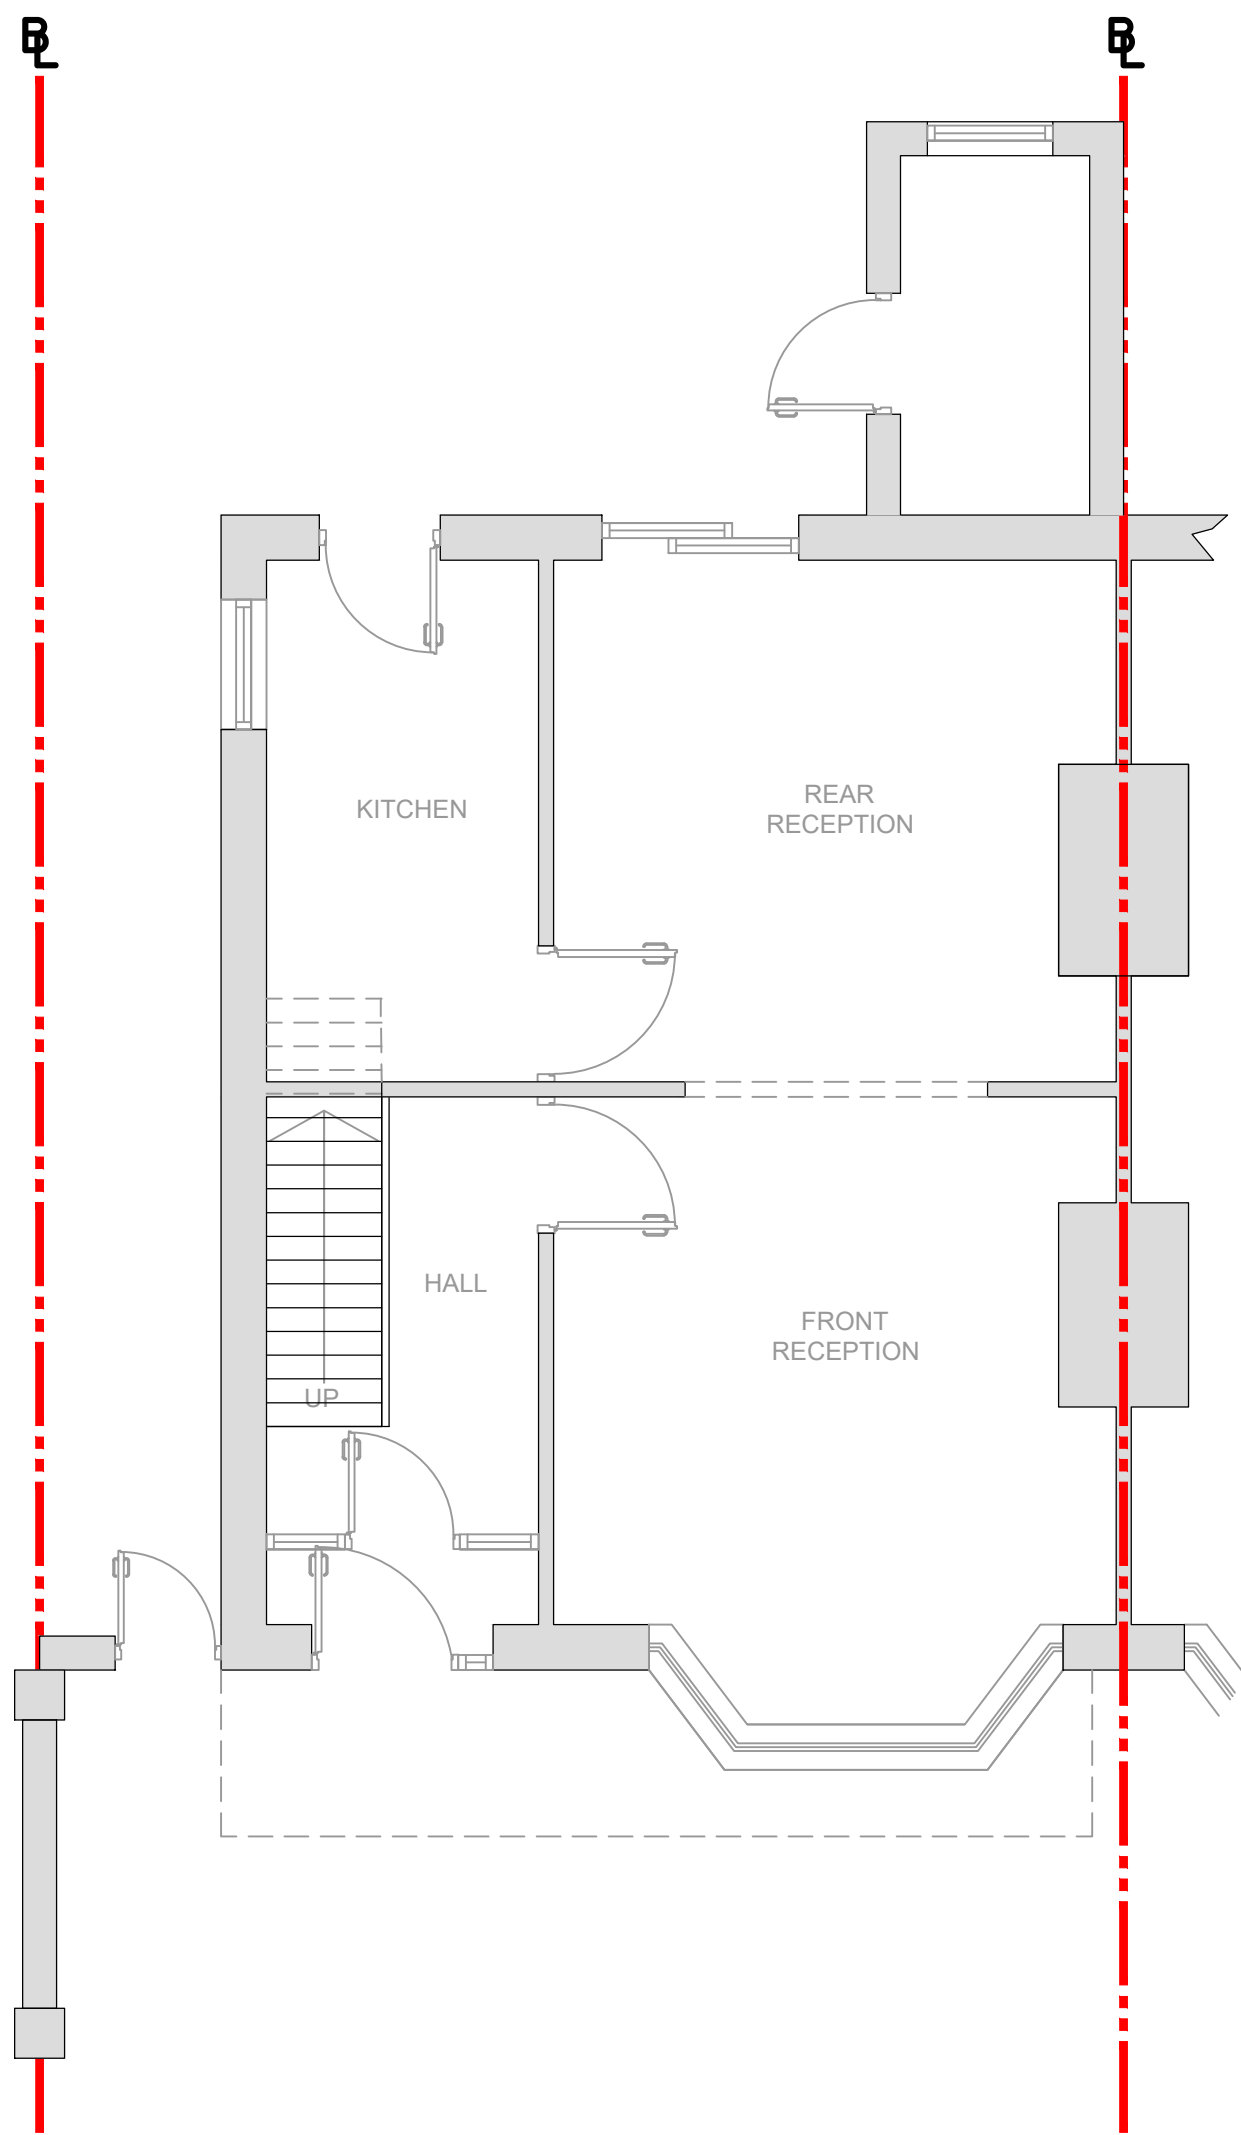


EXISTING GROUND FLOOR PLAN
SCALE 1:50

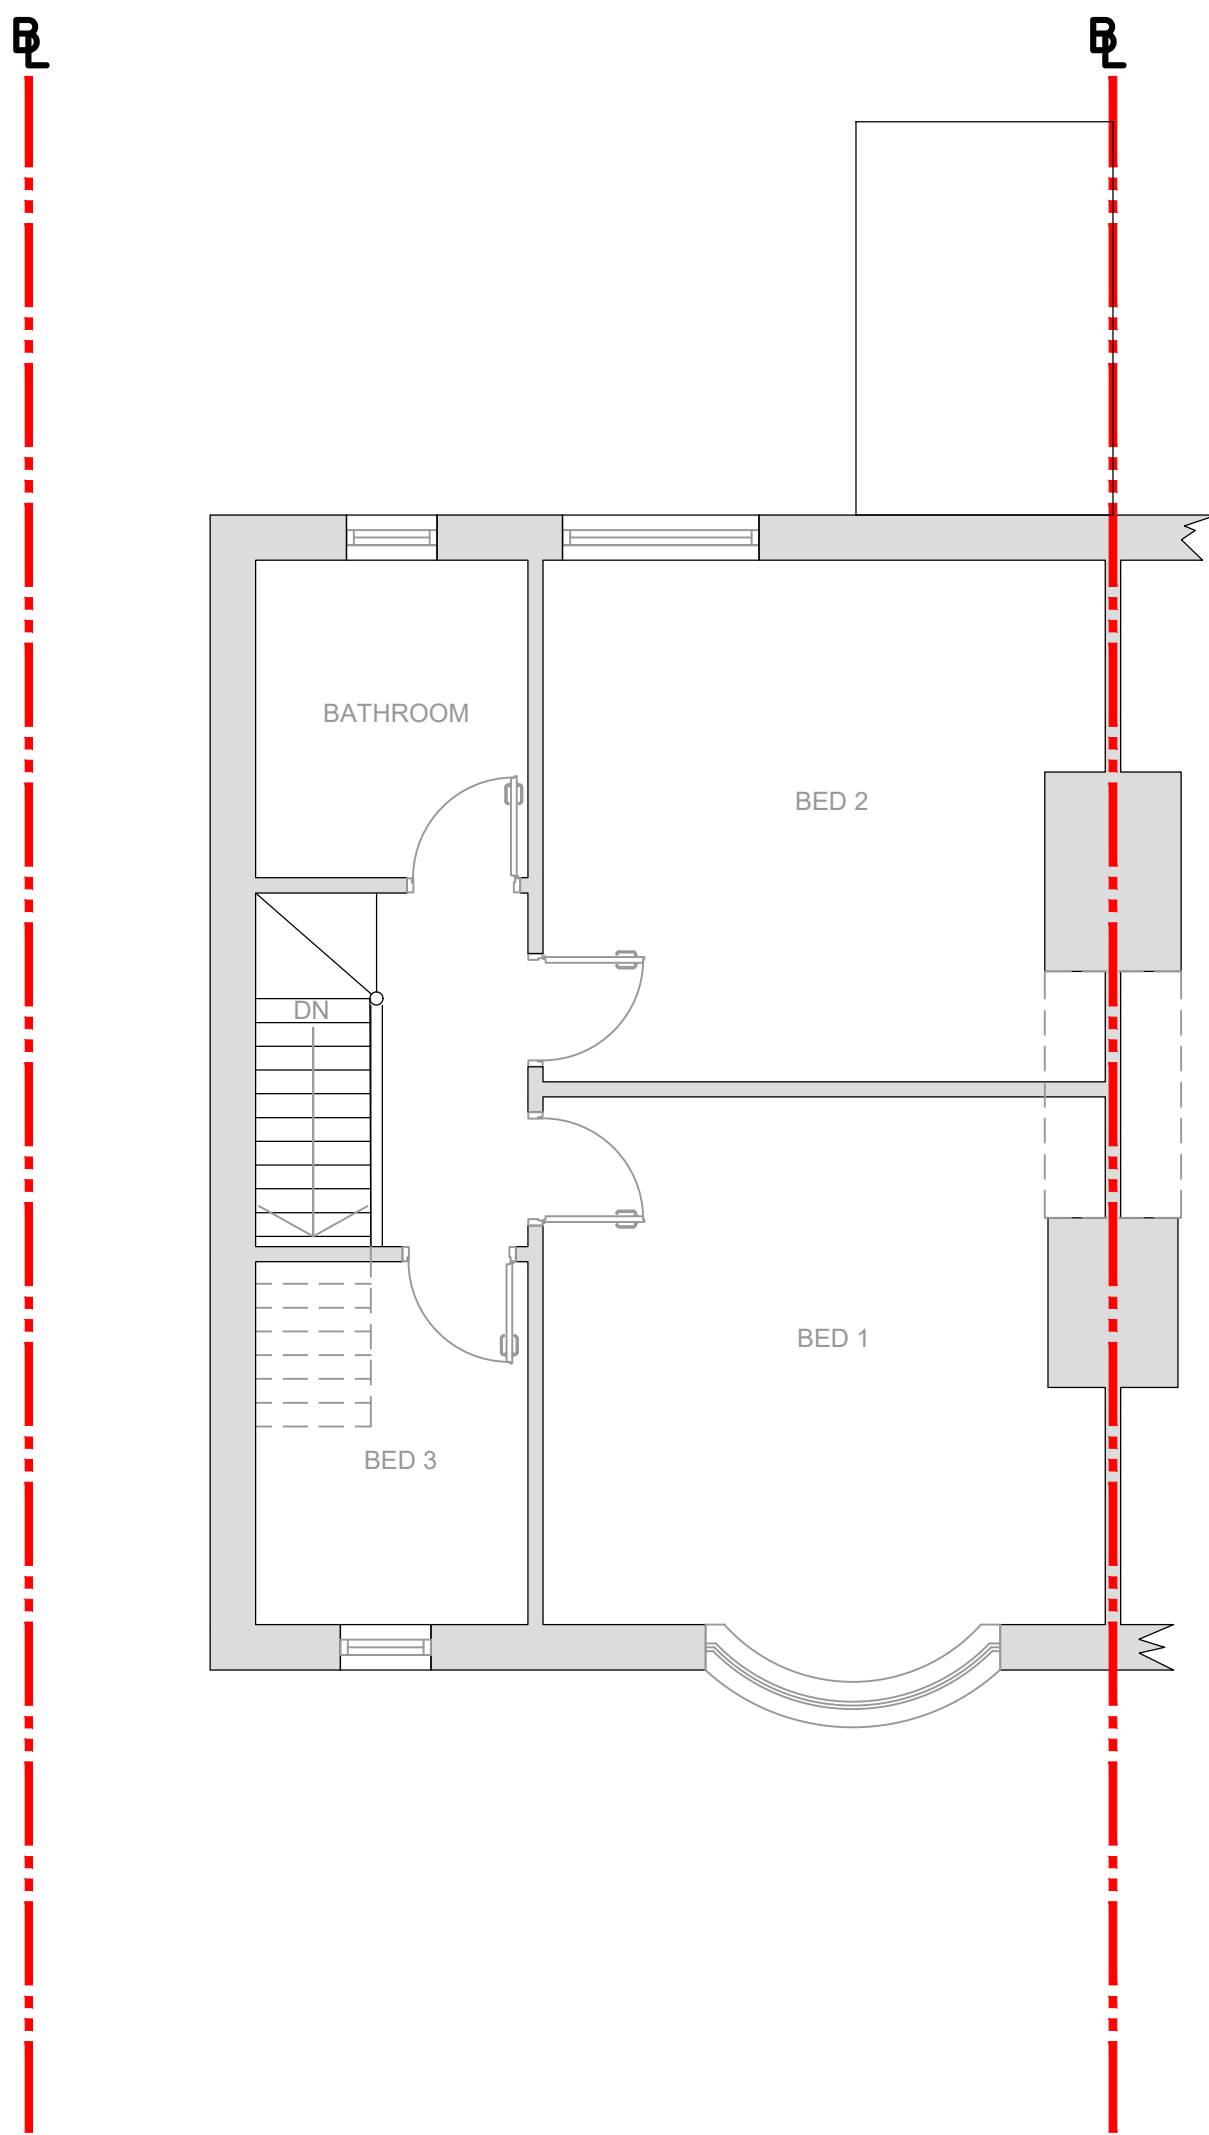


EXISTING FIRST FLOOR PLAN
SCALE 1:50

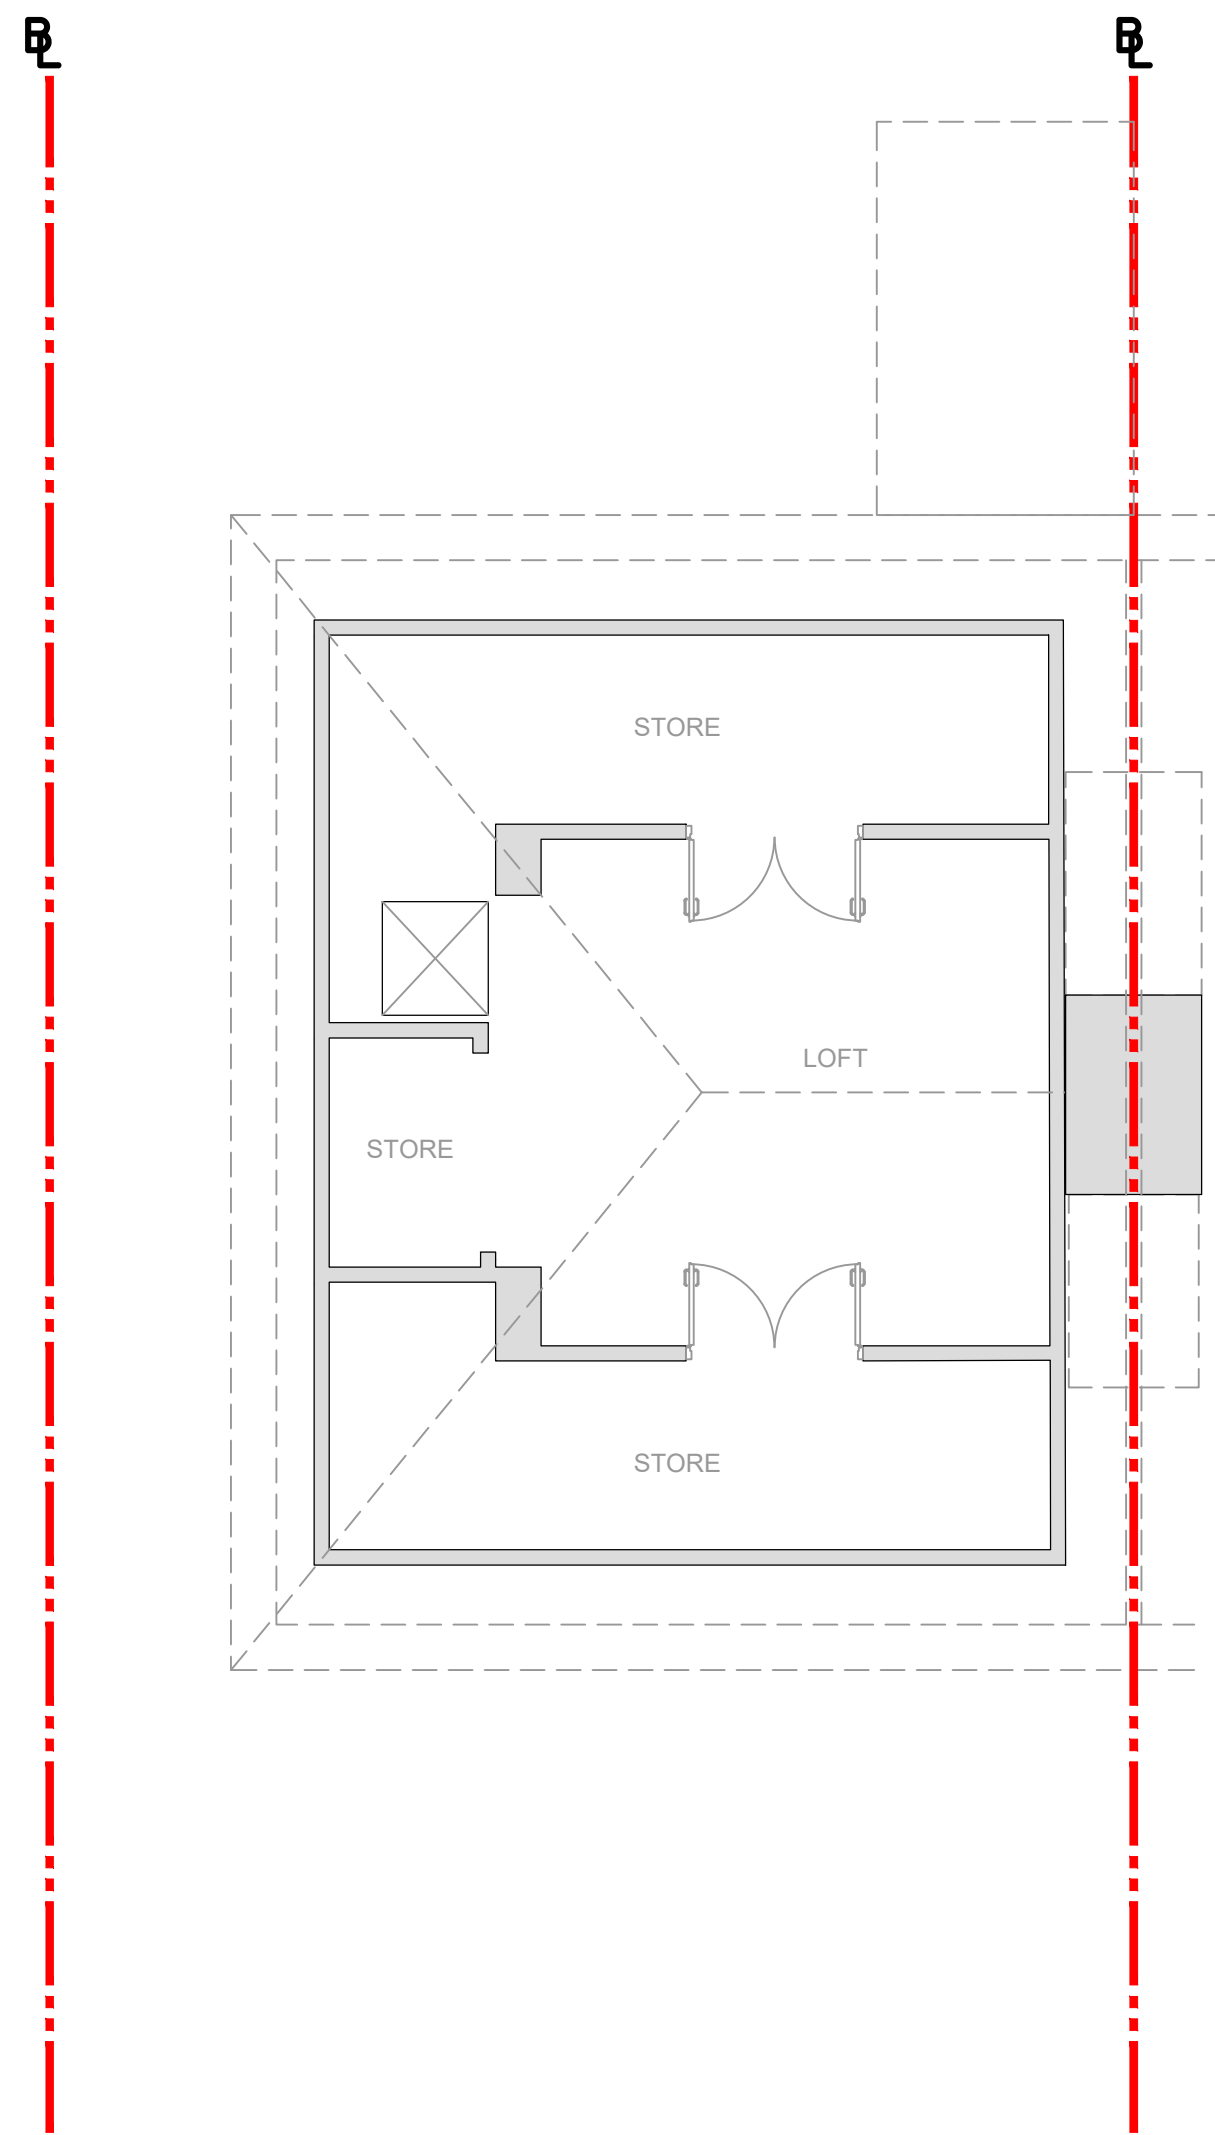


EXISTING LOFT PLAN
SCALE 1:50

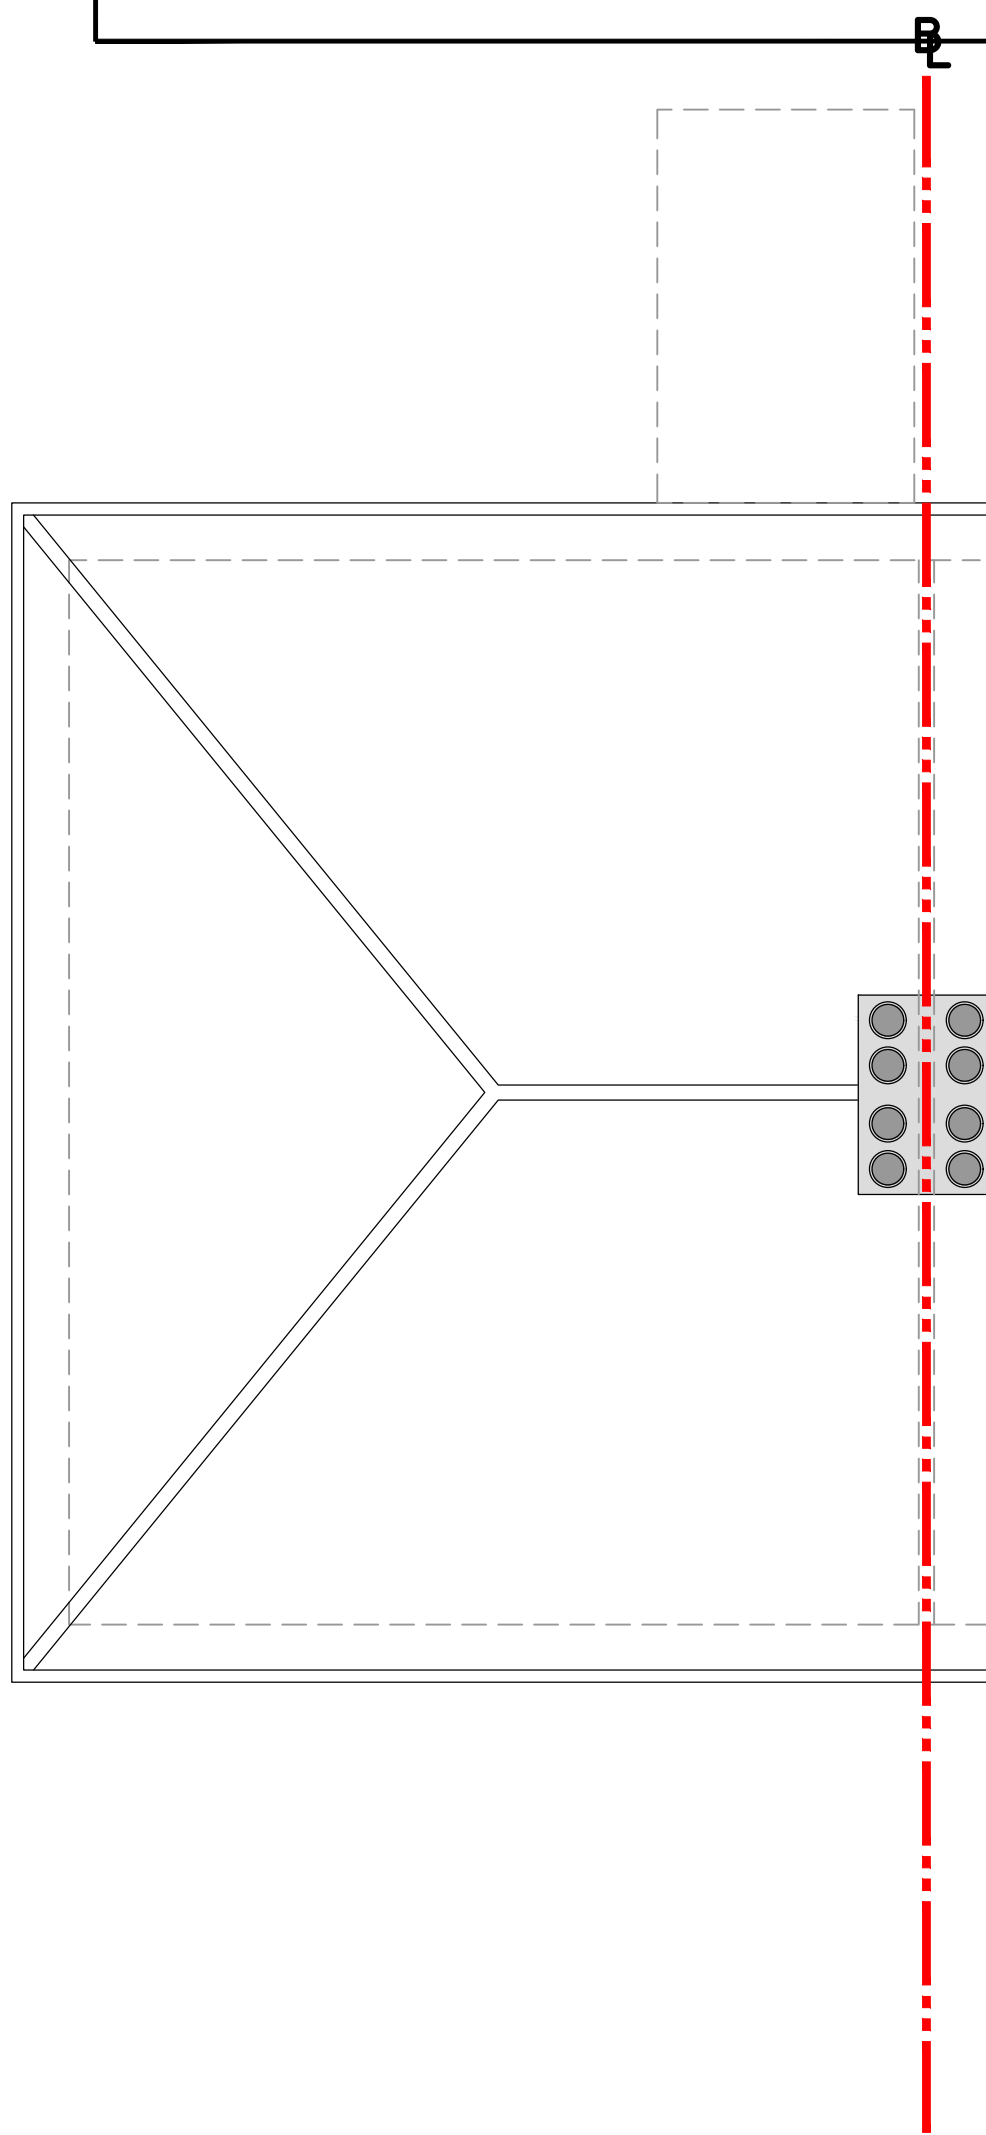


EXISTING ROOF PLAN
SCALE 1:50

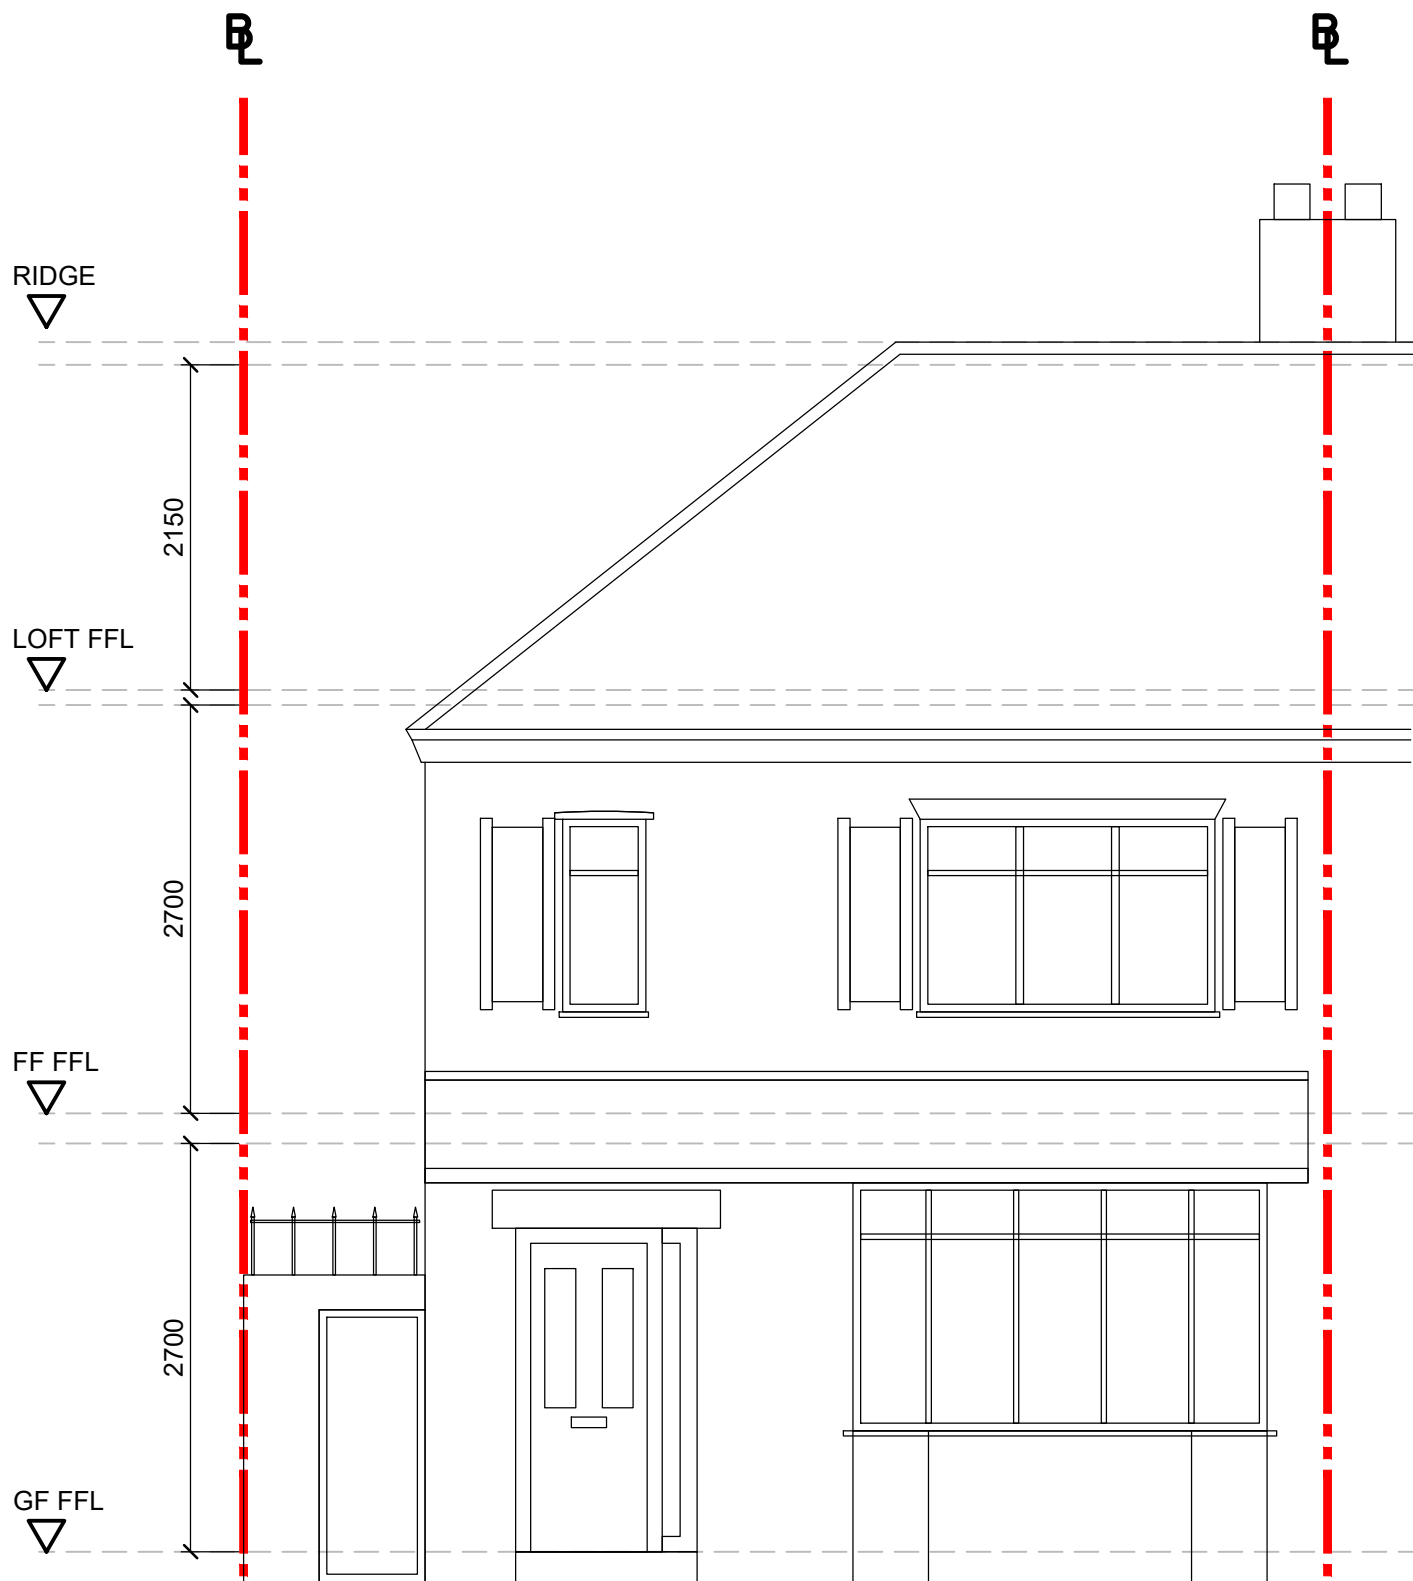

EXISTING FRONT ELEVATION
SCALE 1:50

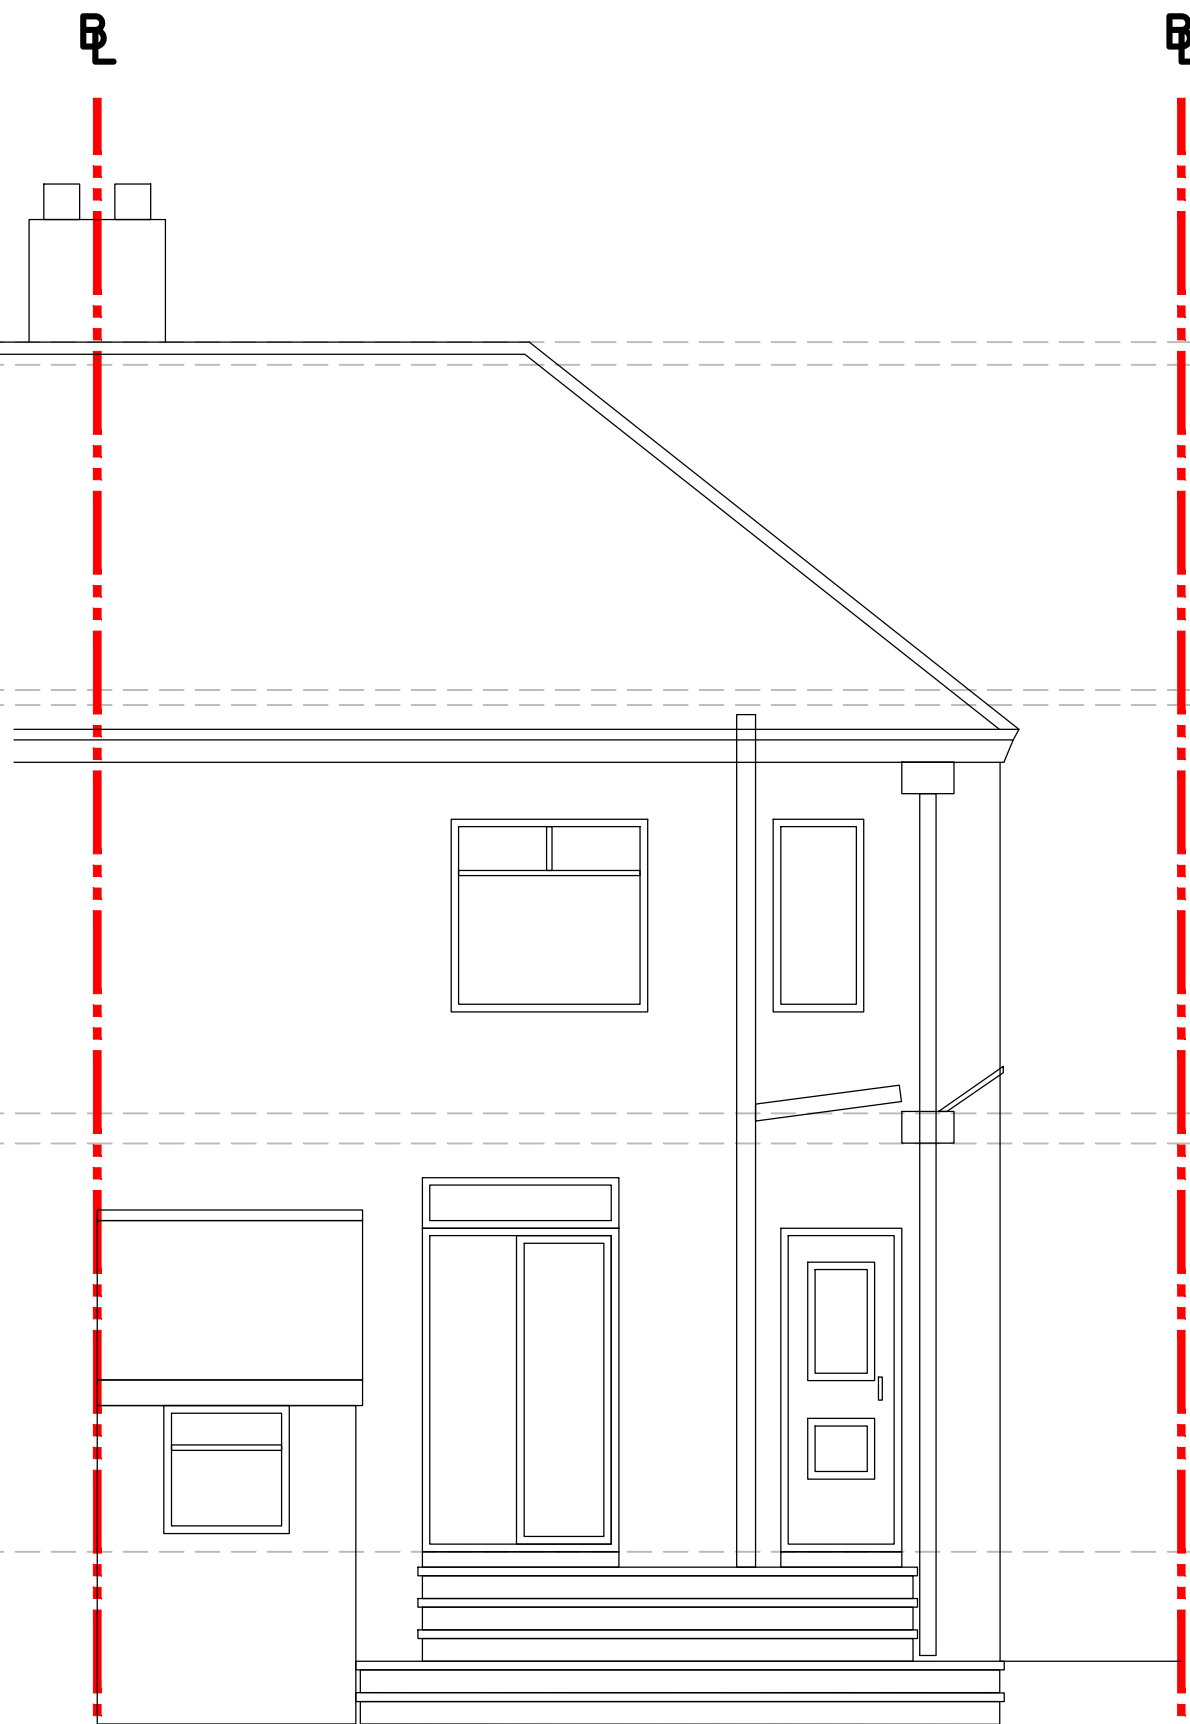

EXISTING REAR ELEVATION
SCALE 1:50

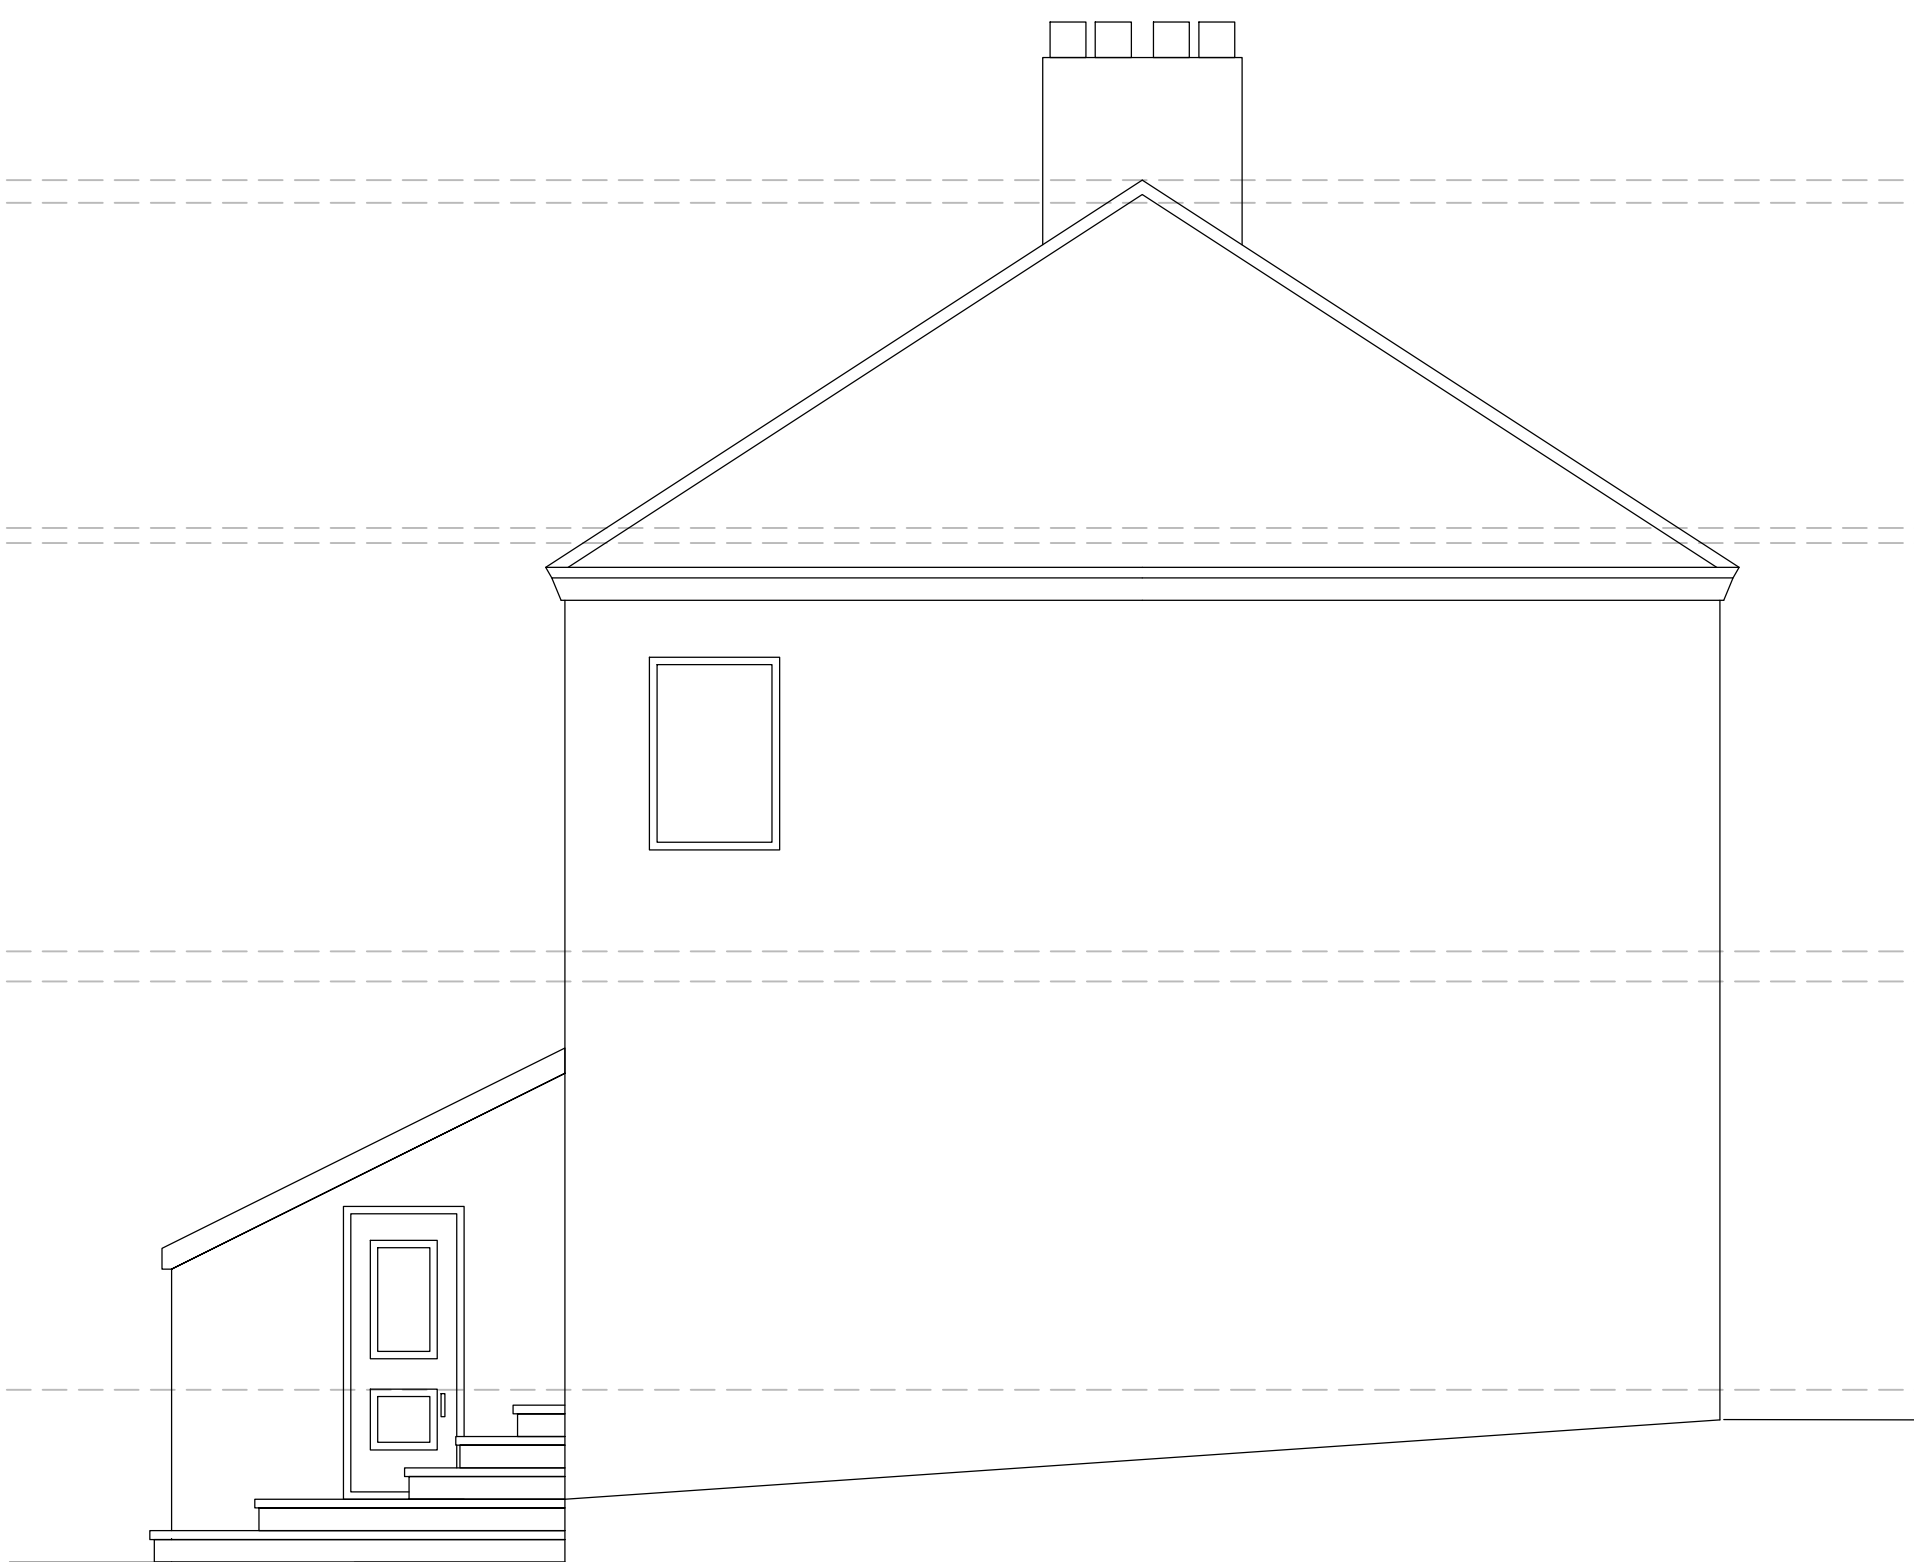

EXISTING SIDE ELEVATION
SCALE 1:50

REV.	DATE	DRAWN	DESCRIPTION	CHKD	APPRD
STATUS					
FOR PLANNING					
CLIENT					
KELLY BURNS					
PROJECT					
PROPOSED DORMER CONVERSION					
LOCATION					
58 MOSSWAY, MIDDLETON					
DRAWING TITLE			DATE		
EXISTING PLANS AND ELEVATIONS			MAY 2025		
			SCALE(S)		A1
			AS SHOWN		
DRAWING No.		REF.	REVISION		
DR-001		0368	P01		