




North West Facing Front Elevation

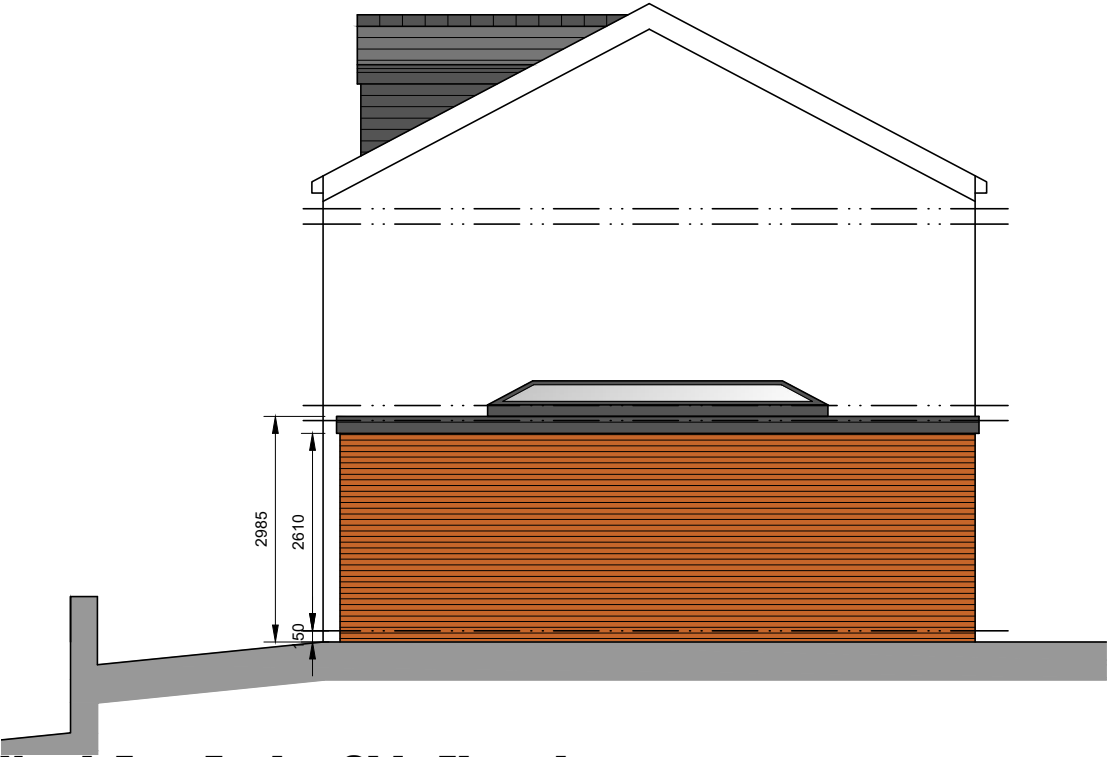


North East Facing Side Elevation



South East Facing Rear Elevation

New Elevational Finishes

Brickwork	Red to match existing
Slates	Grey to match existing
Flat Roof	GRP waterproof roof finish
Dormer	Vertically hung slates
Windows	Upvc
Rainwater Goods	Upvc
Soffits & Fascias	Upvc

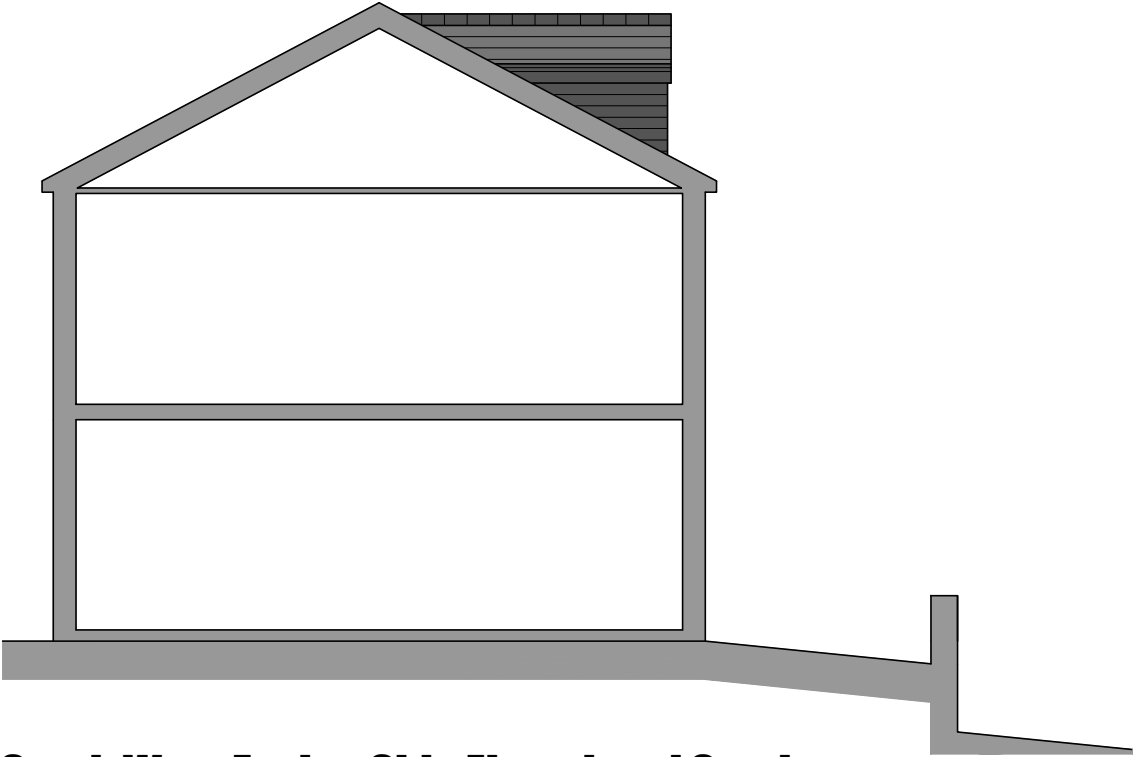

South West Facing Side Elevational Section

Conway Architectural Design shall have no responsibility for any use made of this document other than for that which it was prepared and issued. This drawing should not be scaled. Work to figured dimensions only.
All dimensions and levels to be checked on site. No building work is to be started until all relevant approvals are in place.
Any discrepancies should be reported to Conway Architectural Design.
This drawing should not be reproduced without written permission from Conway Architectural Design.
Standard Building Regs Notes are to be provided by Conway Architectural Design prior to a building regs application being submitted.

**Conway
Architectural
Design**

6 Conway Close
Alkrington
Middleton
Manchester, M24 1EW
E: conway-design@outlook.com

JOB TITLE :Single Storey Side Extension, Loft Conversion
ADDRESS :17 Brook Terrace, Newhey
DRAWING TITLE :Proposed Elevations
SCALE :1:100 @ A3
DRAWN : xxxDATE : 04.07.25

JOB NO./
DWG NO.

908-112A