




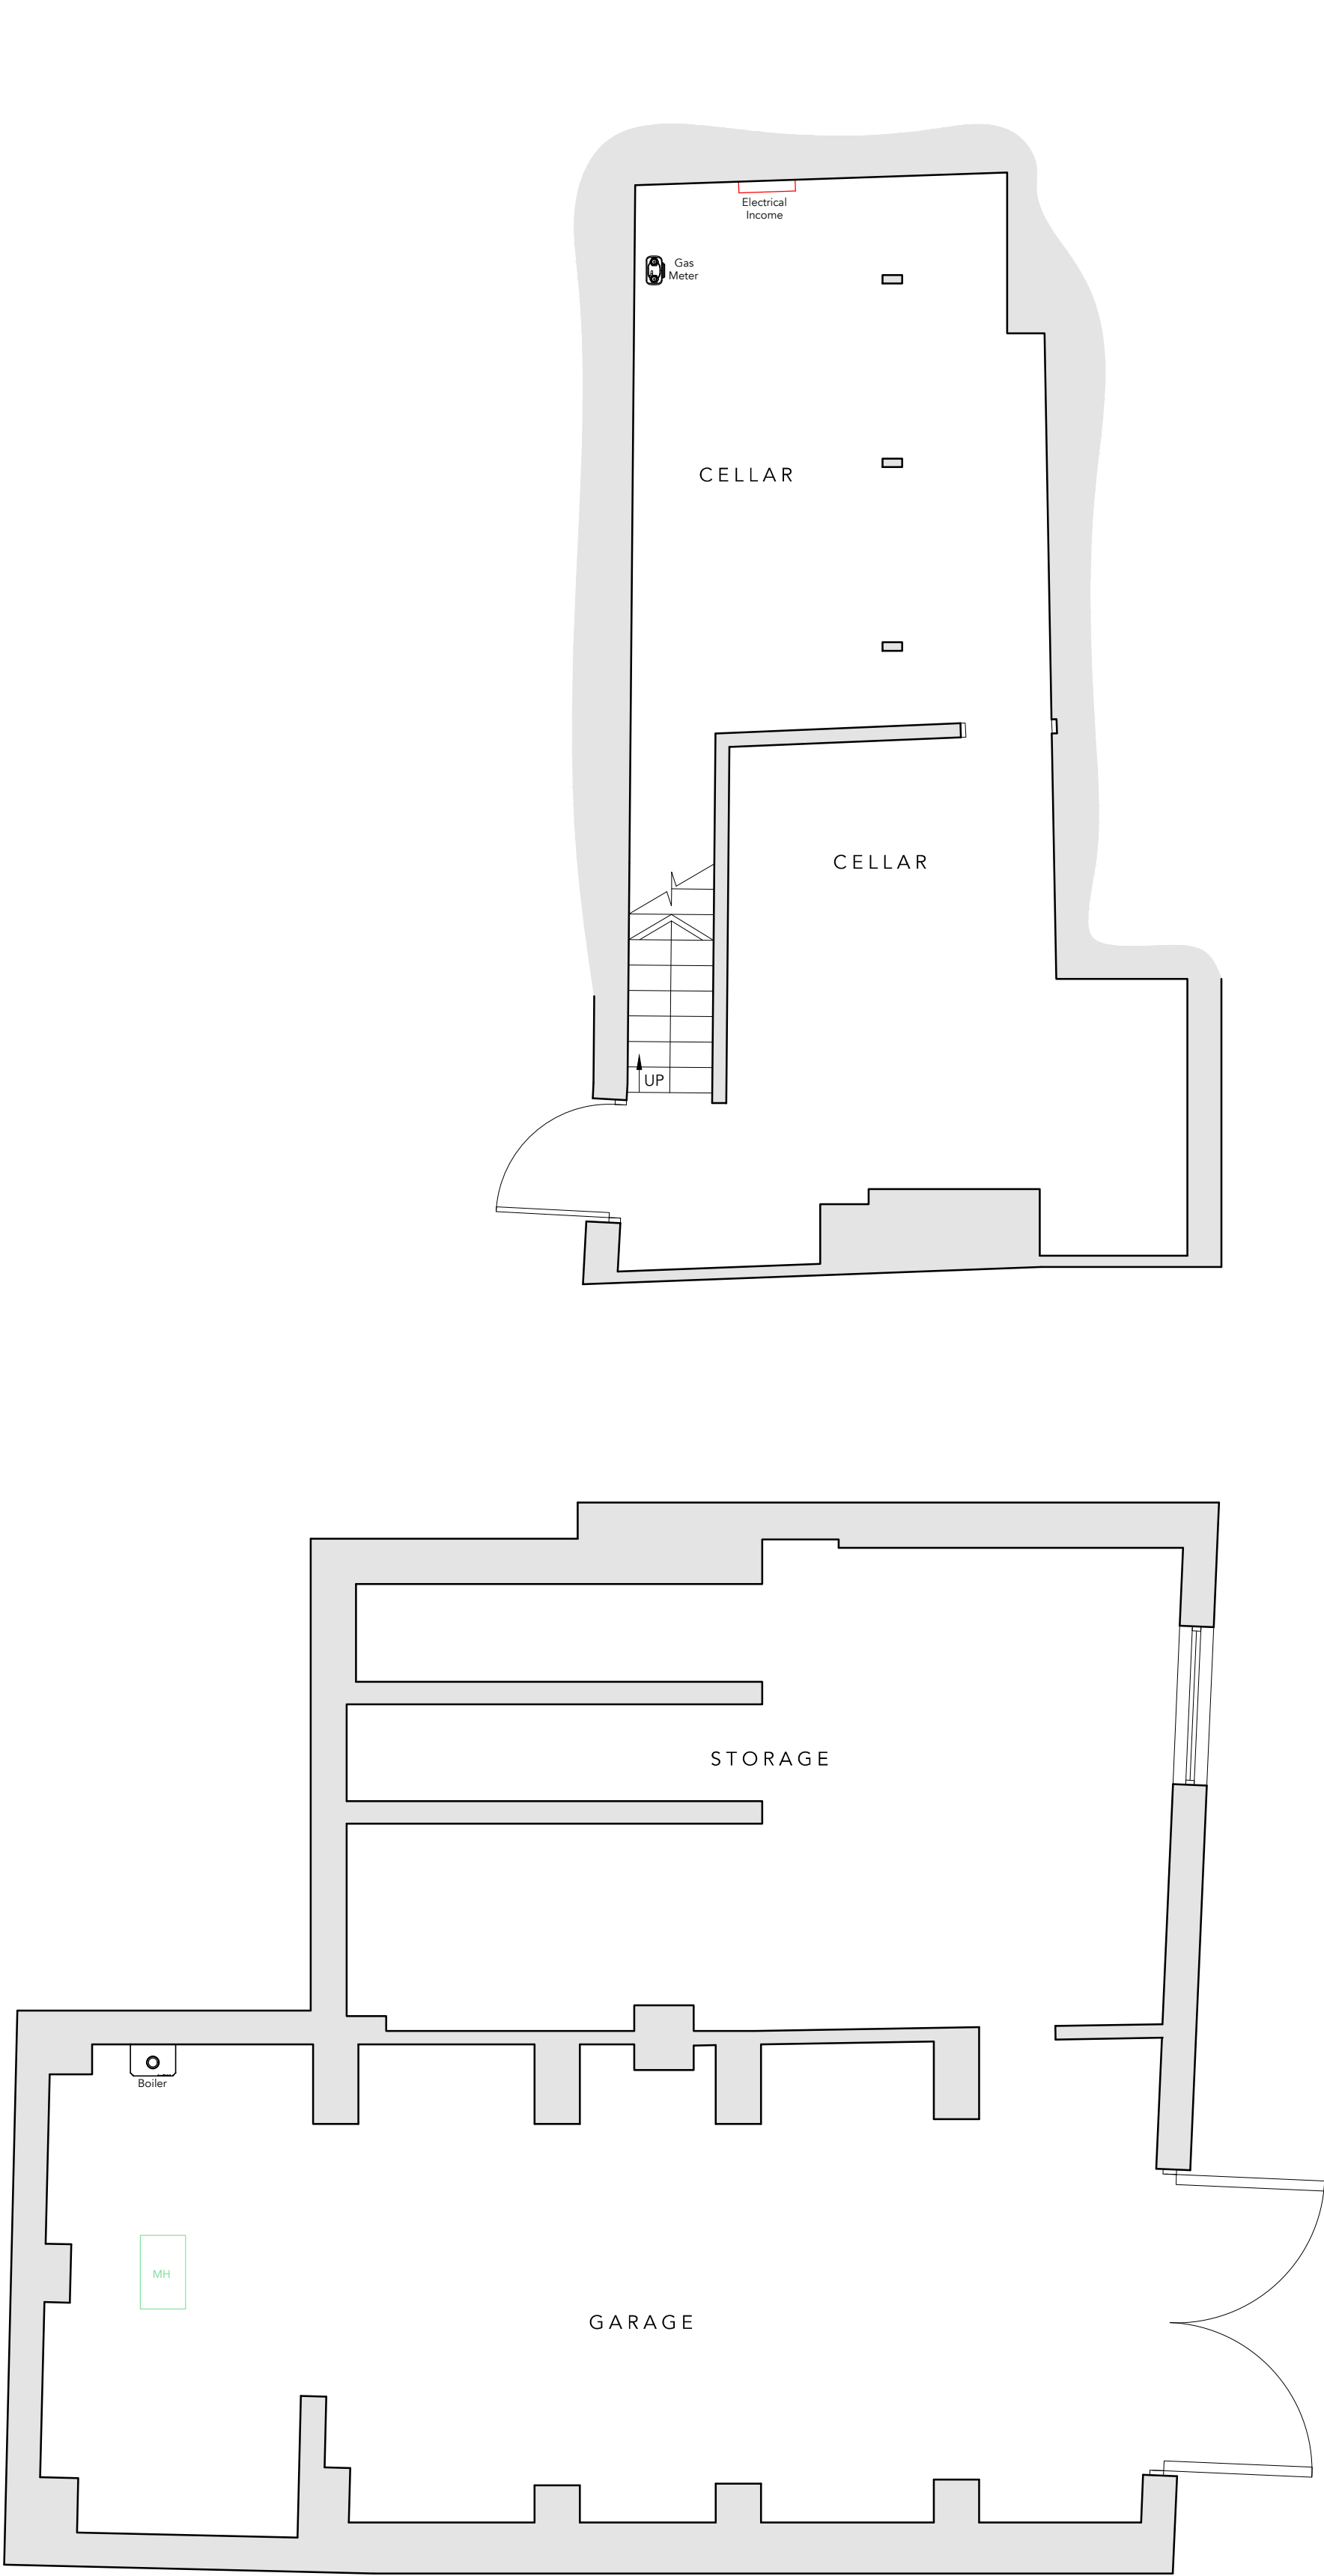

LOWER GROUND FLOOR PLAN AS EXISTING (1:50)

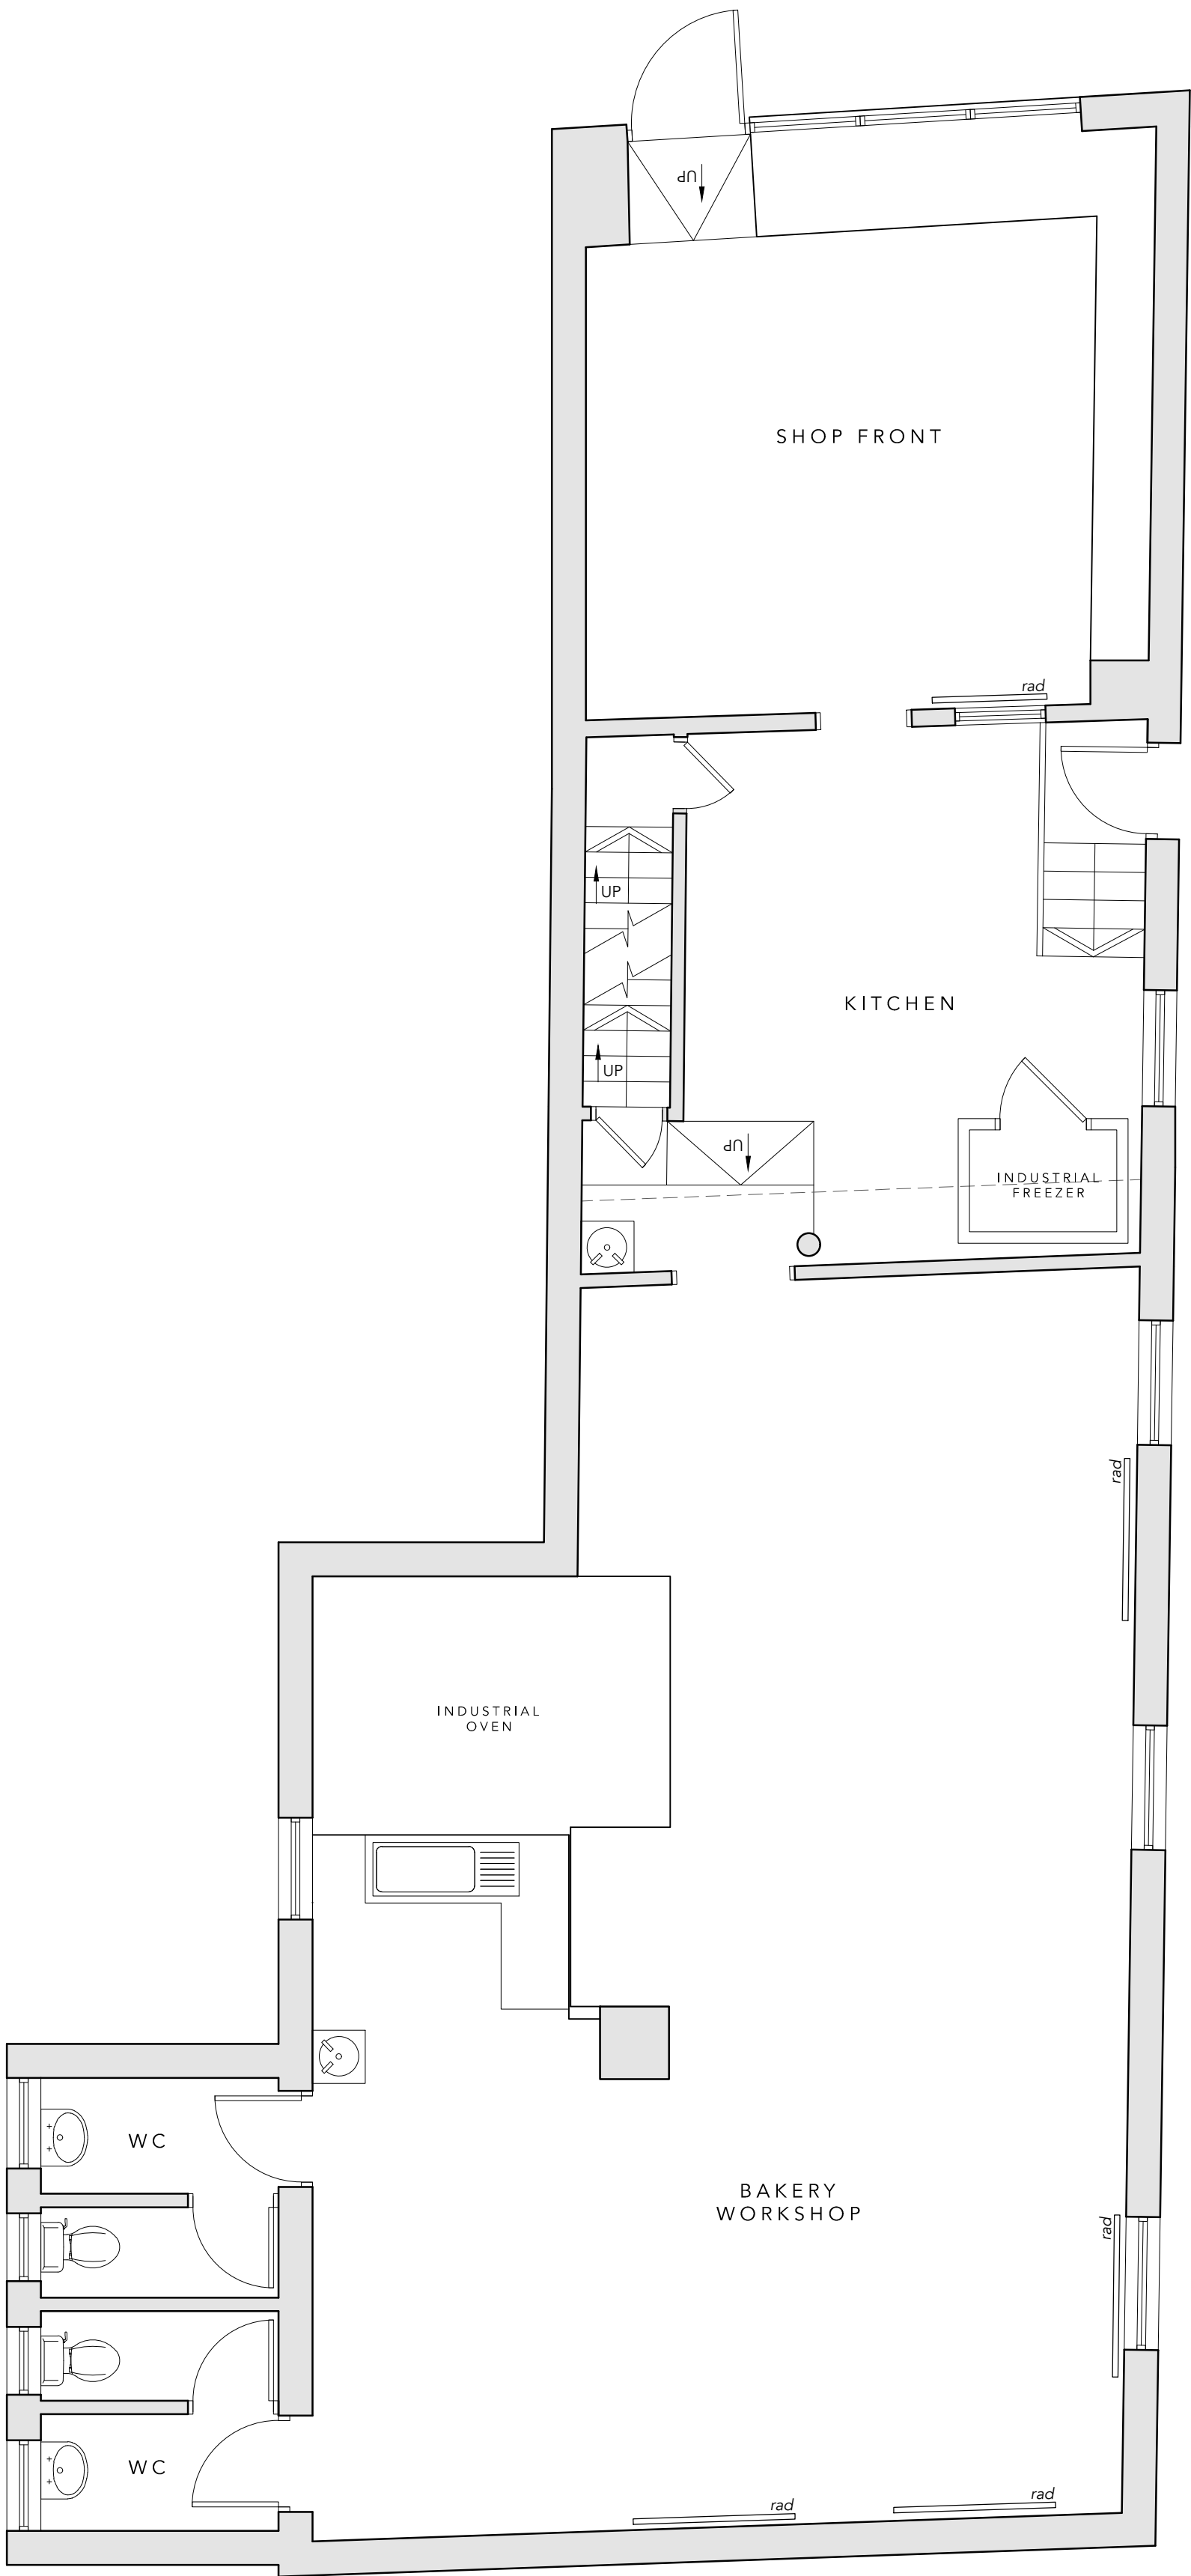

GROUND FLOOR PLAN AS EXISTING (1:50)

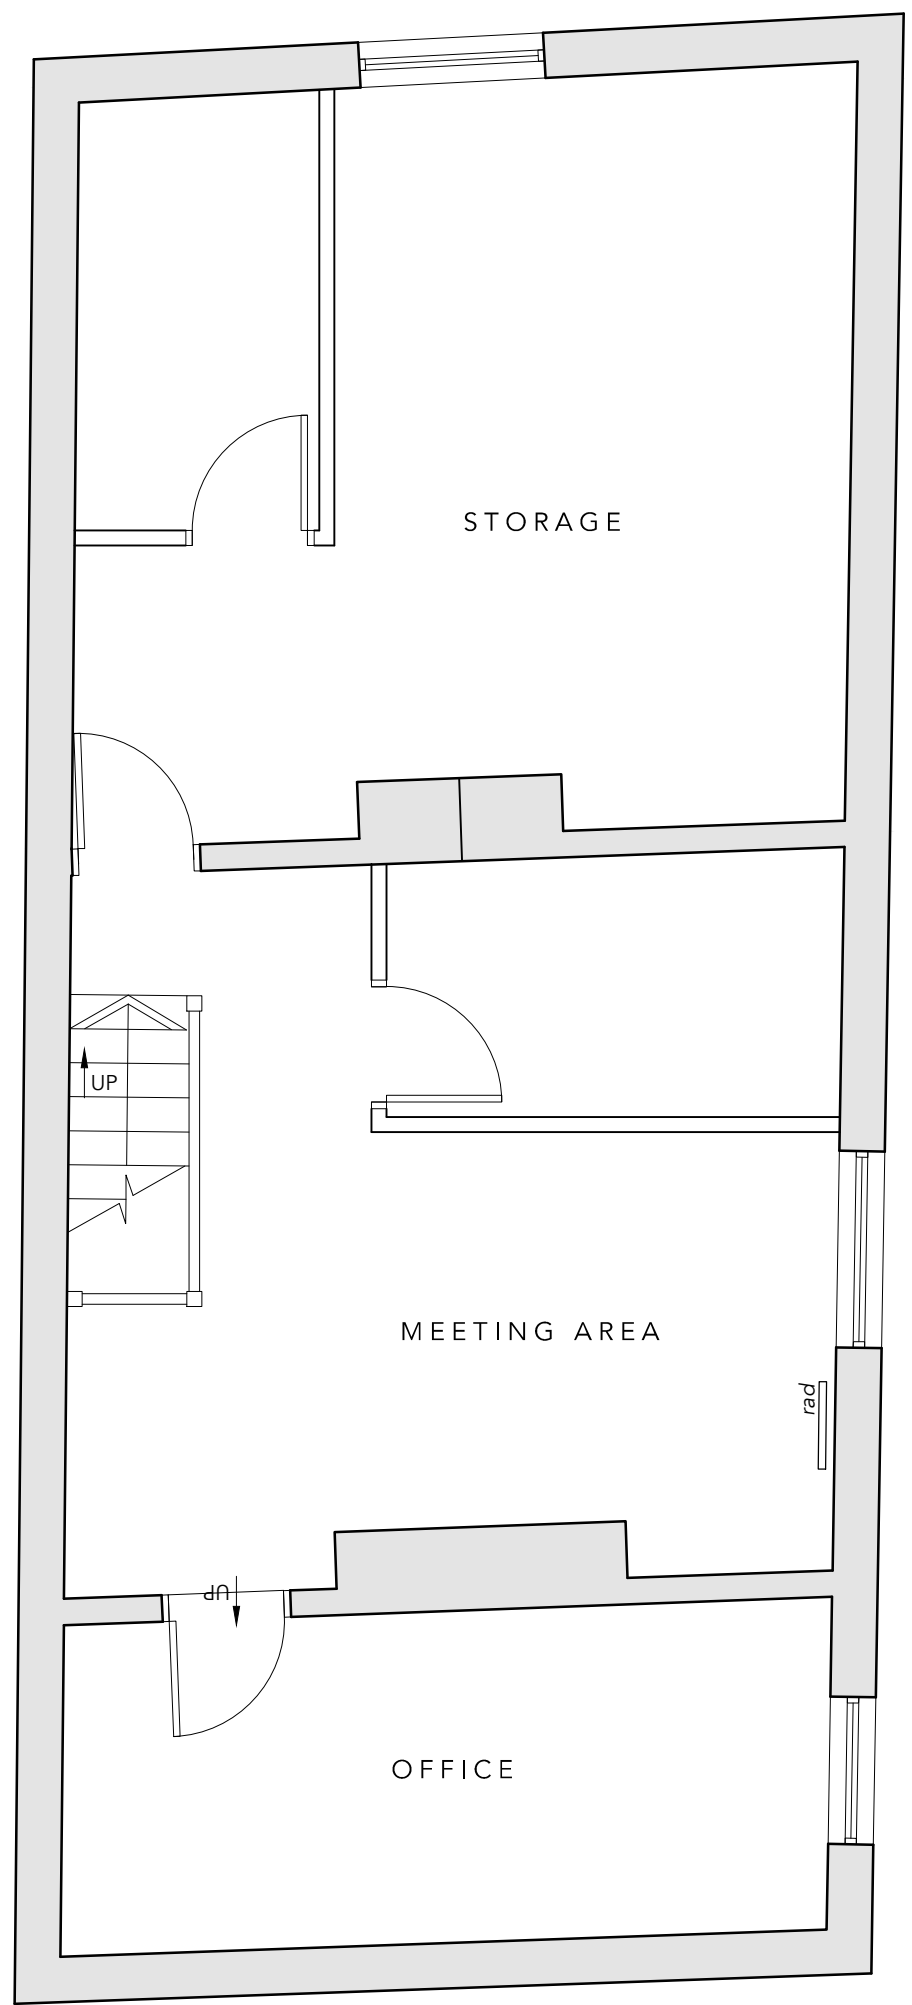

FIRST FLOOR PLAN AS EXISTING (1:50)


HADAS
ARCHITECTURAL & CGI
Enquires@hadas-architectural.co.uk
0161 870 2306

Rev	Description	By	Date
HADAS ARCHITECTURAL ARCHITECTURAL DESIGN			
769 Rochdale Road, Slattocks, Middleton, Manchester M24 2RA			
Smiths Bakery, 872 Manchester Rd, Castleton, rochdale OL11 2SP EXISTING PLANS			
DRAWN	JW	DATE	31-12-24
SCALE	1:50	REV.	—
@A1		DRAWING NO. 2503-101	