




THE BUILDER MUST CHECK THE SITE AND THE APPROVED DRAWINGS BEFORE COMMENCING THE WORKS AND MUST TAKE ANY WORKING MEASUREMENTS AS NECESSARY. ANY DISCREPANCY IN THE DRAWING MUST BE REPORTED TO THE CLIENT .

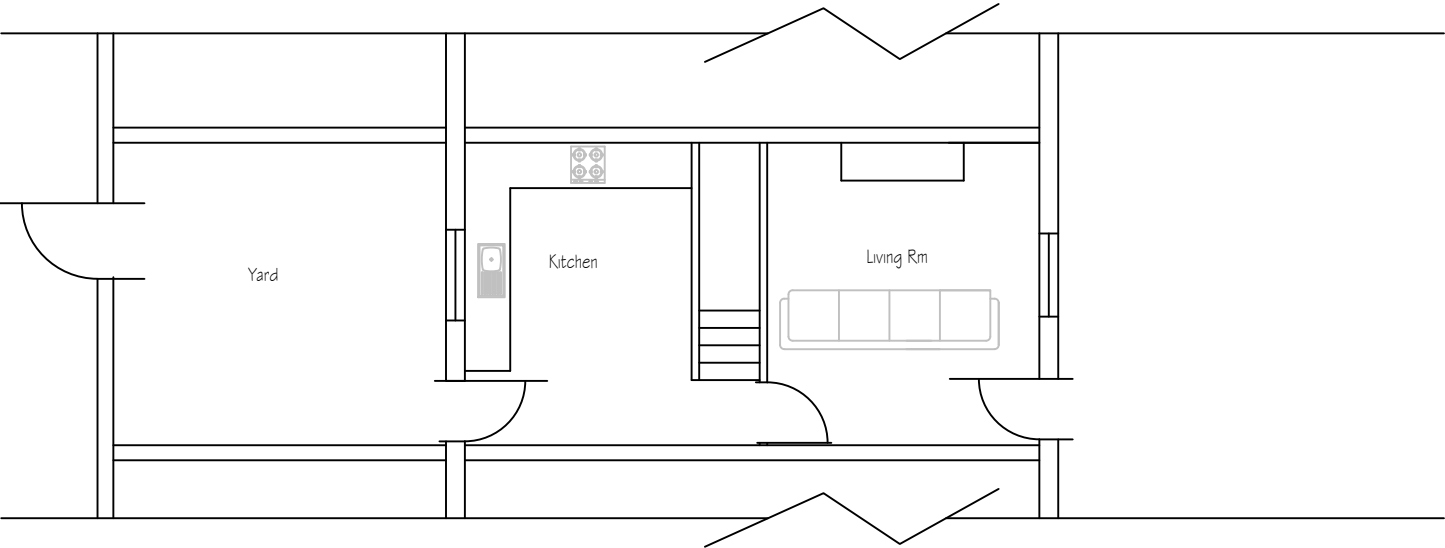

Ground Floor Plan

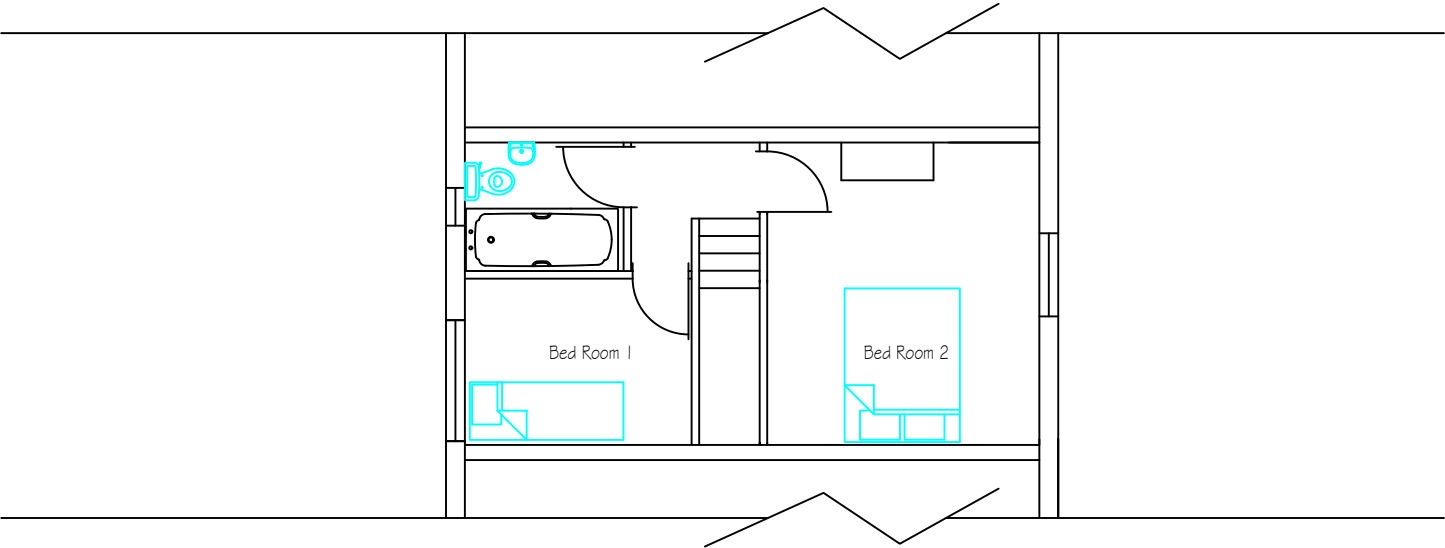

1st Floor Plan

 

Mrs Amreen Nida & Sheriaz Asghar

Date	Rev	Description

H S H

Engineering Design Services Ltd
428 Cheetham Hill Road Cheetham Manchester
M8 9LE. UK 01617956385,07940197 333

Project title

Proposed ground floor extension including a front and rear dormer construction to create habitable rooms.

client

Mrs Amreen Nida & Shehraz Asghar

dwg. title

Existing Ground Floor Plan

dwg.no.	sheet no.	scale.	job no.
02		1:100 @ A3	

8 Talbot street Rochdale OL11 3SY

drawn by.	checked by.	approved by.	date
TZ			July 2025