




ELEVATIONS
as proposed

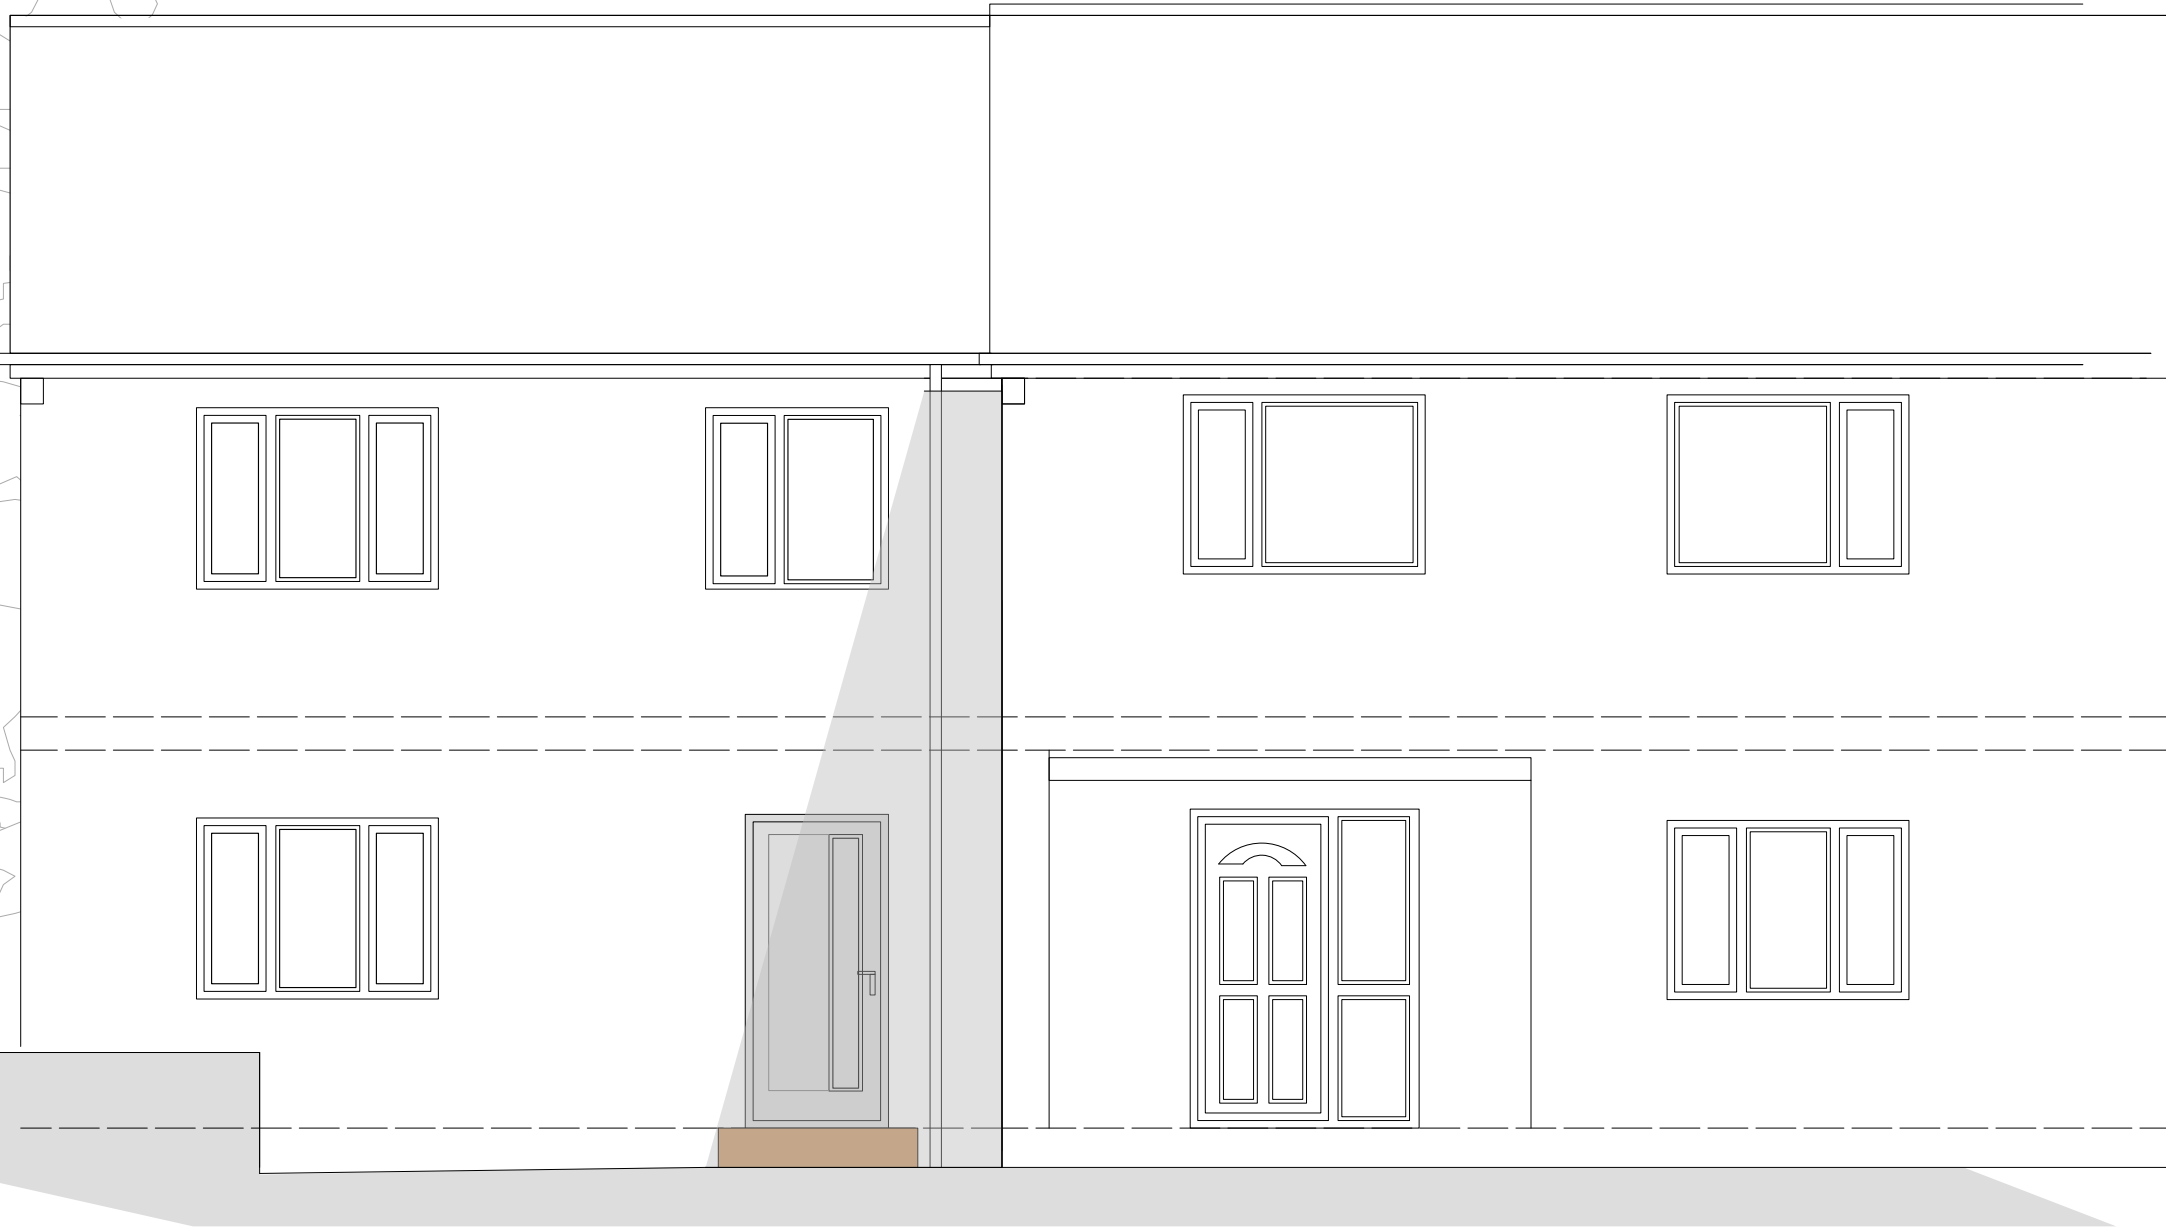


FRONT ELEVATION
as proposed
scale 1:50@A3

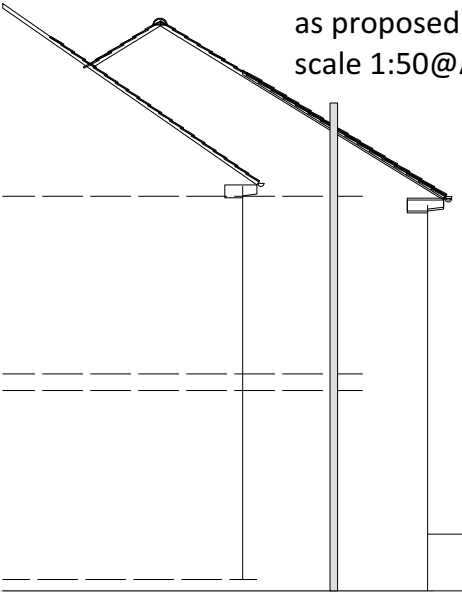

SIDE ELEVATION
as proposed
scale 1:100@A3

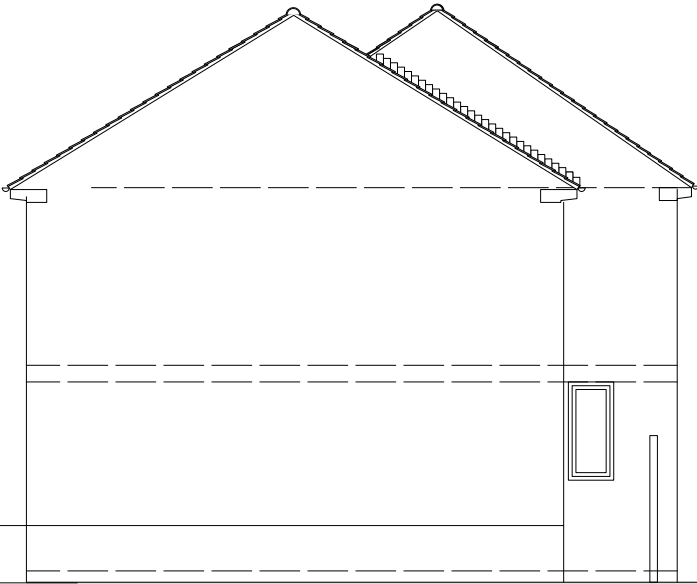

SIDE ELEVATION
as proposed
scale 1:100@A3

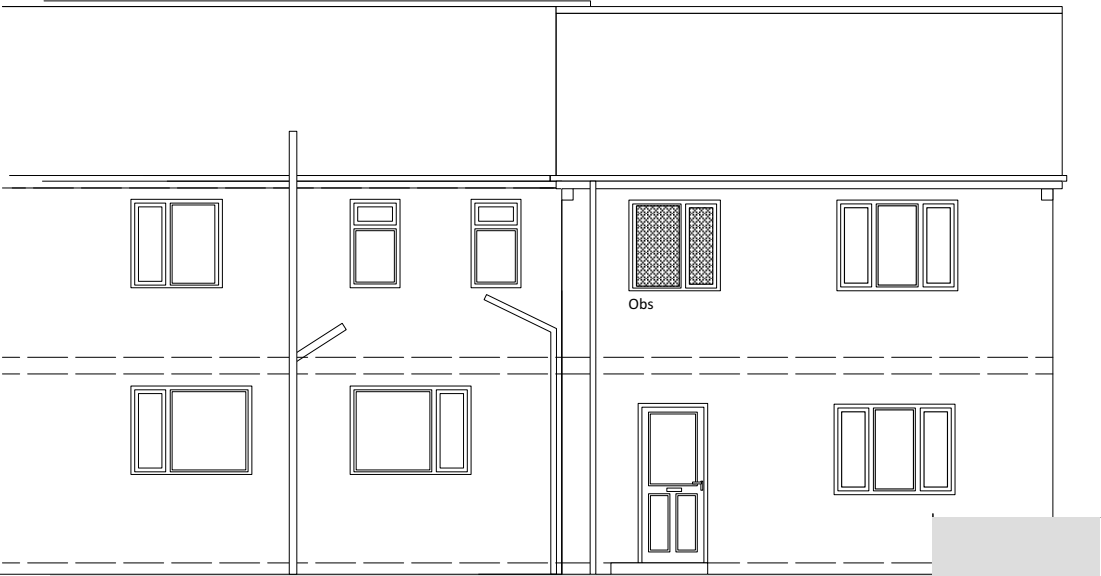

REAR ELEVATION
as proposed
scale 1:100@A3

SUBJECT
TO
PLANNING &
BUILDING REGULATION APPROVAL

Commencement on site before full
Building Regulation approval at own risk

Revisions			

project
Proposed conversion of existing dwelling
with existing extension into 2 dwellings.
at
82 Rowrah Crescent,
Middleton. M24 4NW
client
Mr M. Hare

drawing	date	July.2025
	drawing	4
	scale	as indicated
status	Planning Submission	
		rev.