



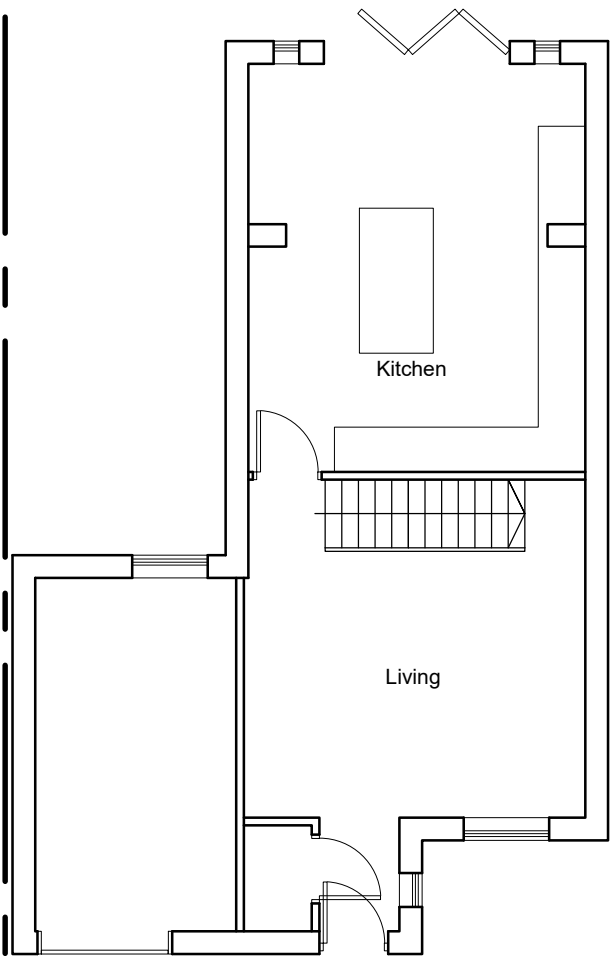

proposed ground floor plan
scale 1:100

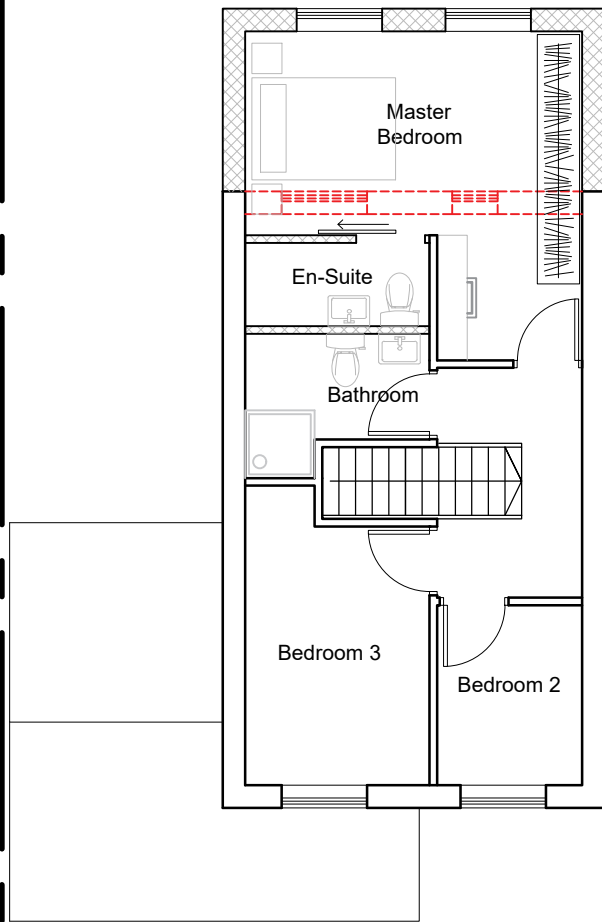


proposed first floor plan
scale 1:100

 Proposed

 Existing

 Demolition Line

IMPORTANT NOTES: Do Not Scale from this Drawing.
Use Figured Dimensions Only.

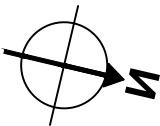

DRAWING STATUS:

PLANNING

REVISION	DATE	DESCRIPTION

FOOTPRINT DESIGN

E info@footprintdesign.net
W www.footprintdesign.net

CLIENT: MIKE ARMITAGE	SCALE: 1:100@A3	DATE: 22.01.25
PROJECT: 2 BEACONFIELD RD, ROCHDALE		
DRAWING TITLE: PROPOSED GROUND AND FIRST FLOOR PLAN		
DRAWING NO: A163_L(00)011		