


“Copyright in this drawing remains with the designer. Responsibility is not accepted for errors made by others in scaling from this drawing. All construction information should be taken from figured dimensions only. Check all dimensions on site. In case of any discrepancy, refer query to the designer.”




PLOT 4&5 FRONT ELEVATION AS APPROVED
(1:50)

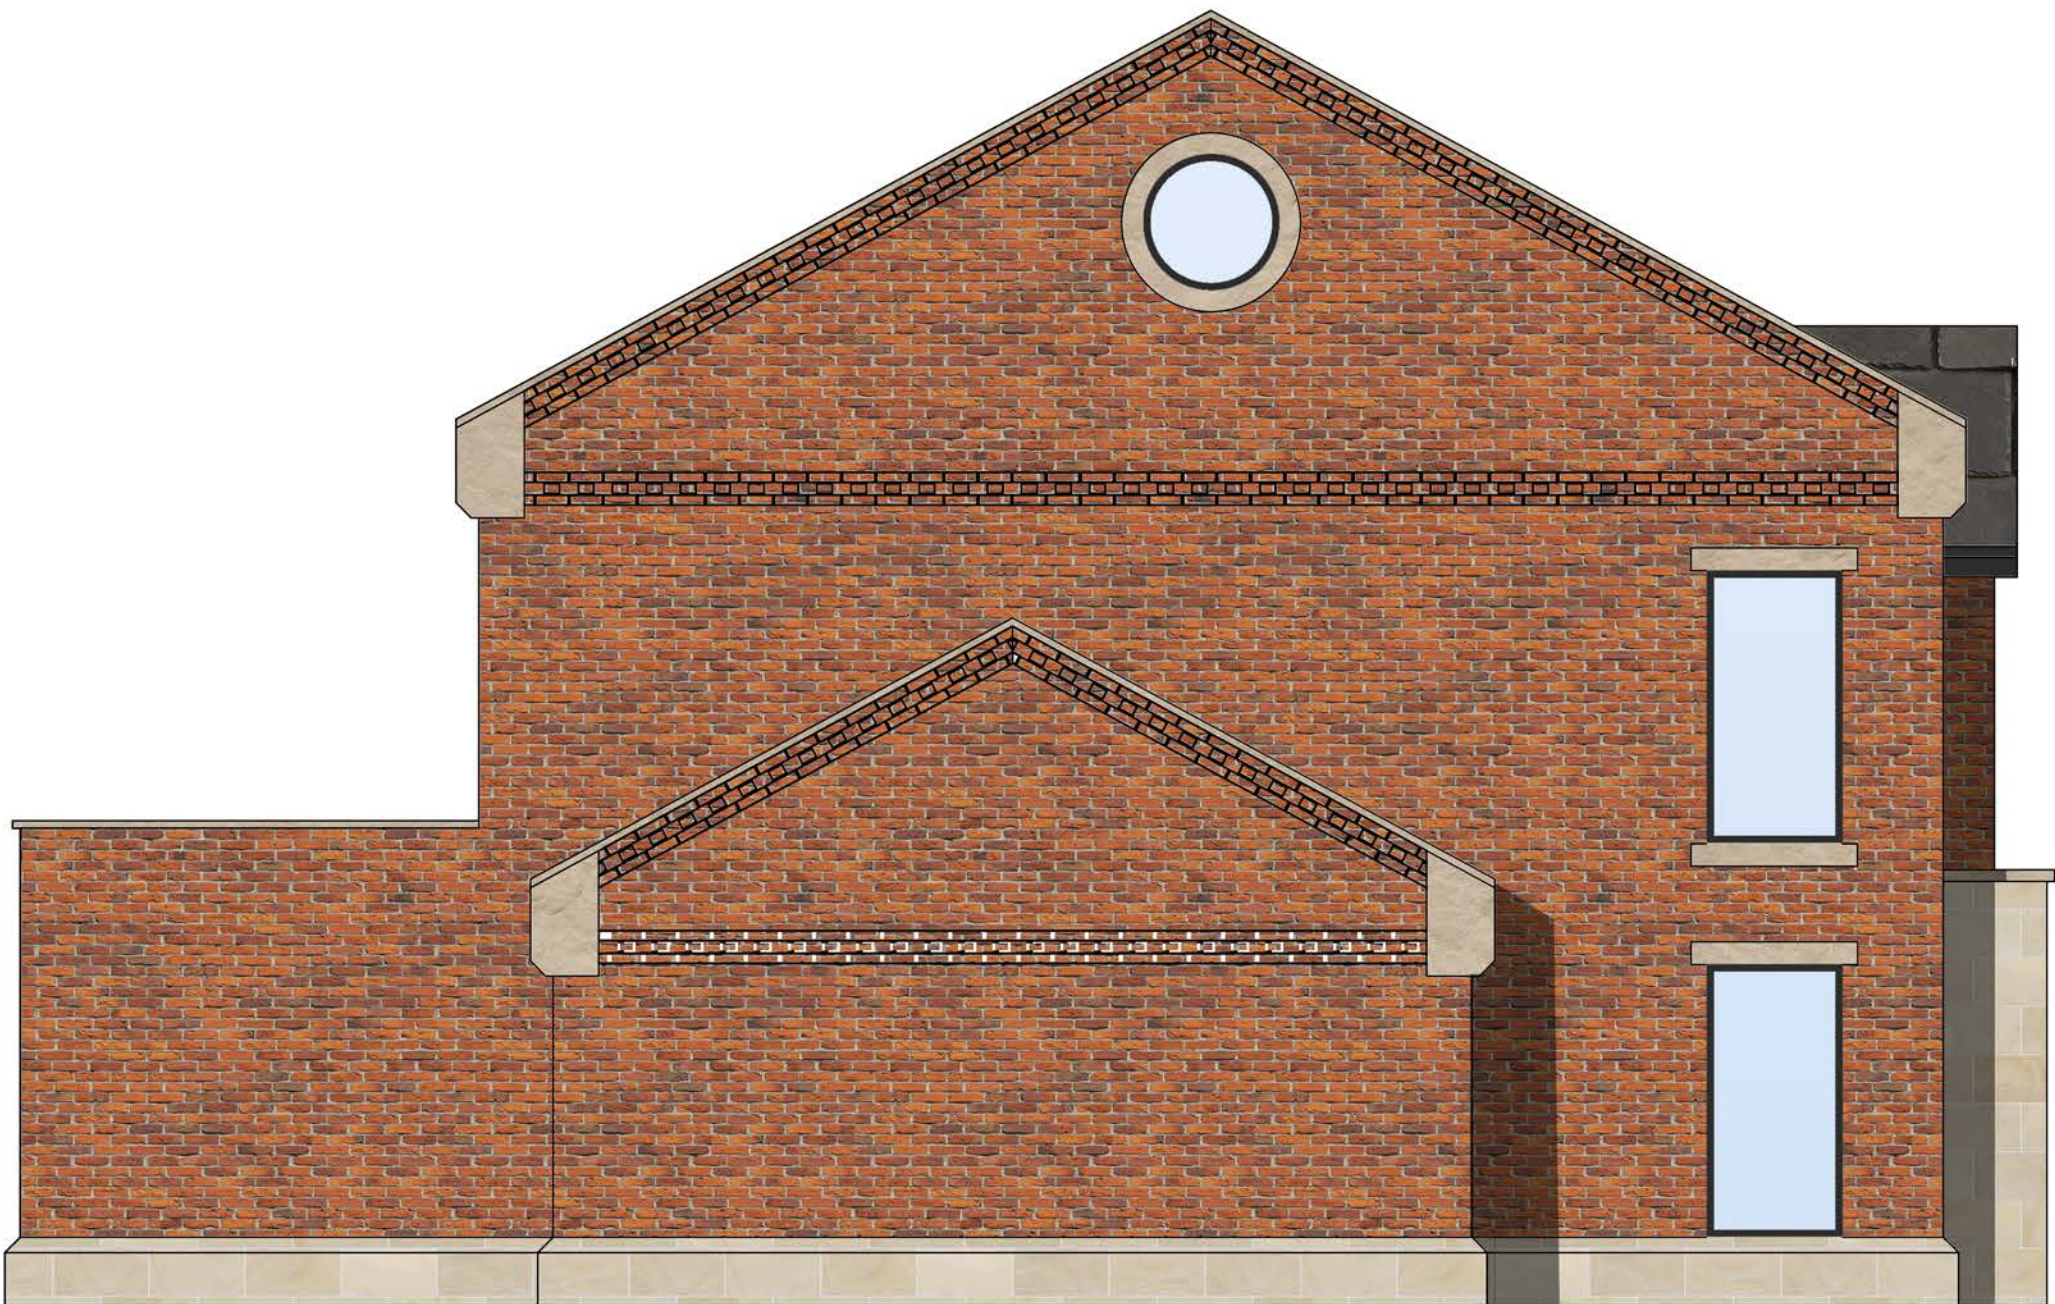

PLOT 4&5 SIDE ELEVATION AS APPROVED
(1:50)



PLOT 4&5 REAR ELEVATION AS APPROVED
(1:50)

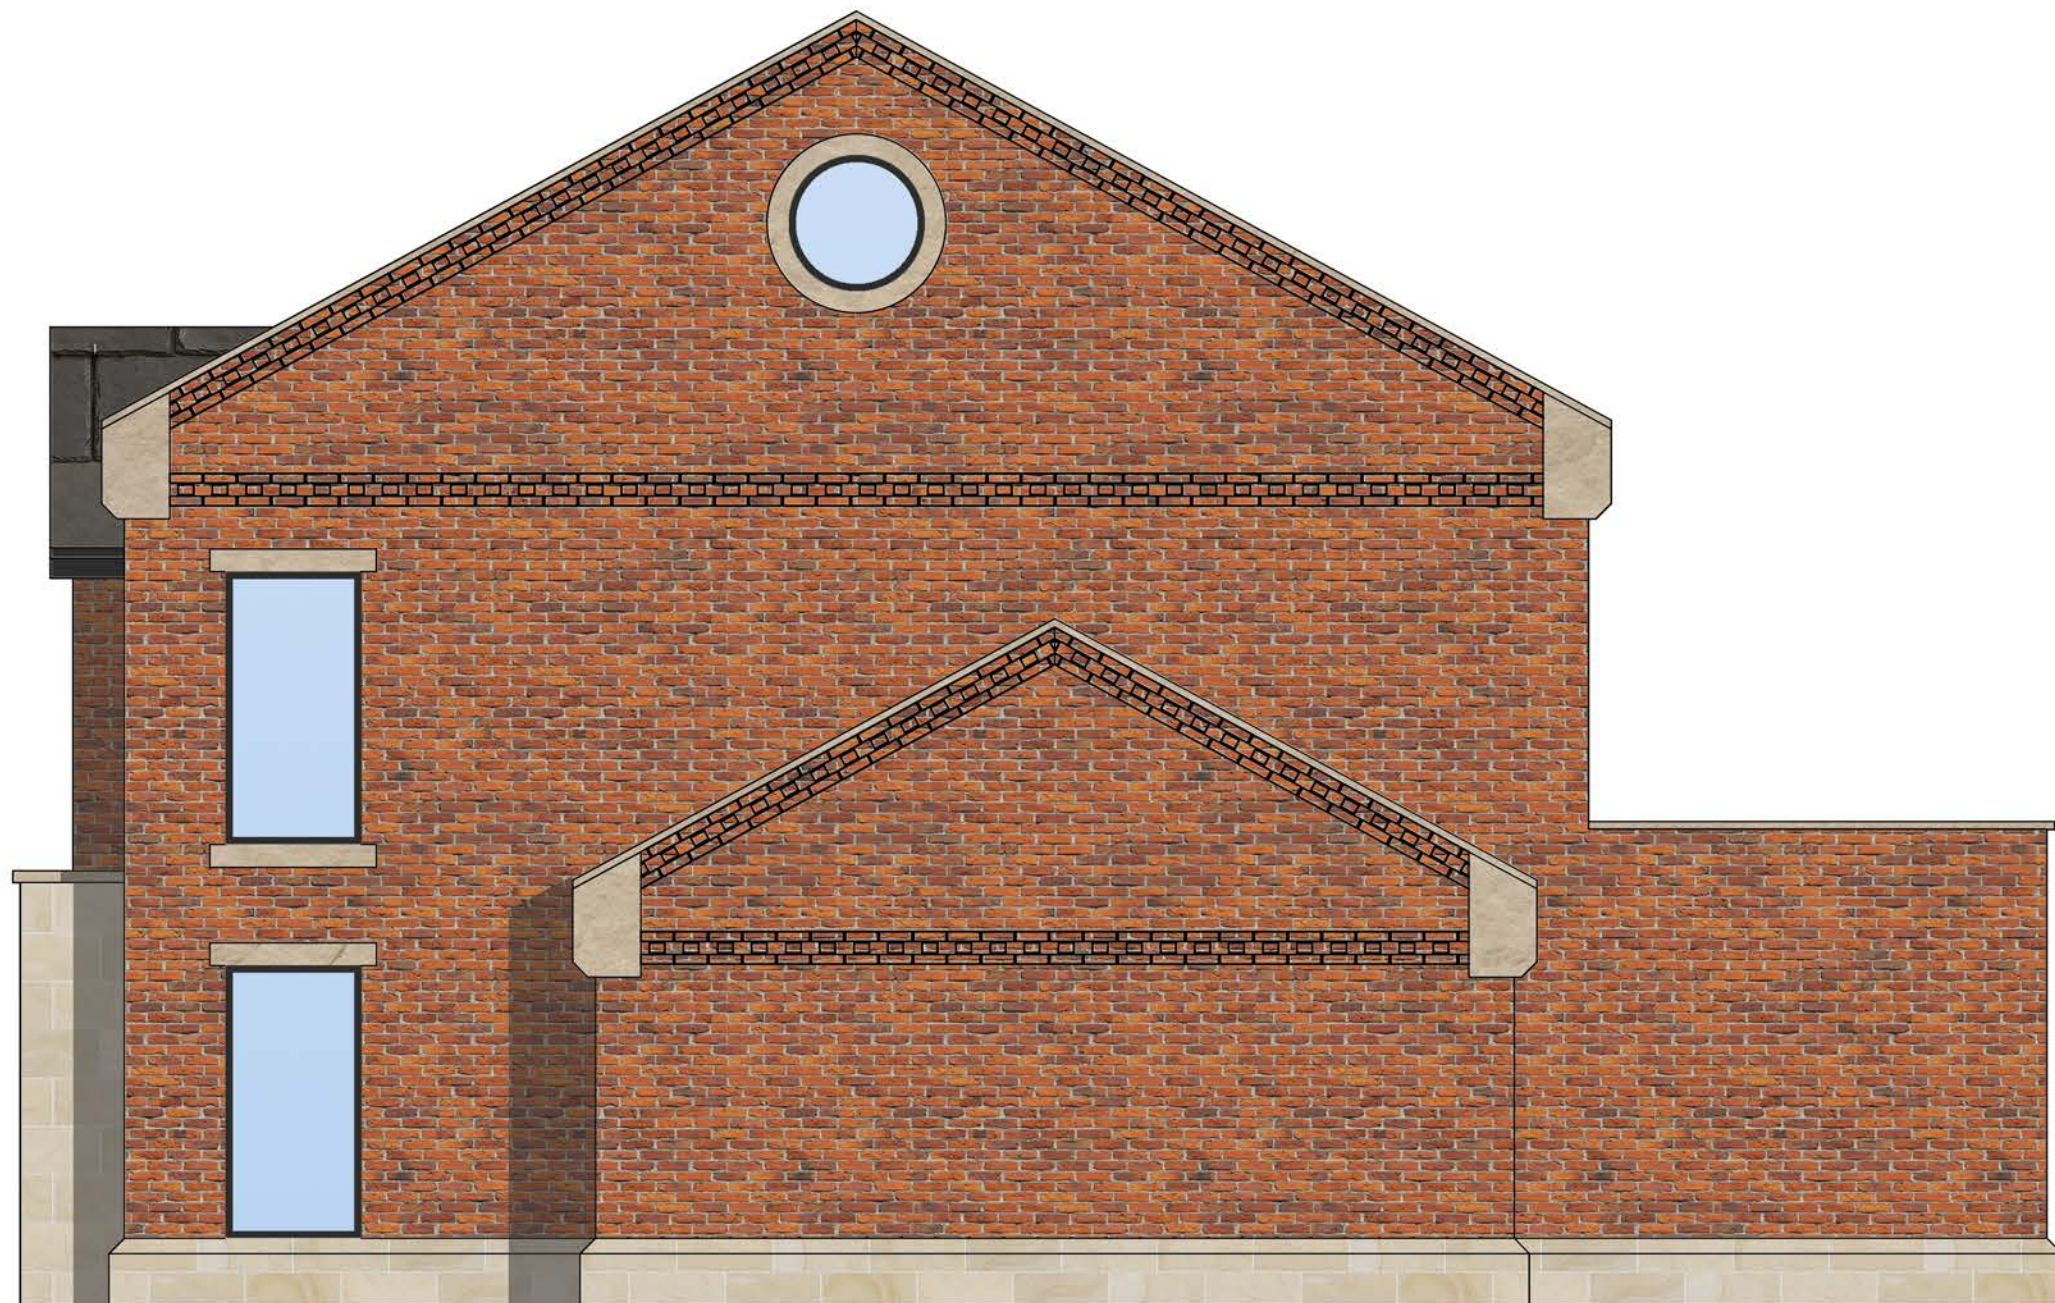

PLOT 4&5 SIDE ELEVATION AS APPROVED
(1:50)

A	Following Urban design comments	JW	23-01-25	
Rev	Description	By	Date	
HADAS ARCHITECTURAL ARCHITECTURAL DESIGN				
769 Rochdale Road, Slattocs, Middleton, Manchester M24 2RA				
(CHURCH AVENUE) Land Adjacent to Rochdale Road, Slattocs, Middleton M24 2RA PLOT 4&5 ELEVATIONS AS APPROVED				
DRAWN	JW	DATE	10-12-24	DRAWING NO. 2501-402A
SCALE	1:50 @A1	REV.	A	APPROVED