




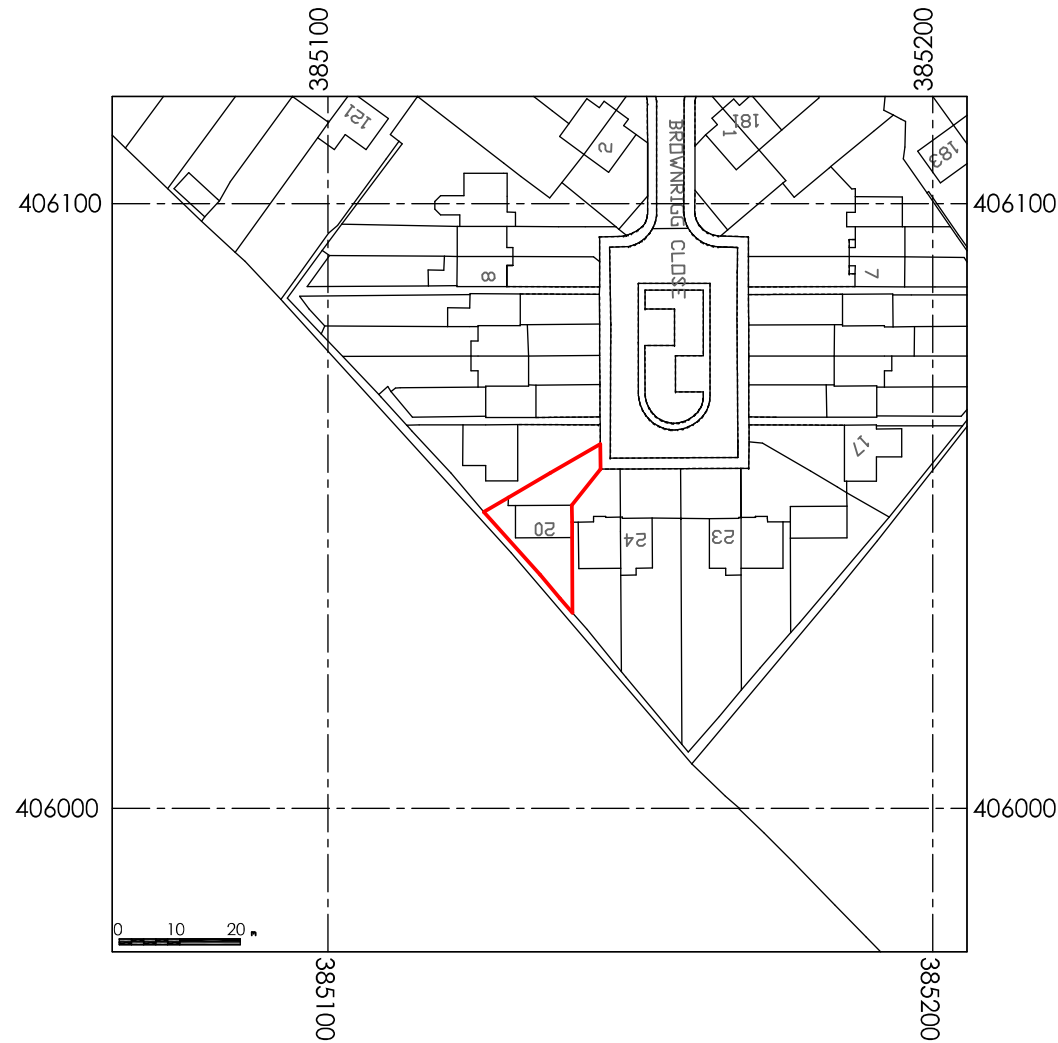


location plan 1:1250

 


scale 1:500

 


scale 1:200

 


scale 1:100

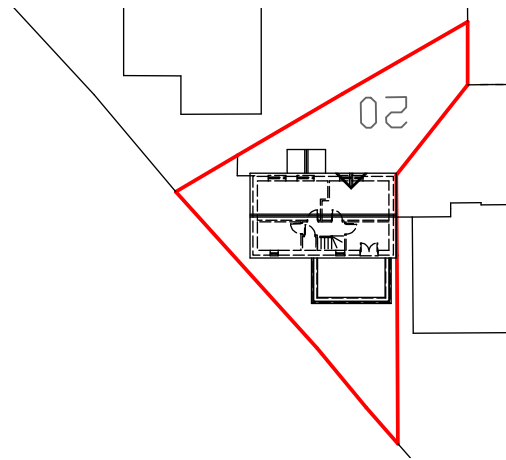

**existing block
plan 1:500**

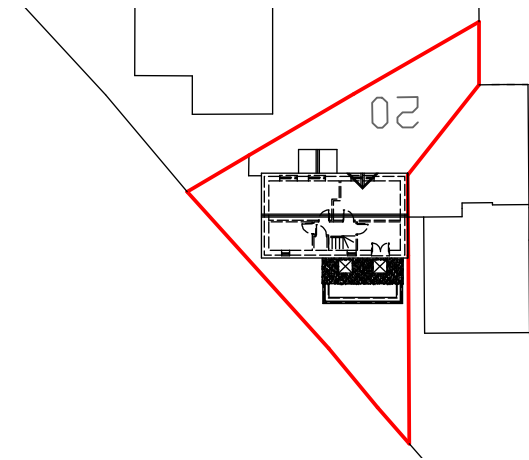

**proposed block
plan 1:500**

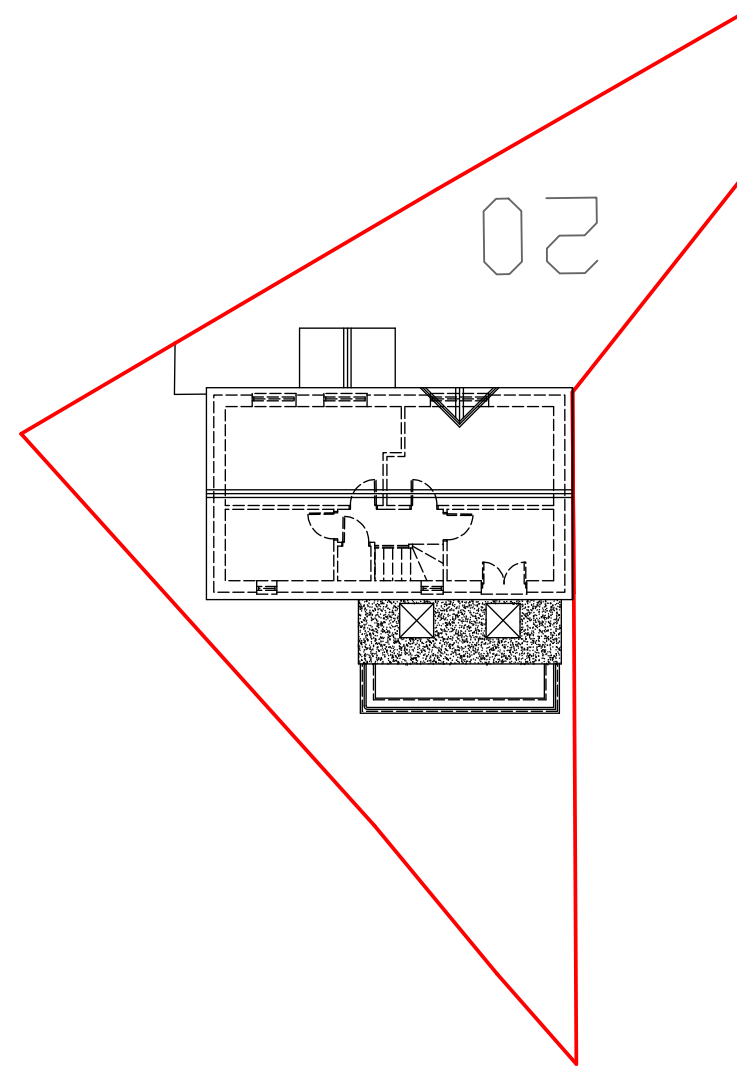

site plan 1:200

Revision	Date	Details

Only Planning Officers may scale from this drawing.
All dimensions must be checked and verified before preparing production drawings or commencing works.
This drawing and its design is copyright and may not be reproduced in any form whatsoever without prior express written consent.

clear Architectural Services

Mark Herring, Clear Architectural Services, 50 Rectory Street, Middleton, Manchester. M24 5TY.
T. 0161 653 7128 M. 07968 748606 E. mark@clear-architecture.co.uk W. www.clear-architecture.co.uk



Date April 2025.

Drawn MLH.

Client Daniel Romanczuk.

Drawing title Proposed Site and Location Plan. PLANNING.

Scale As Indicated at A3.

Checked MLH.

Proposed Extension and Alterations
20 Brownrigg Close, Middleton,
Manchester. M24 4BU.

Drawing No. CM216 PL 03a.