



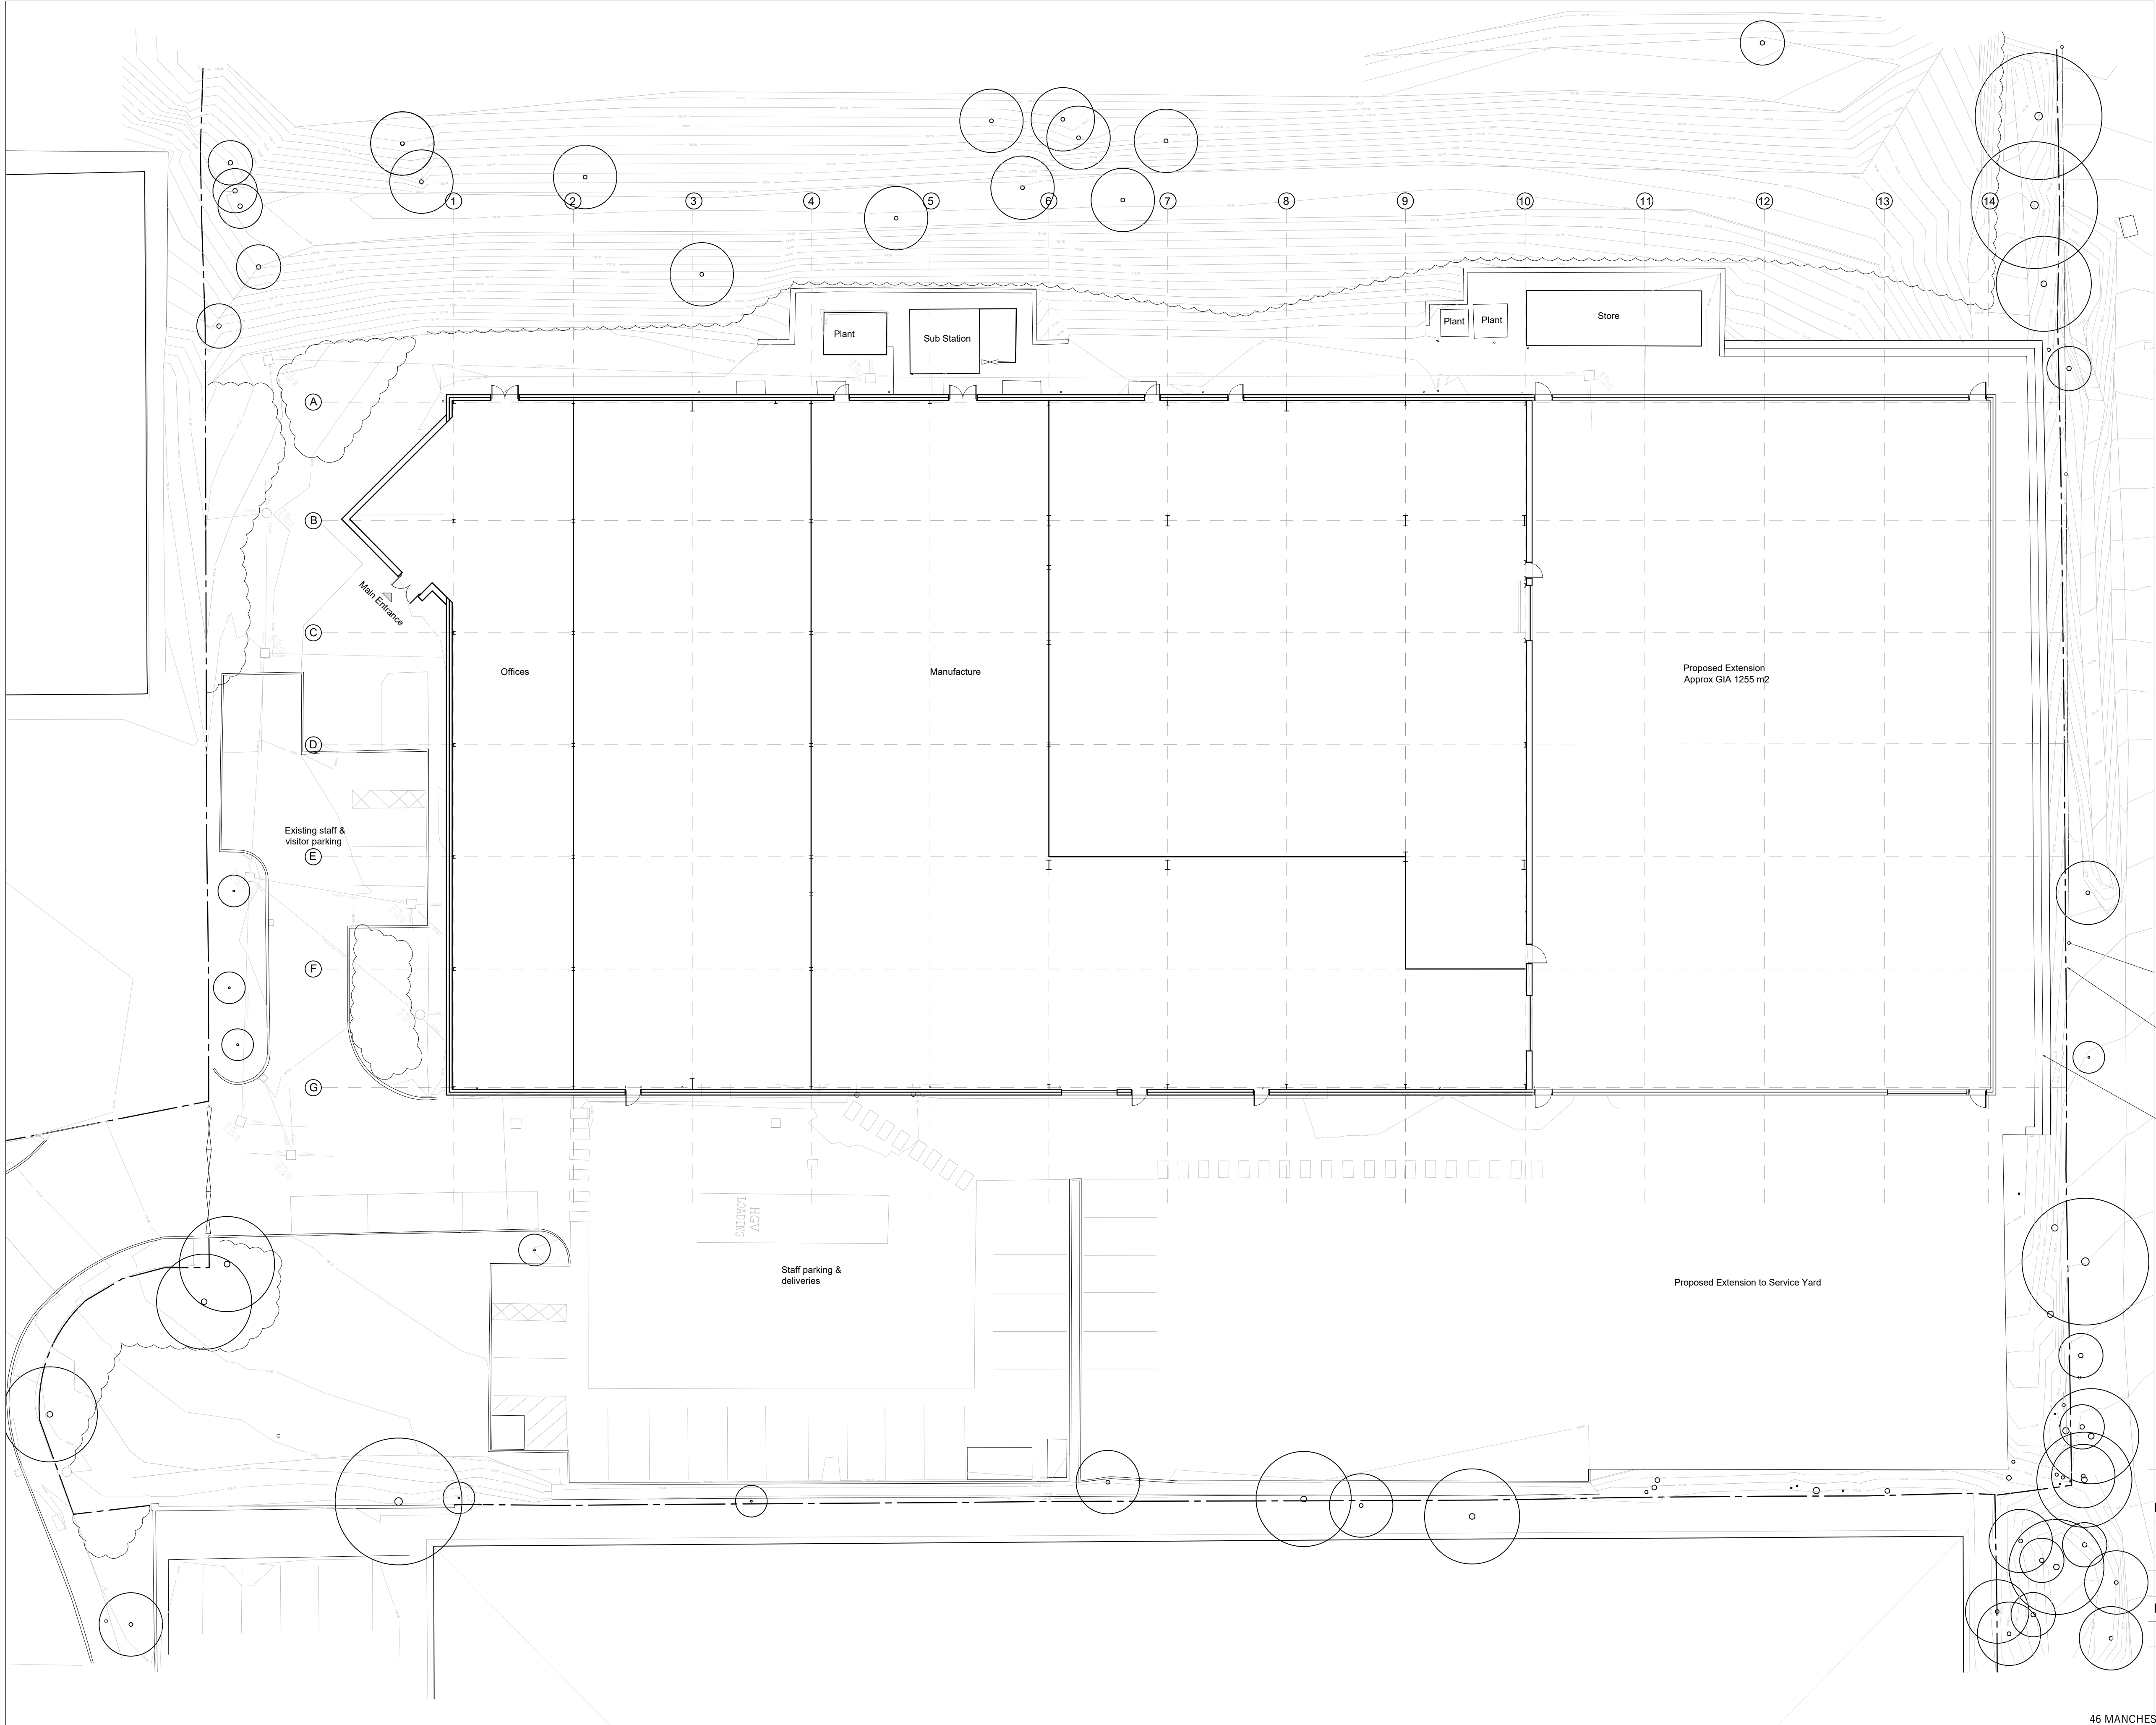

|          |   |                 |          |    |
|----------|---|-----------------|----------|----|
| NB       | Do not scale off this drawing. All dimensions to be checked on site prior to manufacture and construction. This drawing is the property of JH. Architects and should not be reproduced without permission. All discrepancies to be brought to the attention of the architect immediately. This drawing to be read in conjunction with the specification / bill of quantities and related drawings. |                 |          |    |
| REVISION | -   | FIRST ISSUE     | 19.03.25 | SZ |
|          | A   | GENERAL UPDATES | 08.04.25 | DG |

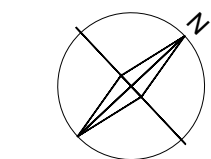

Boundary Fence

New Retaining Wall Varying in Height  
From Approx 1m to 4.5m high

|         |                                                                 |  |  |
|---------|-----------------------------------------------------------------|--|--|
| CLIENT  | FOTHERGILL COATED FABRICS                                       |  |  |
| PROJECT | SMALLBRIDGE BUSINESS PARK<br>RIVERSIDE DRIVE, ROCHDALE OL16 2SH |  |  |
| TITLE   | PROPOSED<br>GROUND FLOOR PLAN                                   |  |  |
| JOB NO. | X141                                                            |  |  |
| DWG NO. | X141-PR-AL1.01 - Rev.A                                          |  |  |
| SCALE   | 1:200 @ A1                                                      |  |  |
| DRAWN   | SZ                                                              |  |  |

PROPOSED GROUND FLOOR PLAN  
SCALE 1:200



46 MANCHESTER ROAD  
CHORLTON  
MANCHESTER  
M21 9PH

info@justharchitects.co.uk  
T +44(0)161 237 5500

JH.A

RIBA  
Chartered Practice

arb  
Architects  
Registration  
Board