



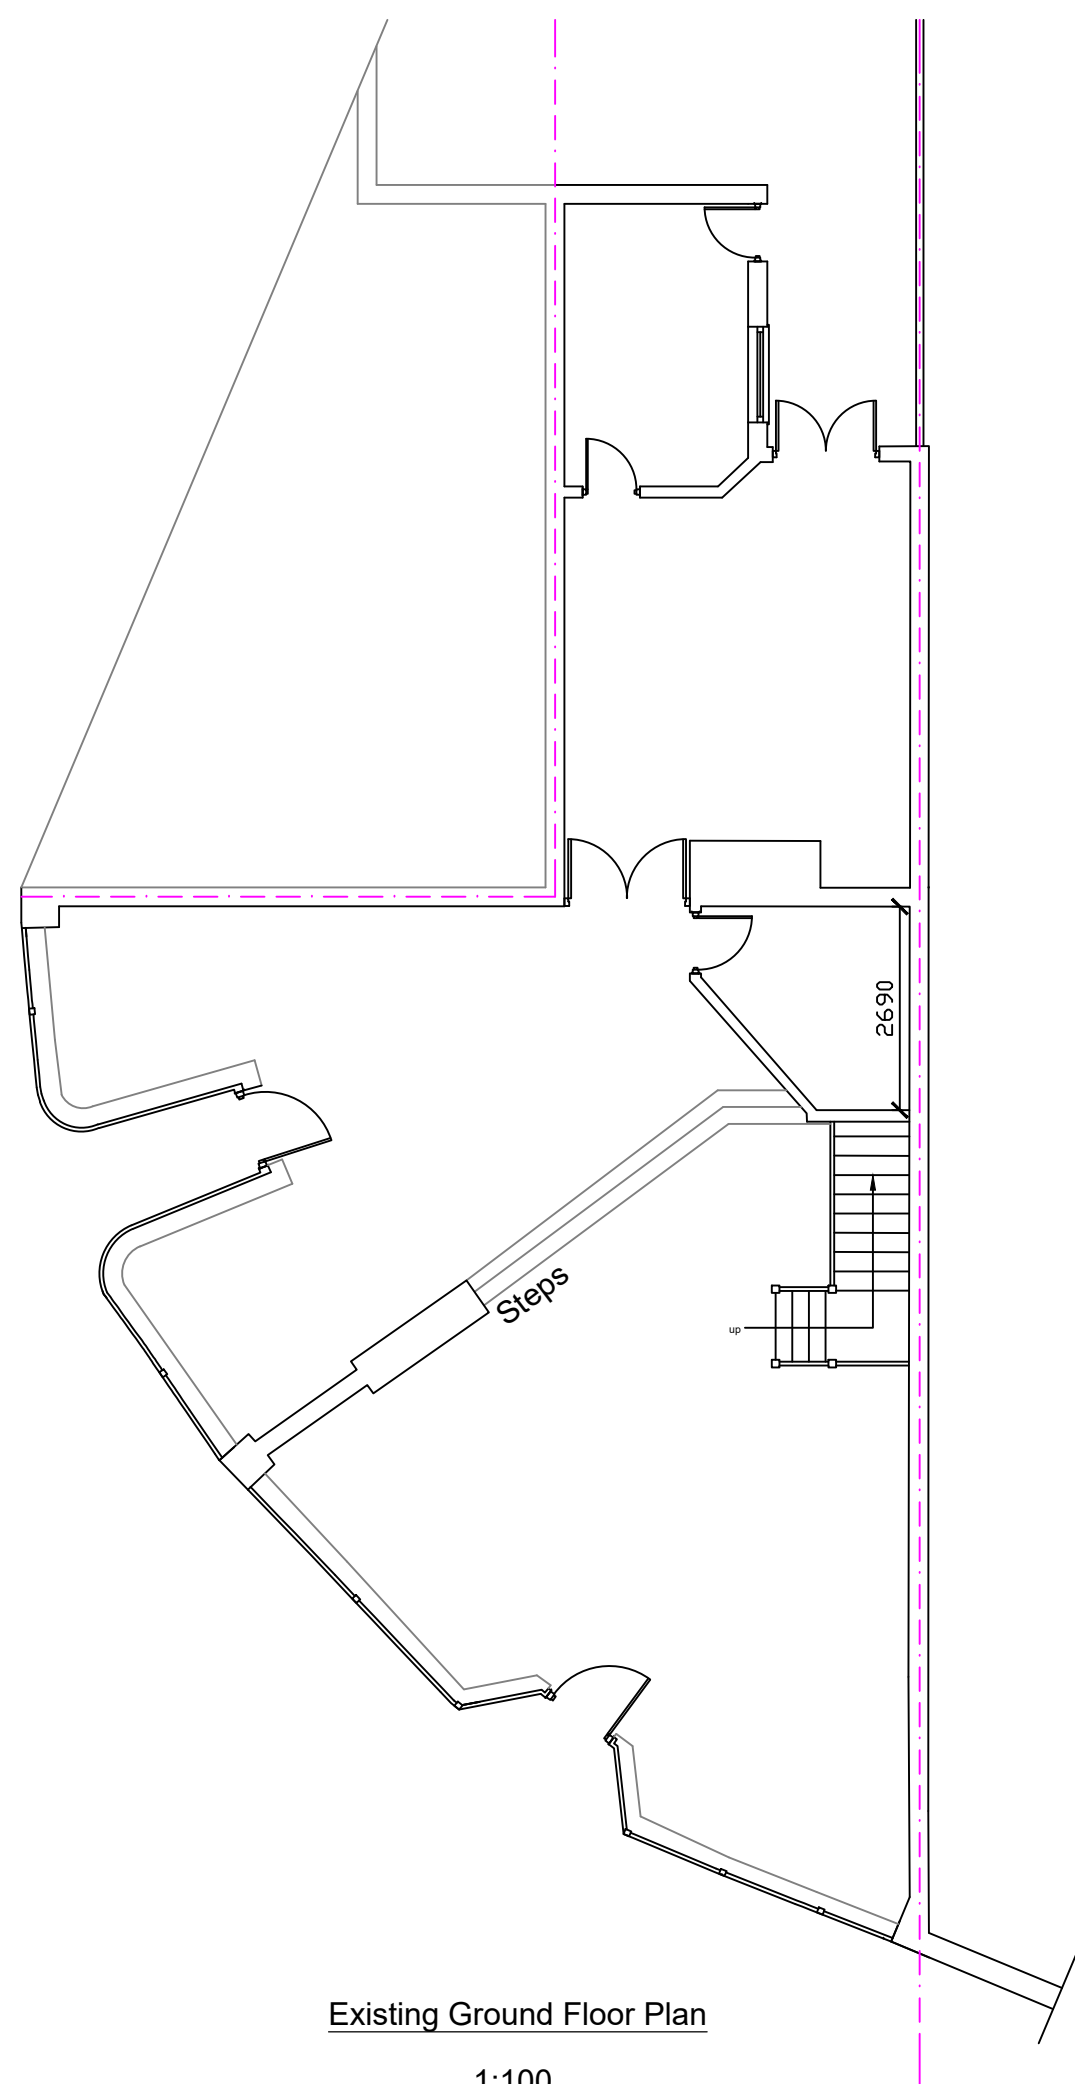

Existing Ground Floor Plan
1:100

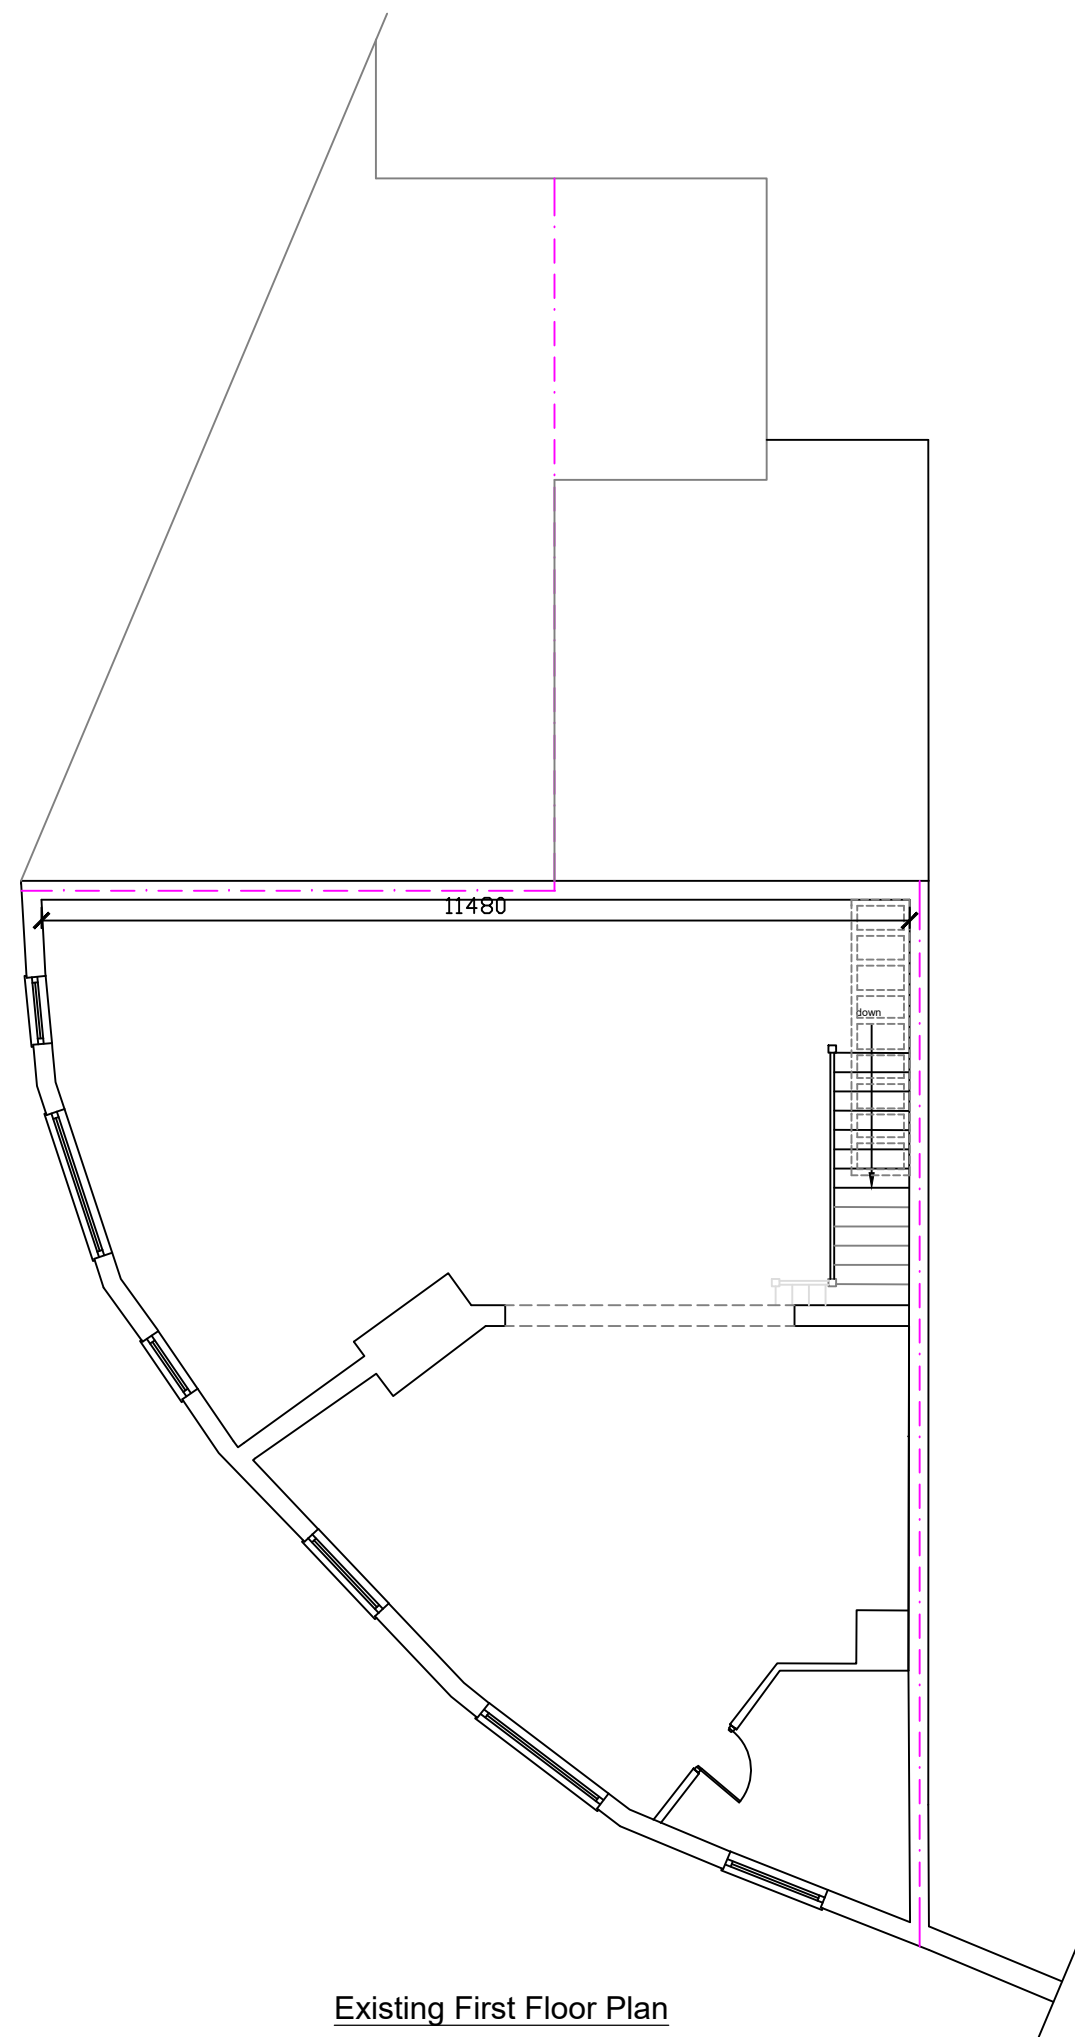


Existing First Floor Plan



Existing Front Elevation



Existing Side Elevation
1:100

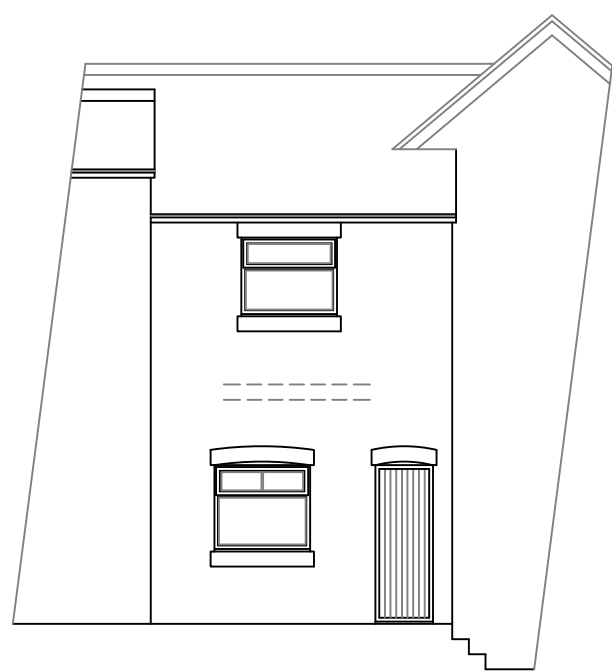


Existing Rear Elevation




Proposed Front Elevation




Proposed Side Elevation
1:100

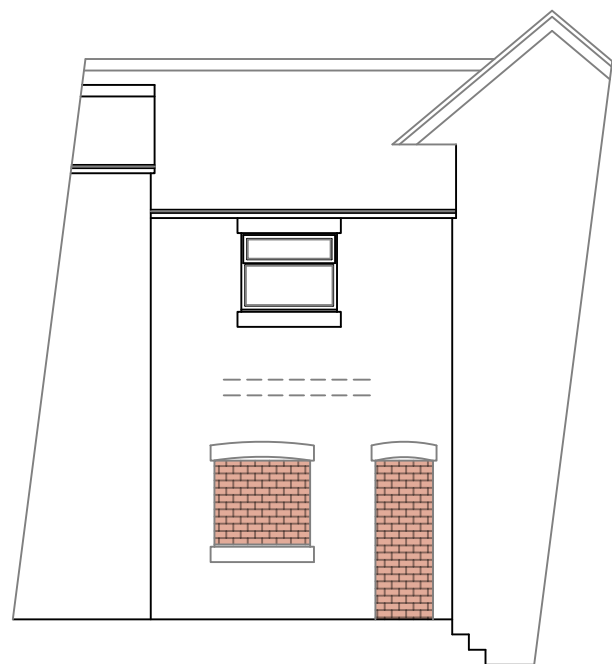

Proposed Rear Elevation

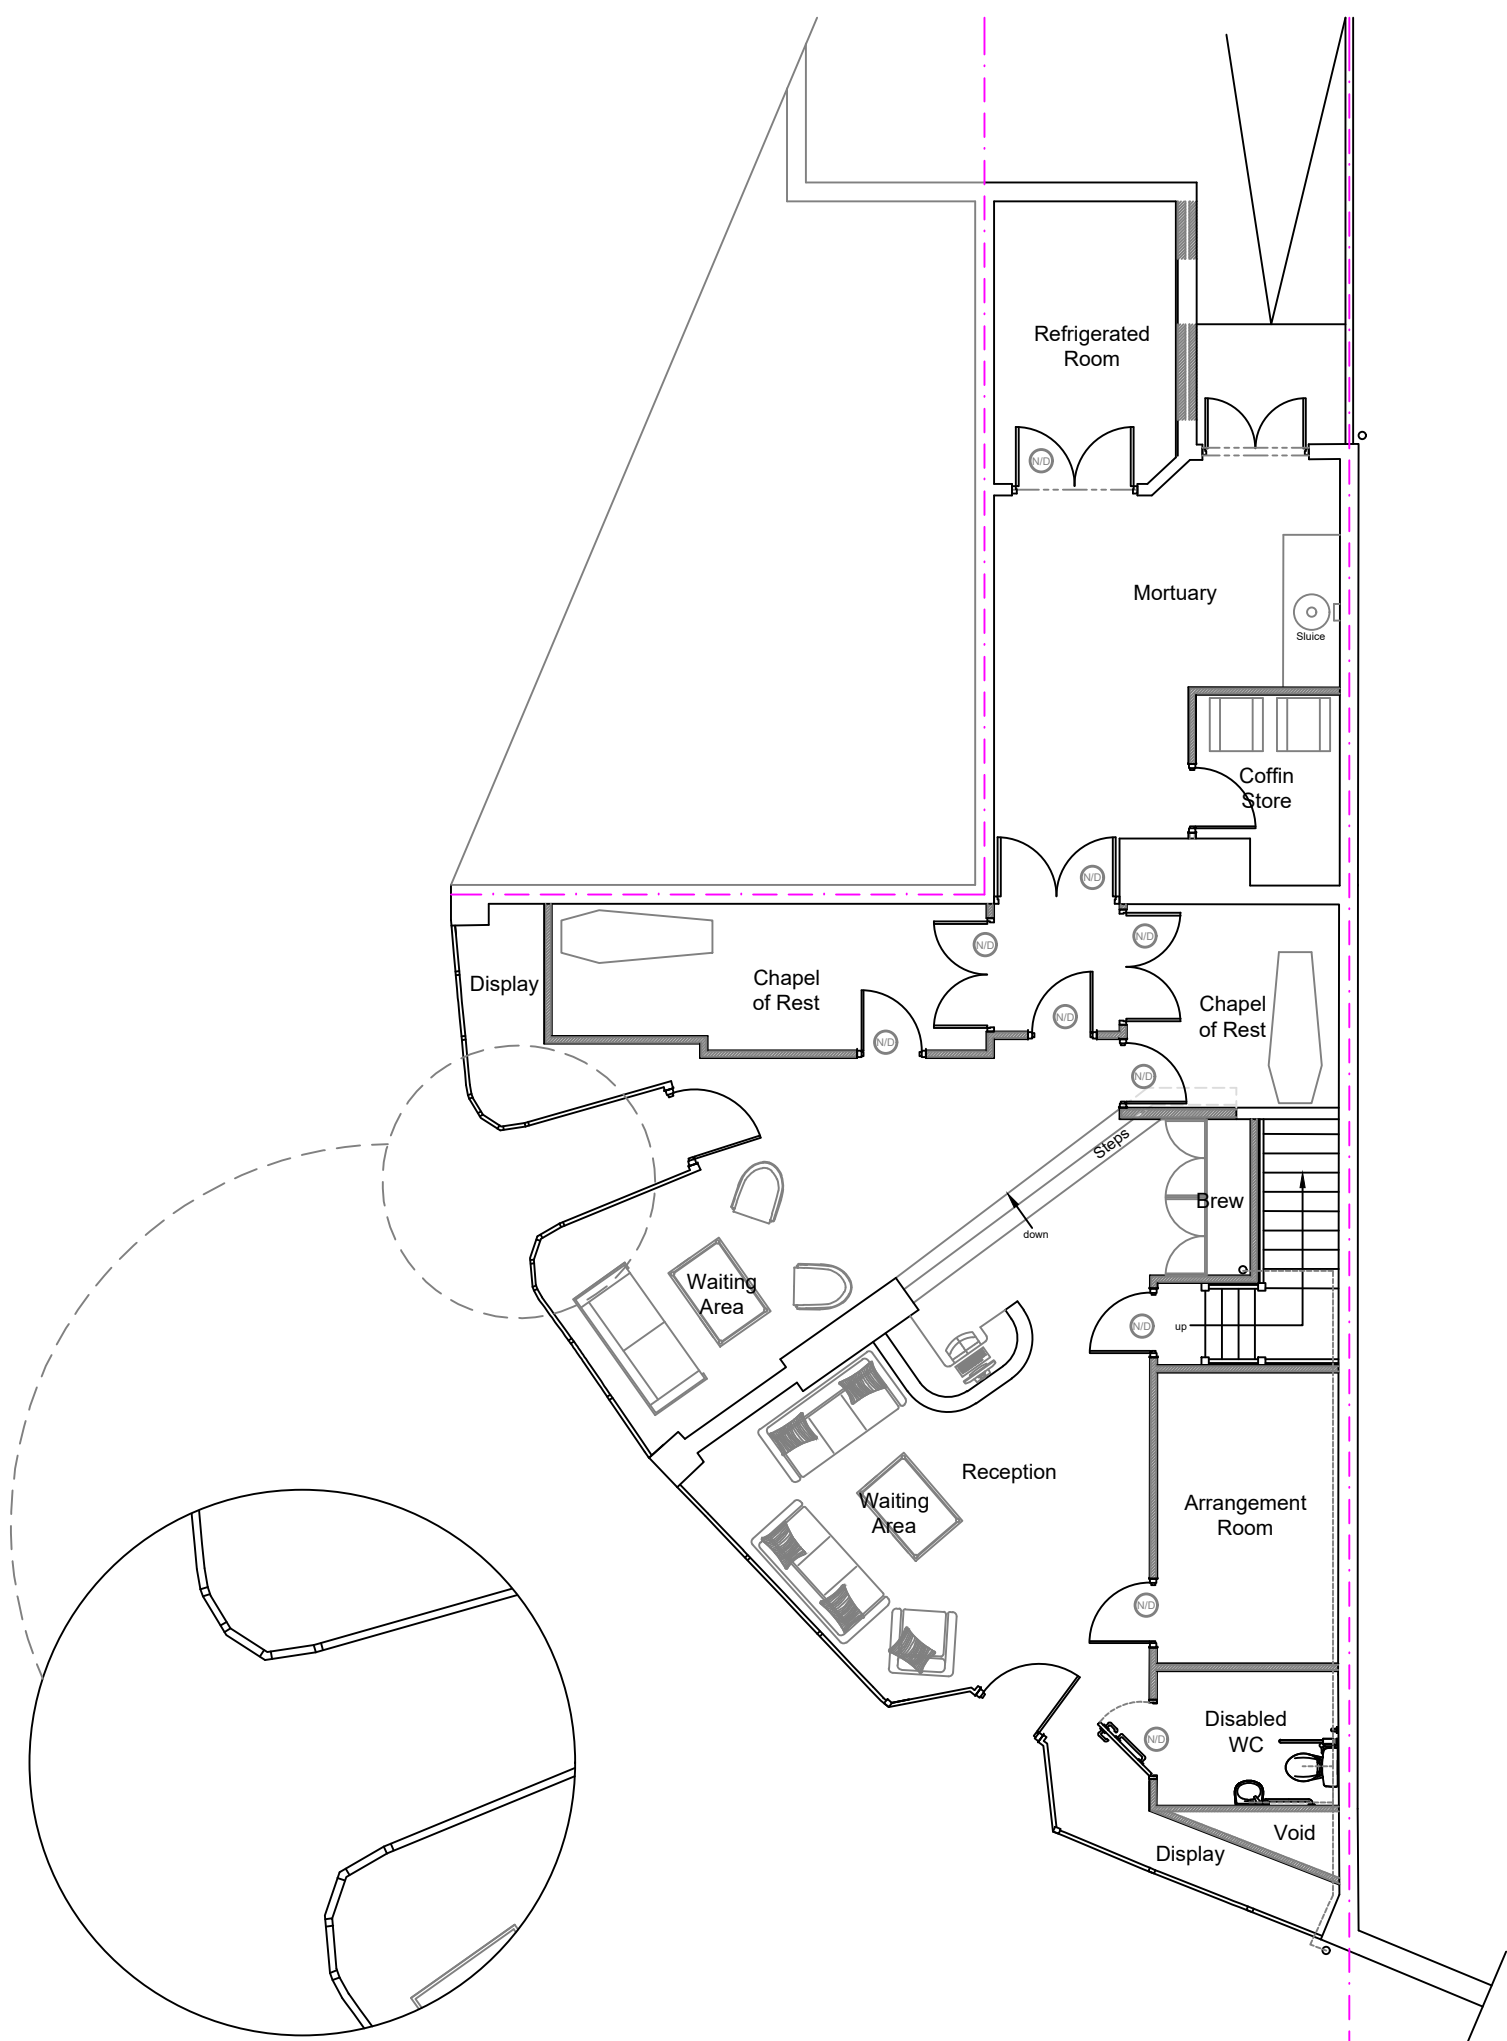

Proposed Ground Floor Plan

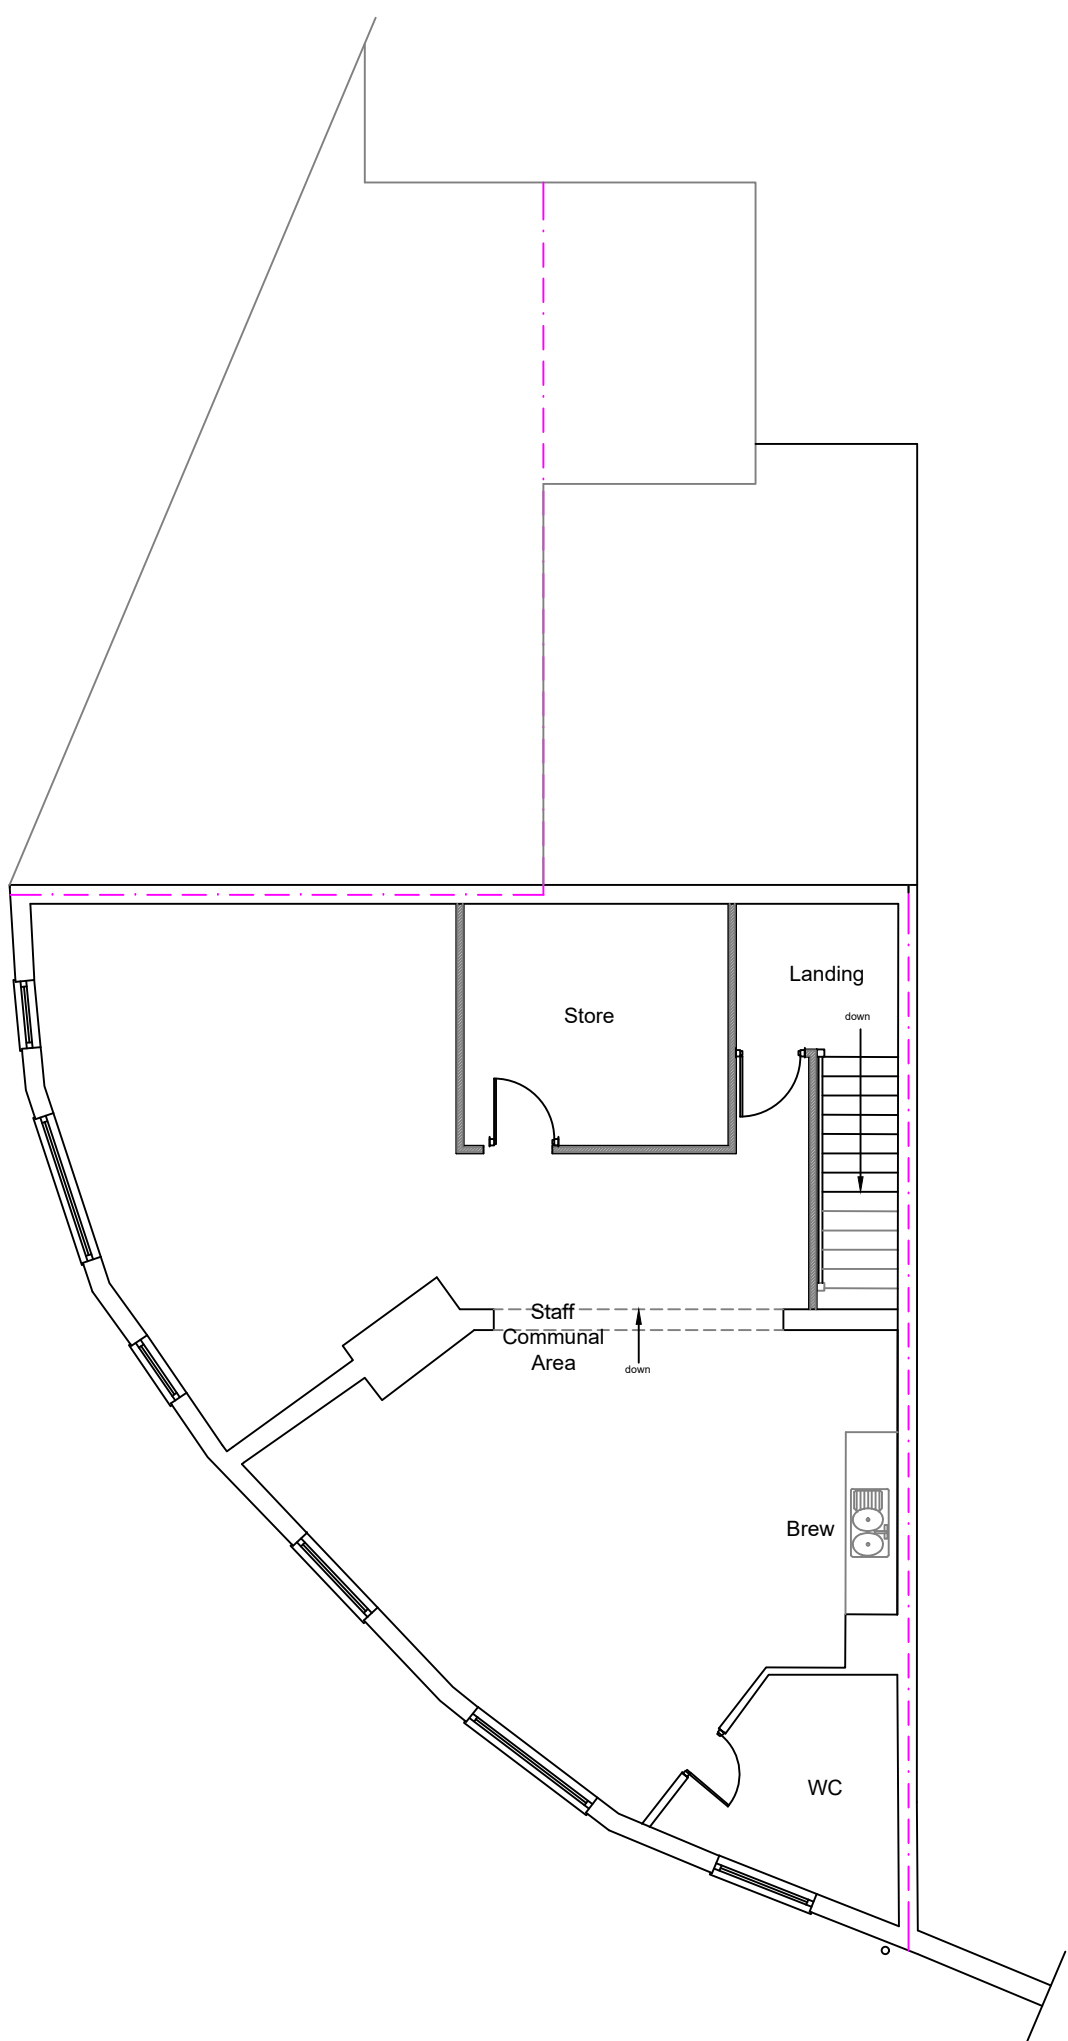


Proposed First Floor Plan

1:50


This drawing is protected by copyright and the information contained therein is the property of William McCall. The drawing must not be copied and the information contained therein may not be used or disclosed without written permission of and in the manner permitted by William McCall.

0 1 2 3 4 5M
Scale 1:50@ A1
0 1 2 3 4 5 6 7 8 9 10M
Scale 1:100@ A1


Key -

 

Eurocell Eurologik black UPVC windows

 


Existing door & window opening is to be bricked up using matching brick and mortar. New brickwork is to be fully bonded into existing brickwork and made good.

 

Existing external doors to front elevations are to be removed and refurbished and re hung in new frames.

Stage :-		Planning Conditions	
Project Title :-		New Shop Front & External Changes to Elevations	
Drawing Title :-		Existing & Proposed Plans & Elevations	
Client :-		Beverley Funeral Services	
Drwg No :- 01 25 09		1 of 2	Date :- June '24
Scale :- 1:100@A1		Drawn:- SCM	Rev :- Checked :-
Site Address :-		25 Townley Street, Middleton, Manchester, M24 1AT	

The Old Post Room
34 Chew Valley Road
Greenfield
Saddleworth
OL3 7DA
Tel: 01457 871202
www.william-mccall.com | enquiries@william-mccall.com

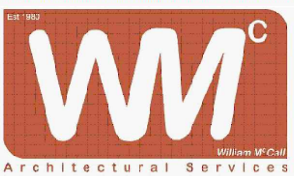

A1