



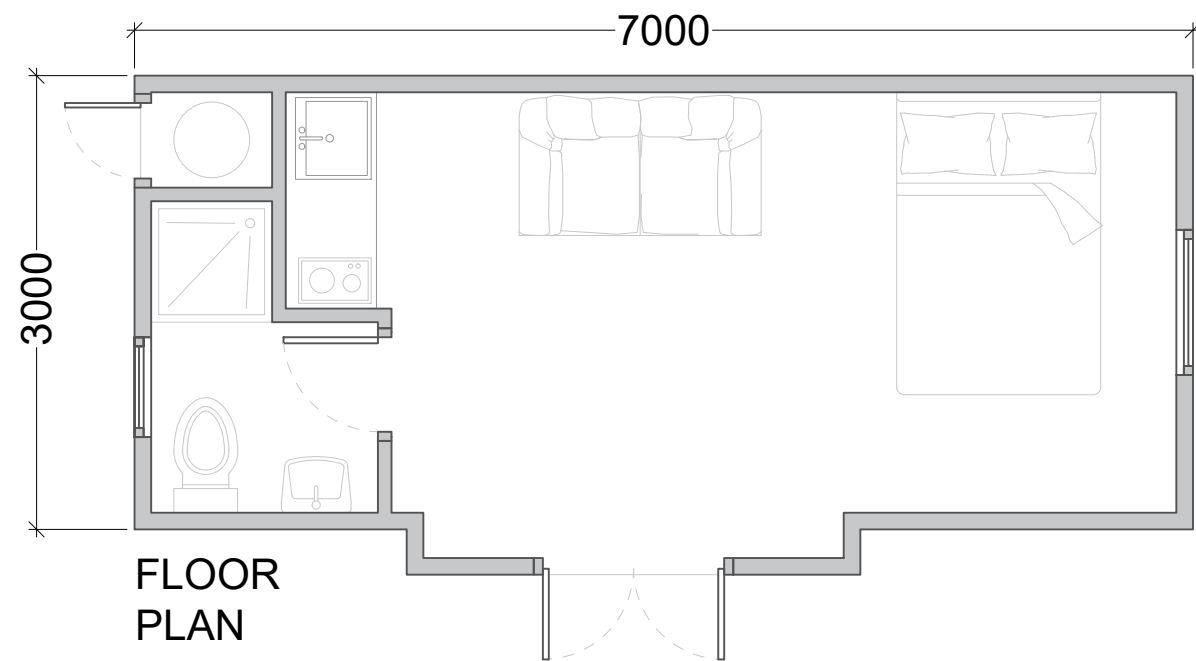


FLOOR
PLAN

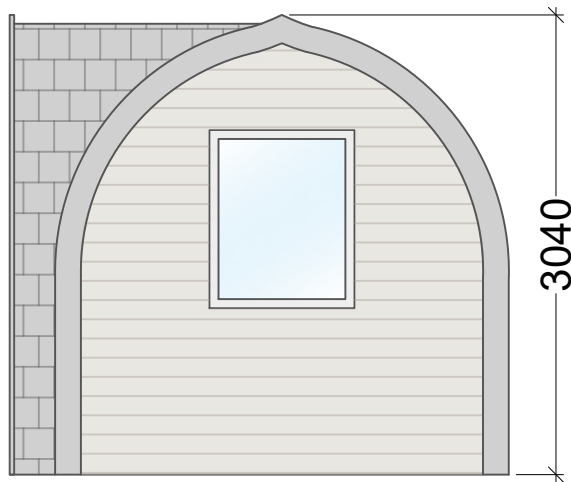


SIDE ELEVATION




FRONT ELEVATION

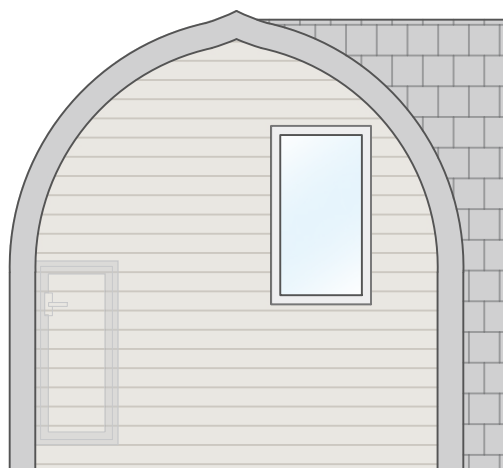


SIDE ELEVATION

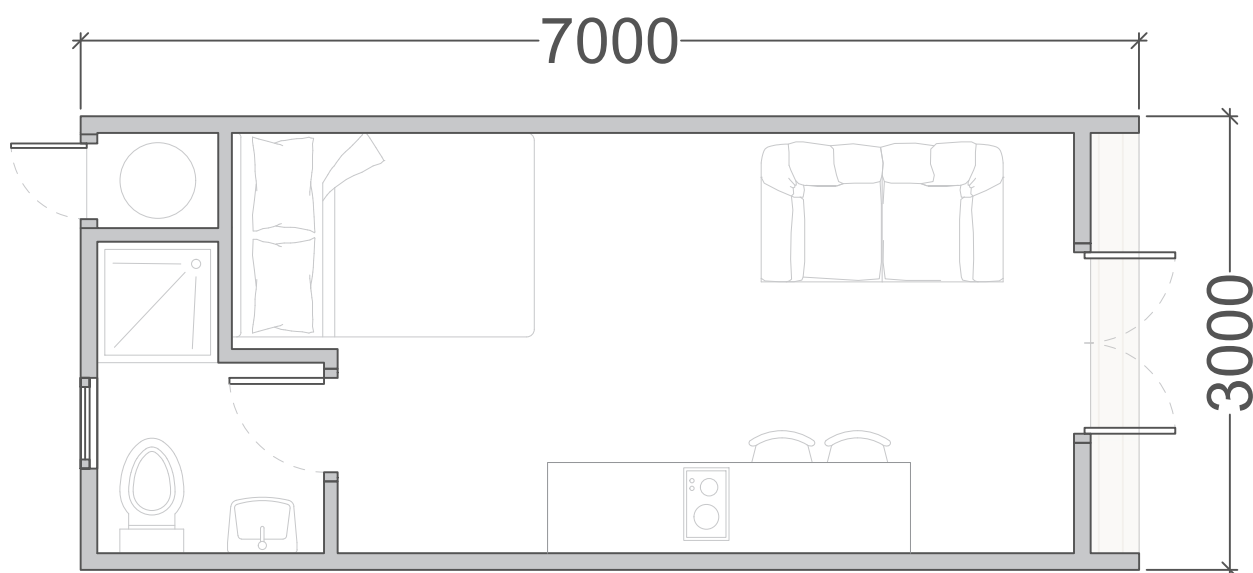


FLOOR
PLAN

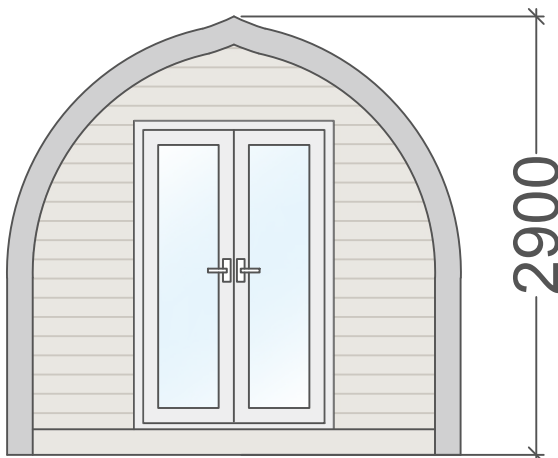



FRONT ELEVATION

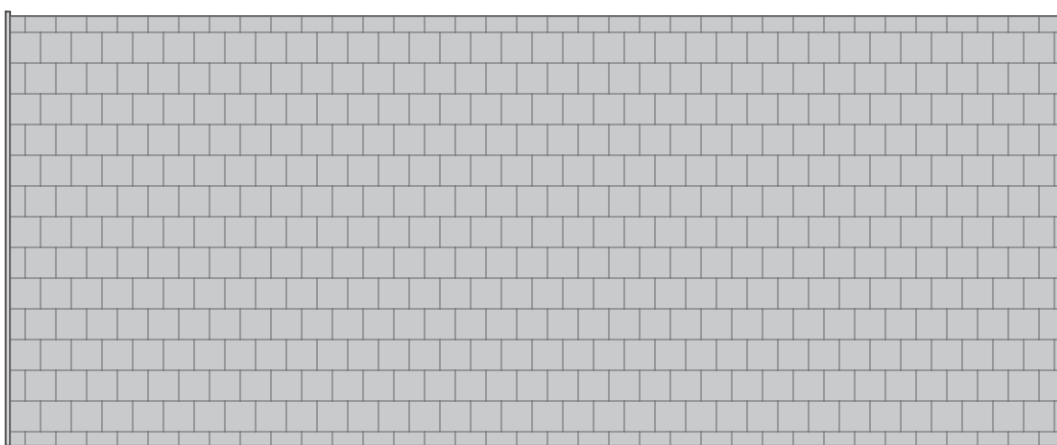

SIDE ELEVATIONS

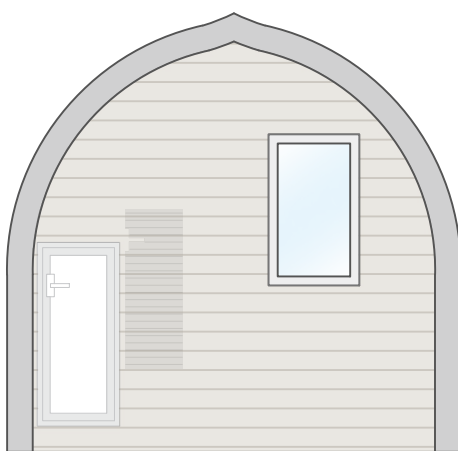

REAR ELEVATION

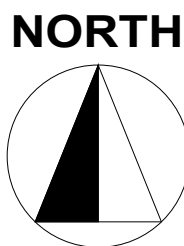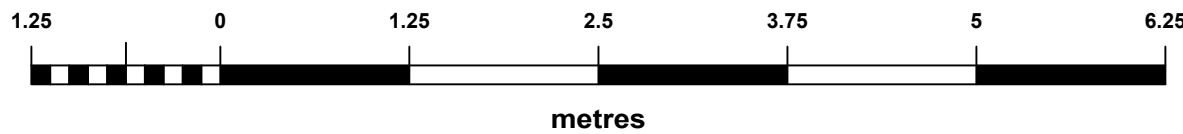

W: WWW.GLAMPITECT.CO.UK
E: CONTACT@GLAMPITECT.CO.UK
T: 0131 202 9002

Date	Description	Rev	By
------	-------------	-----	----

Revision Description

Project:
Proposed Glamping Site - For Mr N Matley
Land Adjacent to 13, Hollingworth Fold, Skye Road,
Littleborough, OL15 0AJ

Drawing Title:
POD ELEVATIONS

Drawing Number:
211142-01-05

Revision: -
Date: 13.02.2023
Scale: 1:50 @ A2
Drawn By: TA
CAD Dwg File: -
Checked By: -

Issue Status:
Full Planning Application