
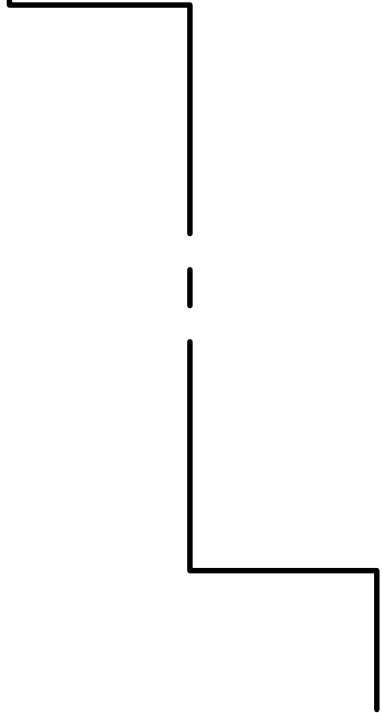


 

DRAWING STATUS:	
------------------------	--

FOOTPRINT DESIGN

E info@footprintdesign.net
W www.footprintdesign.net

CLIENT: MIKE ARMITAGE	SCALE: 1:100@A3	DATE: 22.01.25
PROJECT: 2 BEACONFIELD RD, ROCHDALE		
DRAWING TITLE: EXISTING GROUND AND FIRST FLOOR PLAN		
DRAWING NO: A163_L(00)003		

scale 1:100 0 5m