


PURPOSE OF ISSUE	BUILDING CONTROL
Do not scale from this drawing. All information should be checked by the contractor on site before commencing work. Any discrepancies should be reported to the architect immediately. All rights are reserved and are not transferable. Unauthorised reproductions of this drawing are not permitted.	

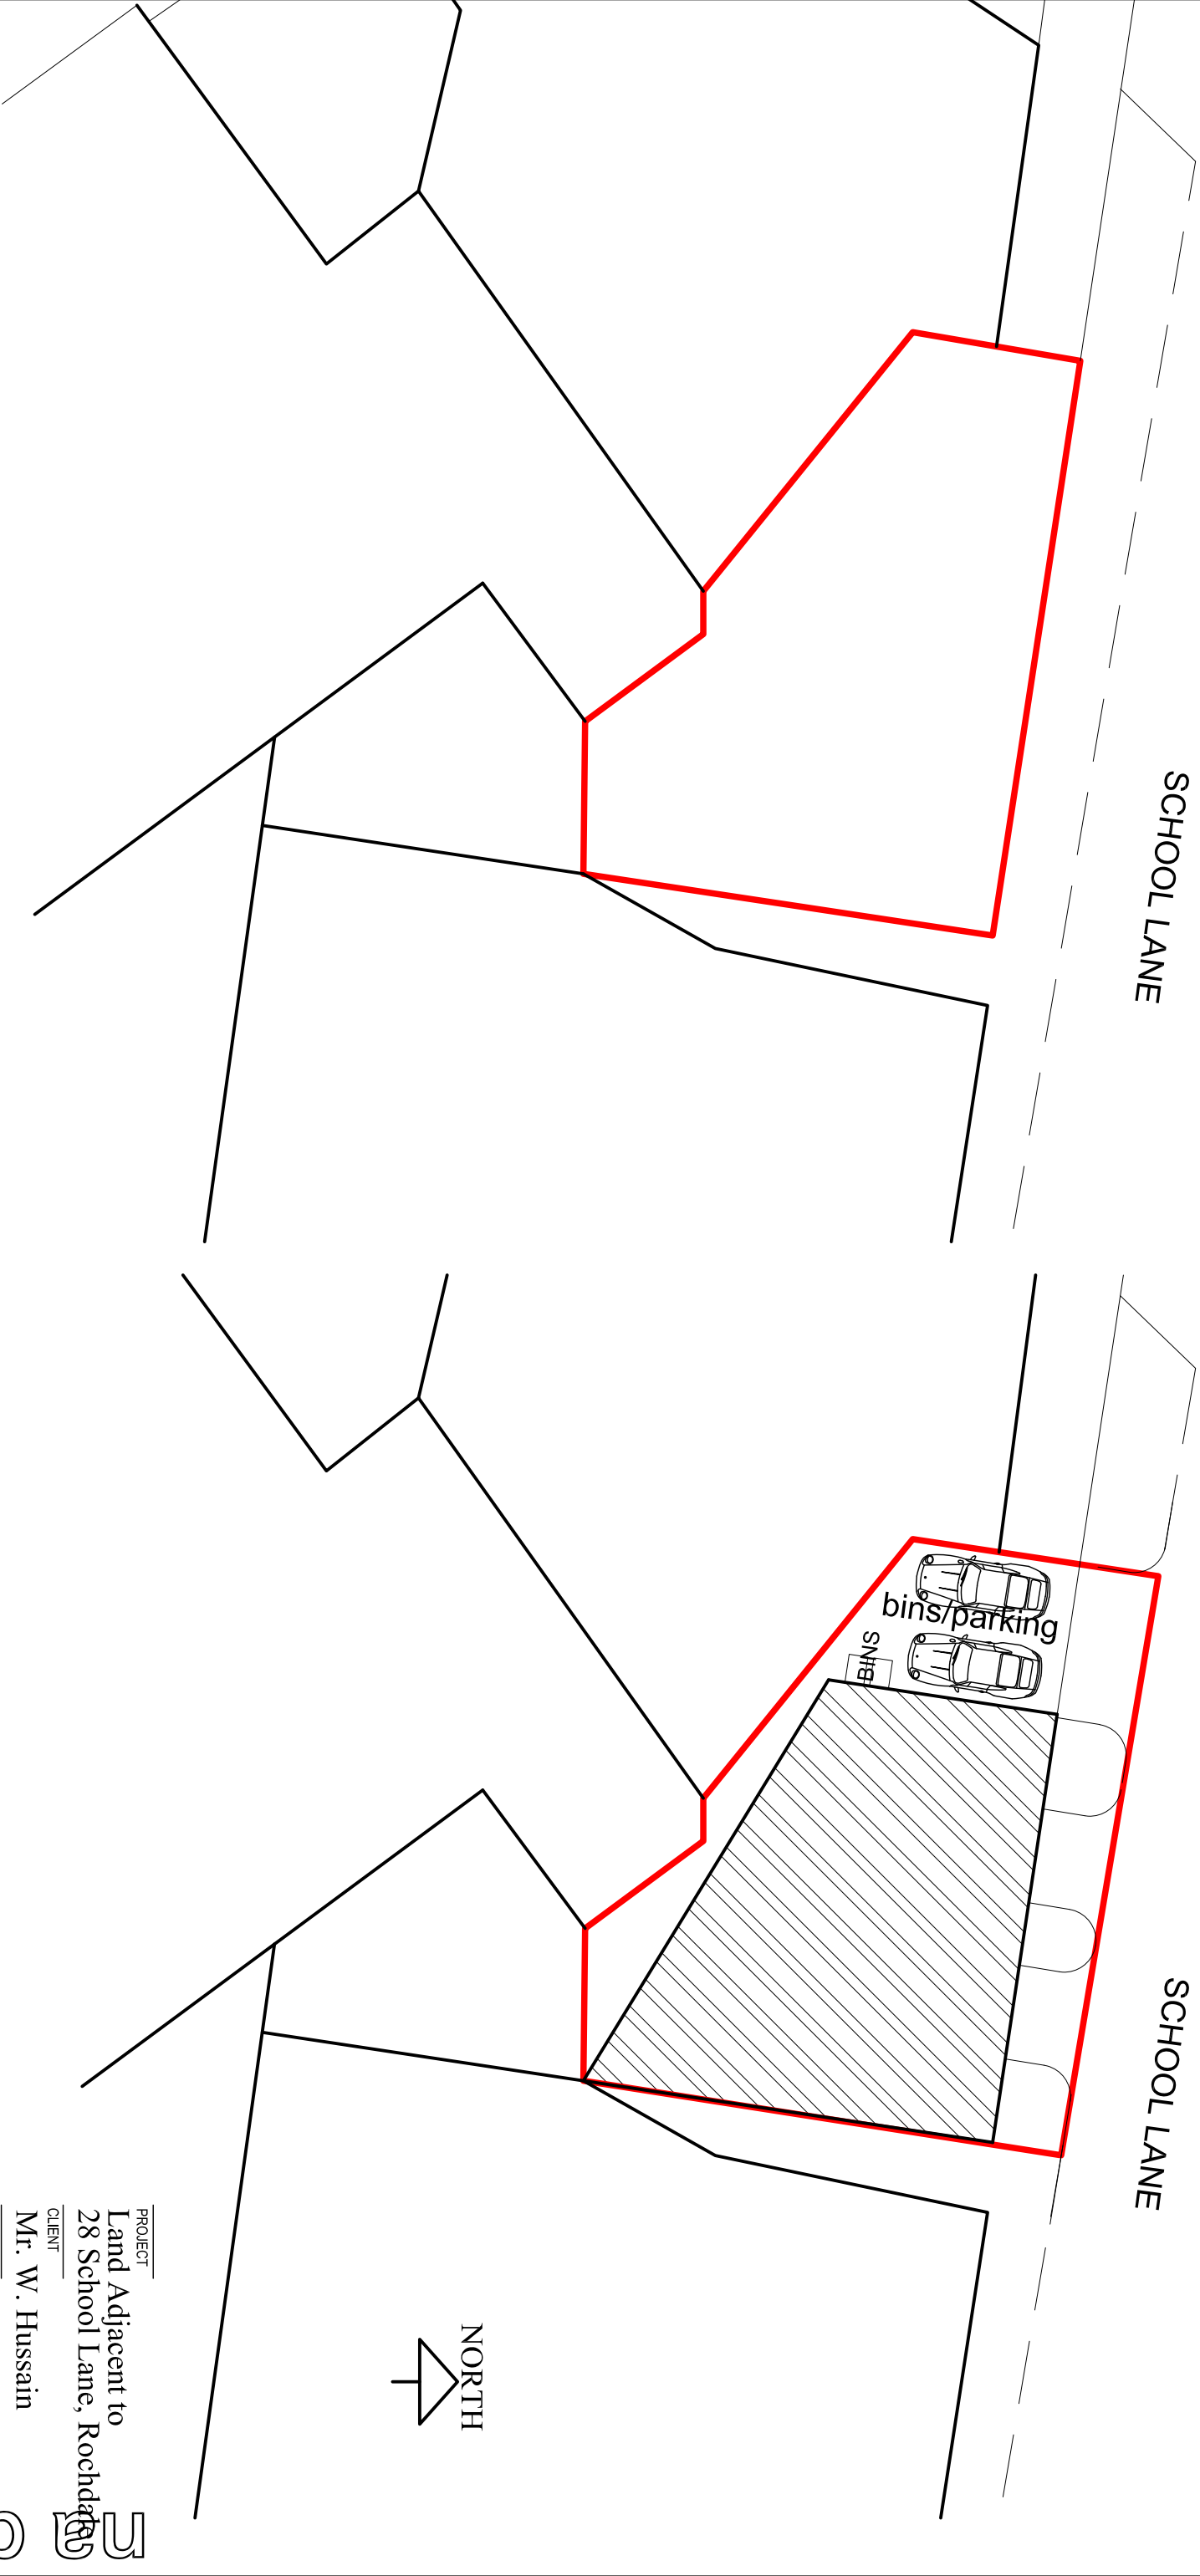

PROJECT
Land Adjacent to
28 School Lane, Rochdale

CLIENT
Mr. W. Hussain

DRAWING TITLE
Site Plan

JOB No
DRAWING No
NA-P02

SCALE
1:100@A3
DATE
Dec 2024
DRAWN
NA
REVISION
-
CHECKED BY

t: 0782 895 3405

e: nadesignandbuilds@gmail.com

nadesign

EXISTING SITE PLAN 1:200@A3

PROPOSED SITE PLAN 1:200@A3