




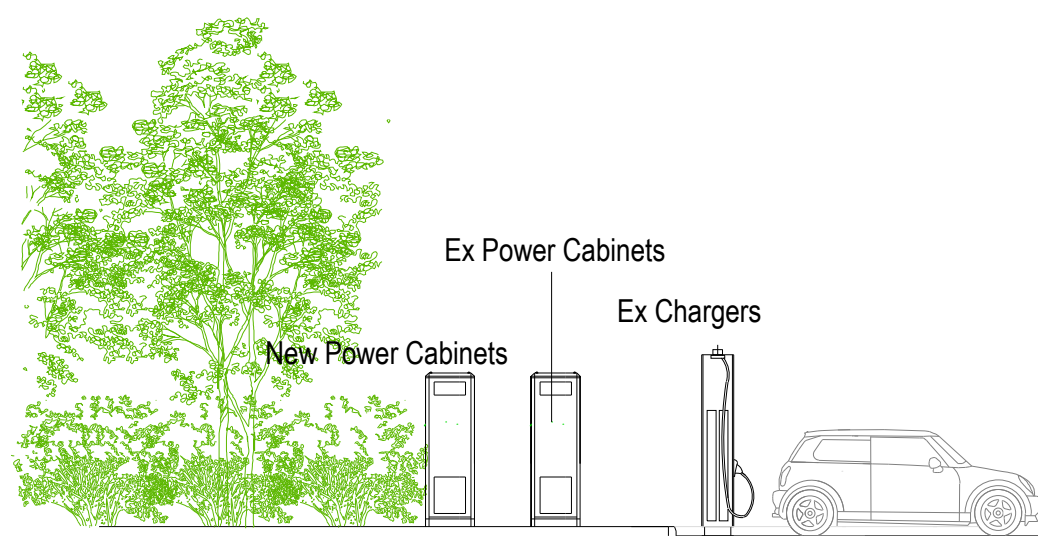


Side Elevation

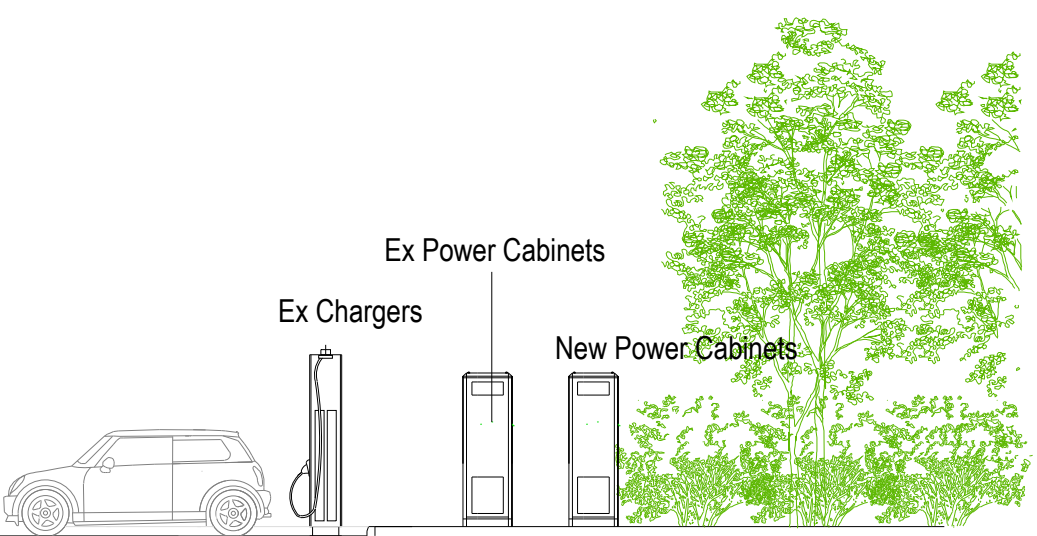

Side Elevation

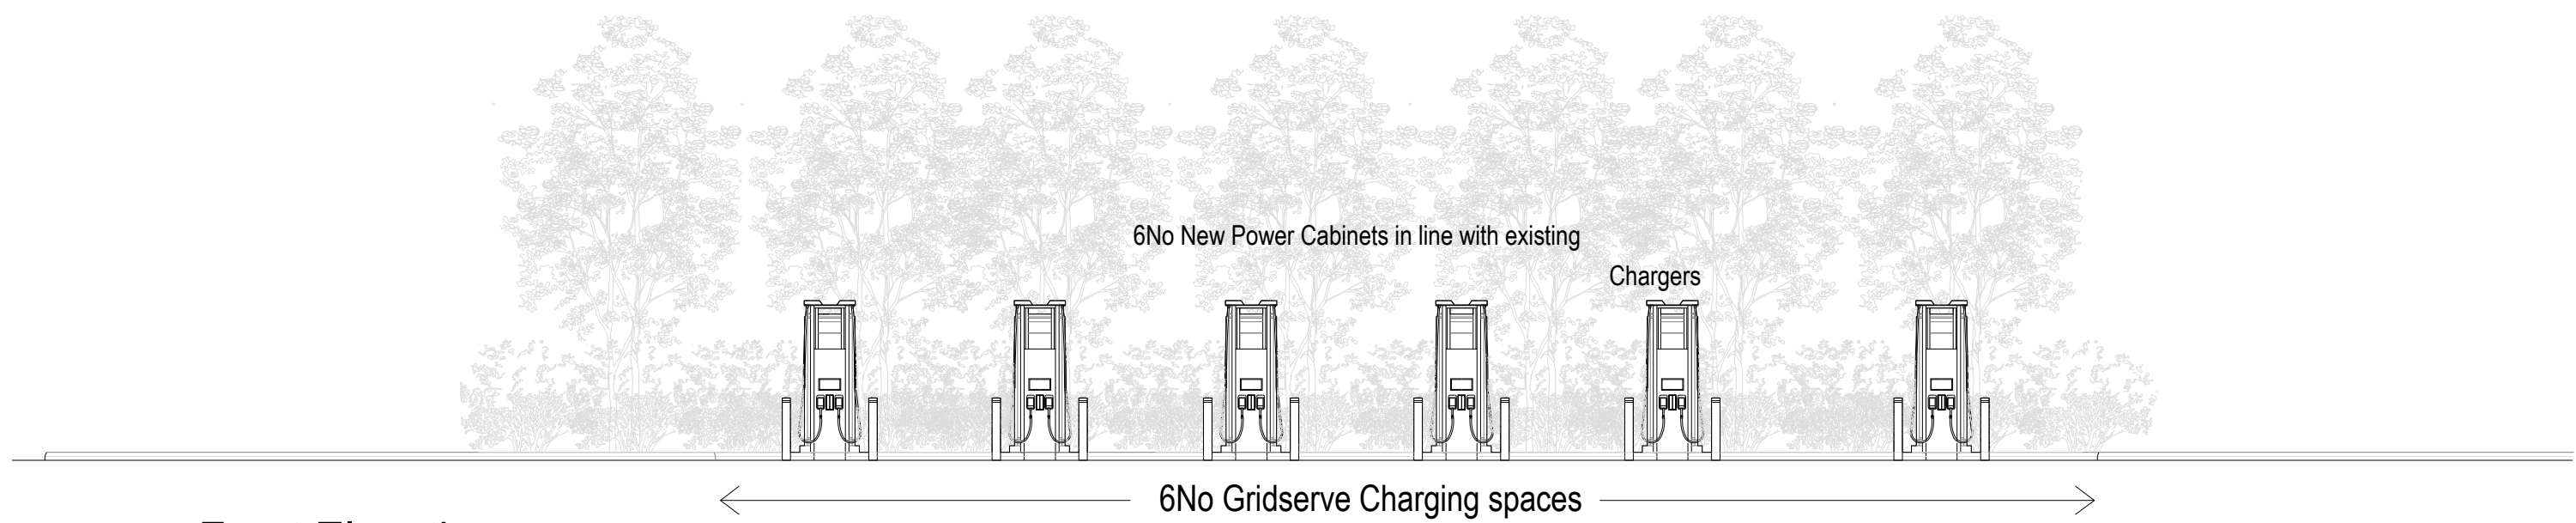


Front Elevation

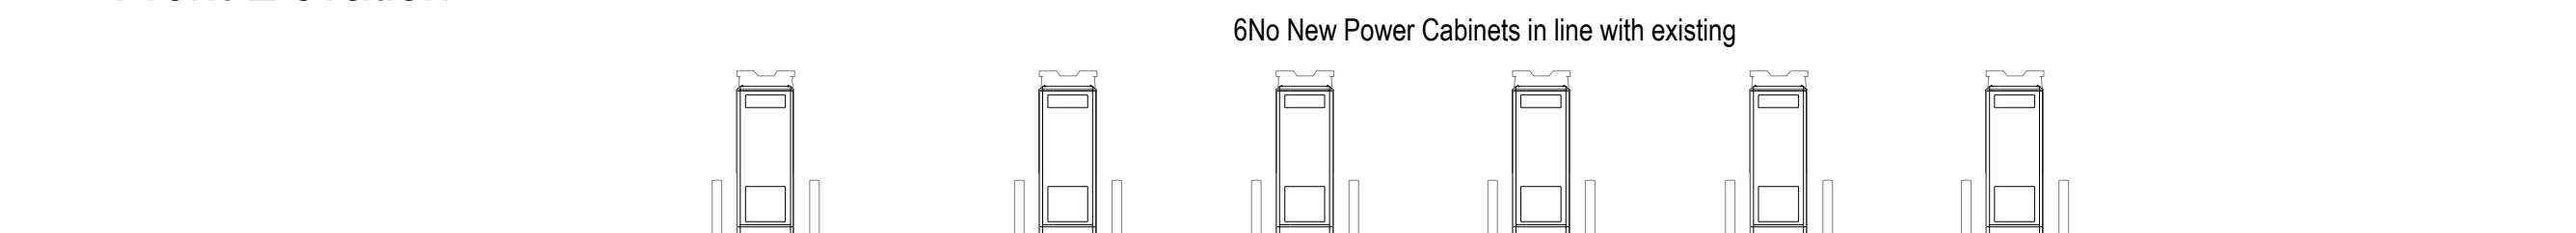

Rear Elevation

Elevations 1=100

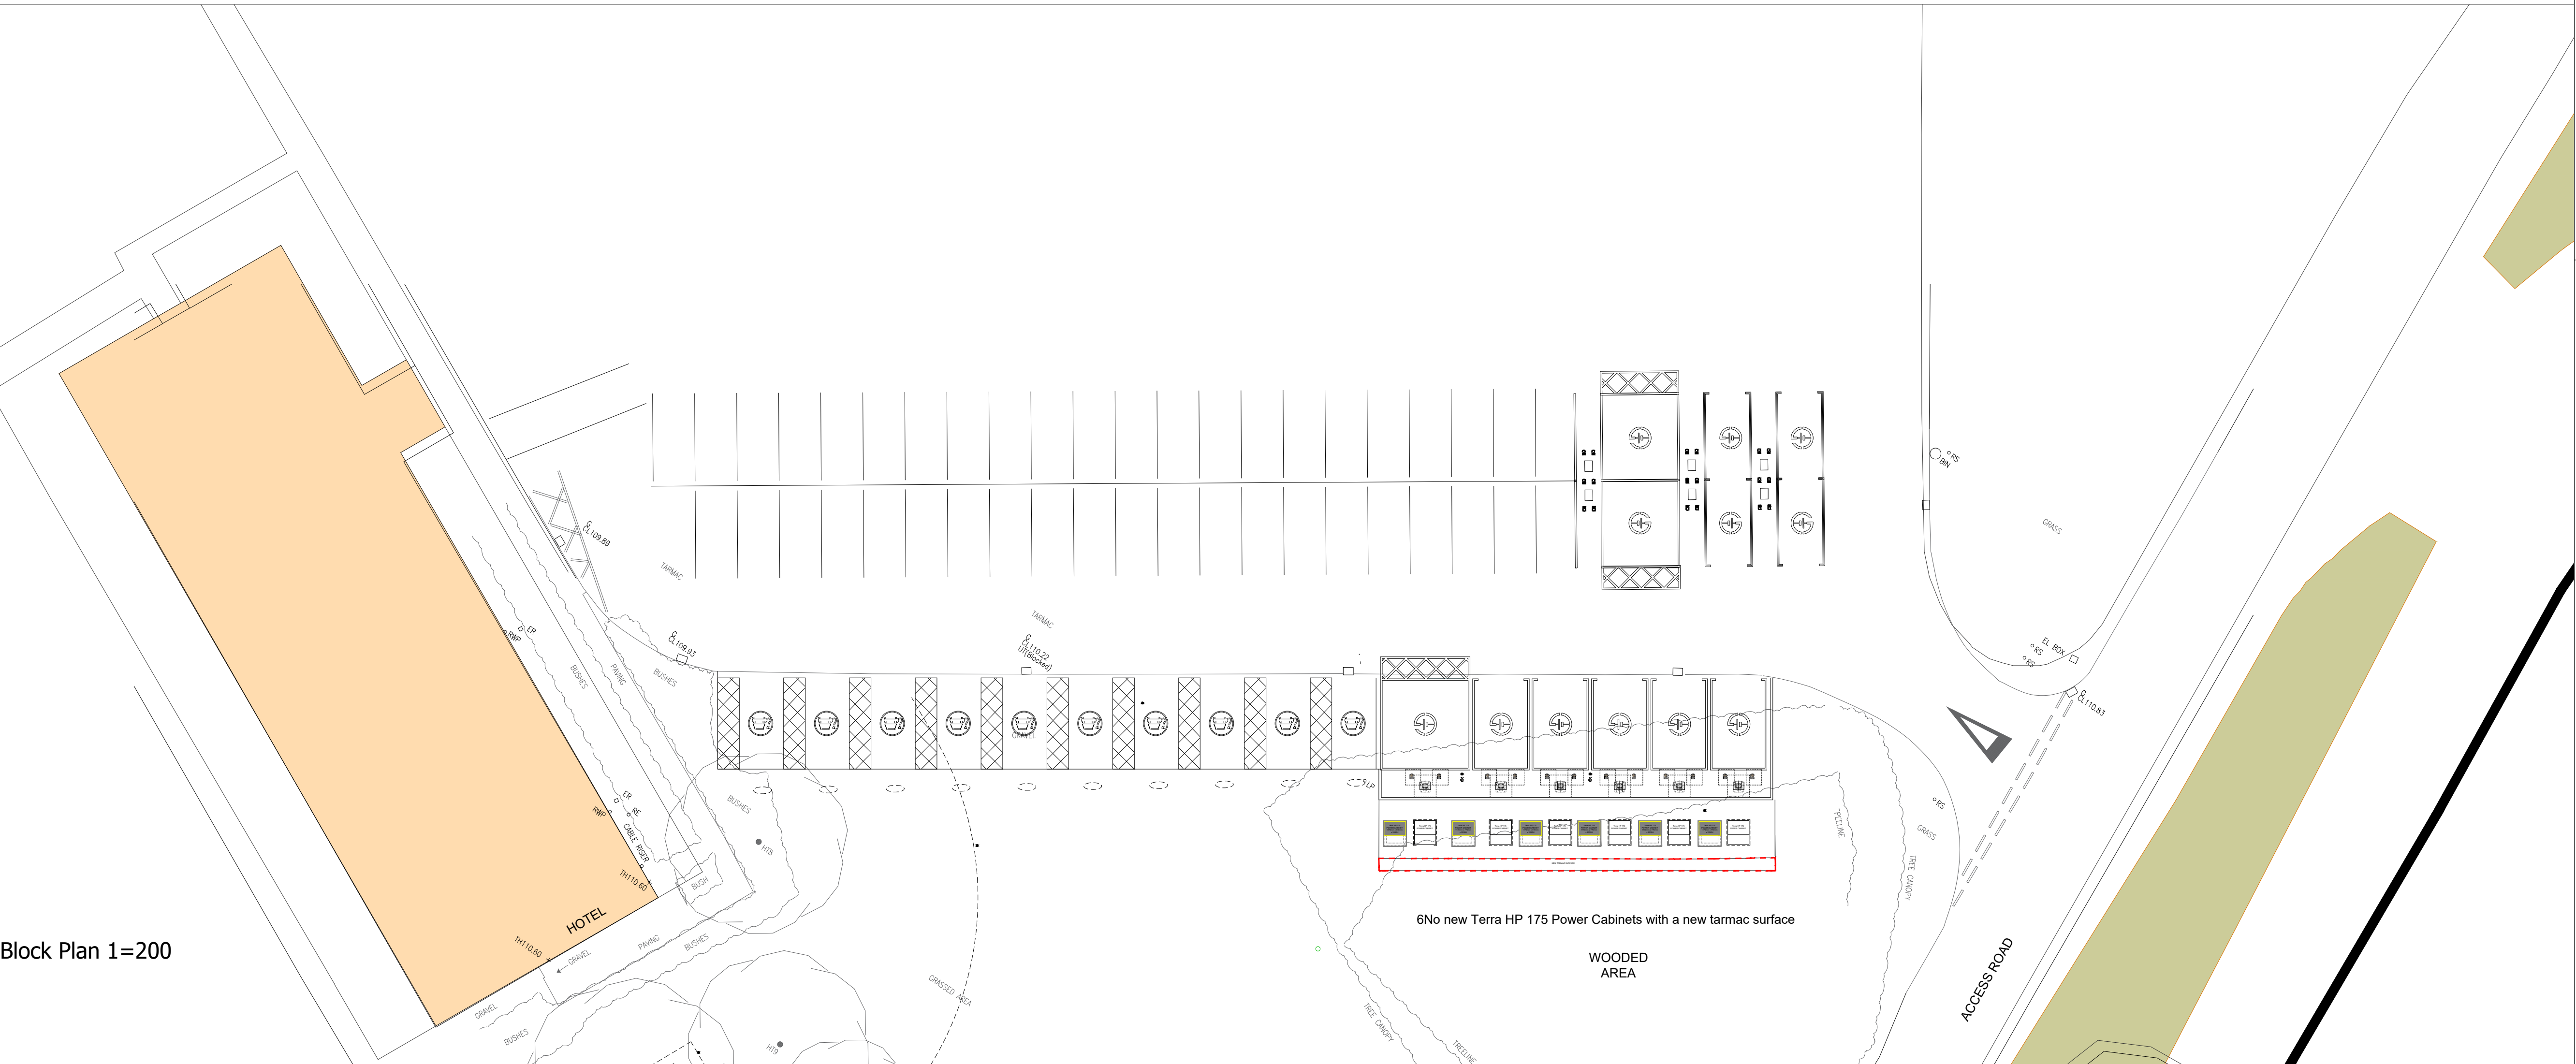


Block Plan 1=200

Rev	Date	Description	Drawn	Checked
C	09.09.25	Minor amendment	DH	
B	19.06.25	Minor amendment	DH	
A	27.05.25	Redrawn	DH	

Drawing Status

PLANNING

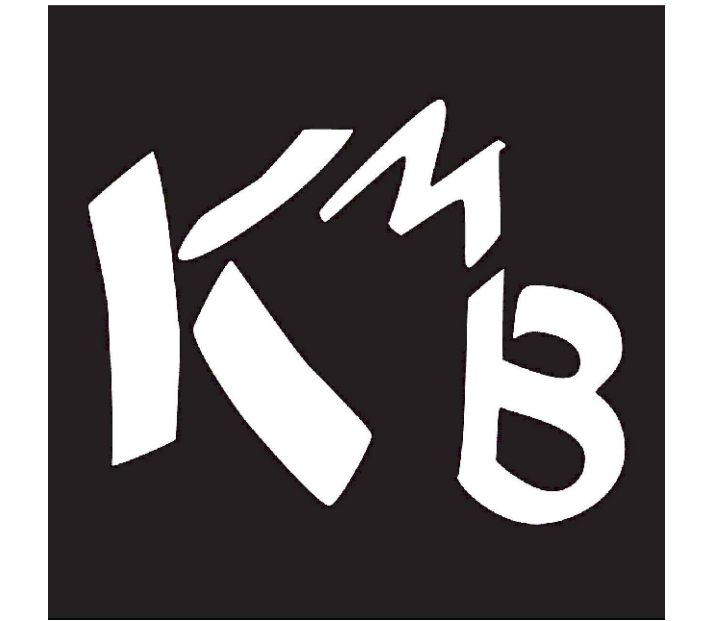

Construction Consultants

PROJECT Moto Birch WB Gridserve EV Charging Hub Phase 2			
CLIENT Moto Hospitality Ltd			
TITLE Block Plan and Elevations As Proposed			
SCALE 1:200 / 100 @ A1			DATE May 2025
DRAWN BY DH	CHECKED BY	DRAWING No. 7928_933	REV C