



Existing Front Elevation

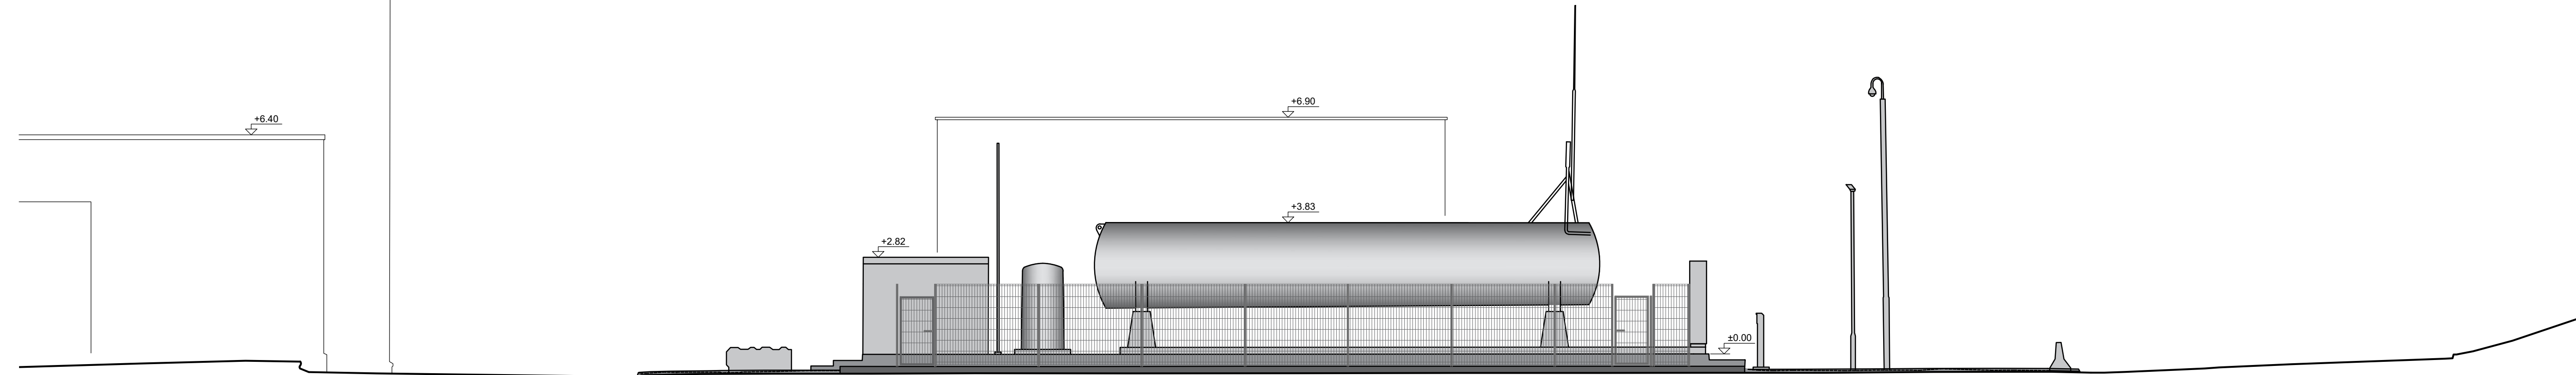

Existing Side Elevation

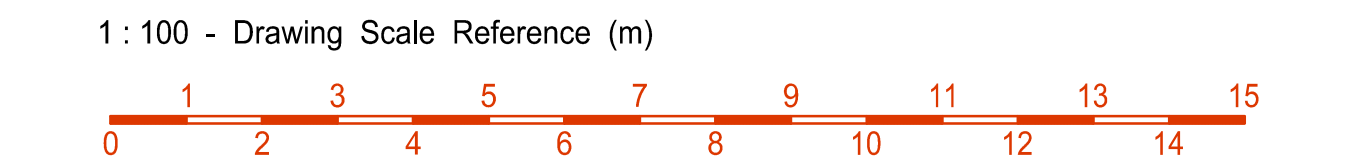

oe PLANUNG + GMBH KÄMPFSTR. 2 • 58762 ALTENA Tel : 0 23 52 / 33 86 0 Fax : 0 23 52 / 33 86 20		PROJECT-NO. 25-015 PLAN - NO. 2.01 SCALE 1:100 CREATED 18.06.2025 MODIFIED	
PROJECT Rochdale, OL16 4NZ Kingsway Business Park		CLIENT ViGo Bioenergy Ltd., Nova South, 4th Floor, 160 Victoria Street, London, SW1E 5LB, UK	
CLIENT Existing Elevations		CHIEF - ENGINEER Melchior Ossenberg-Engels	
		DRAWN BY Huhn	