




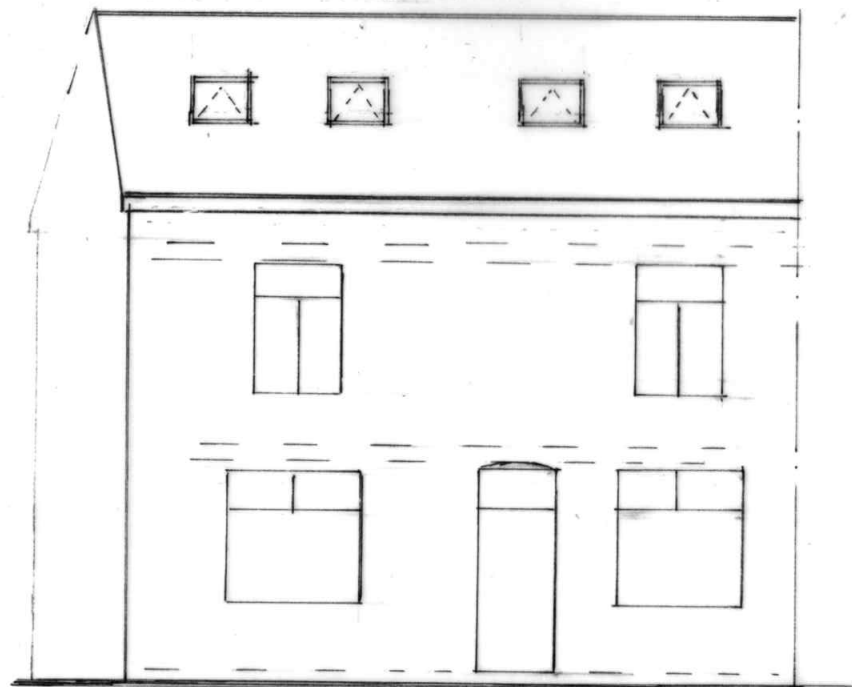


FRONT ELEVATION
(PROPOSED)

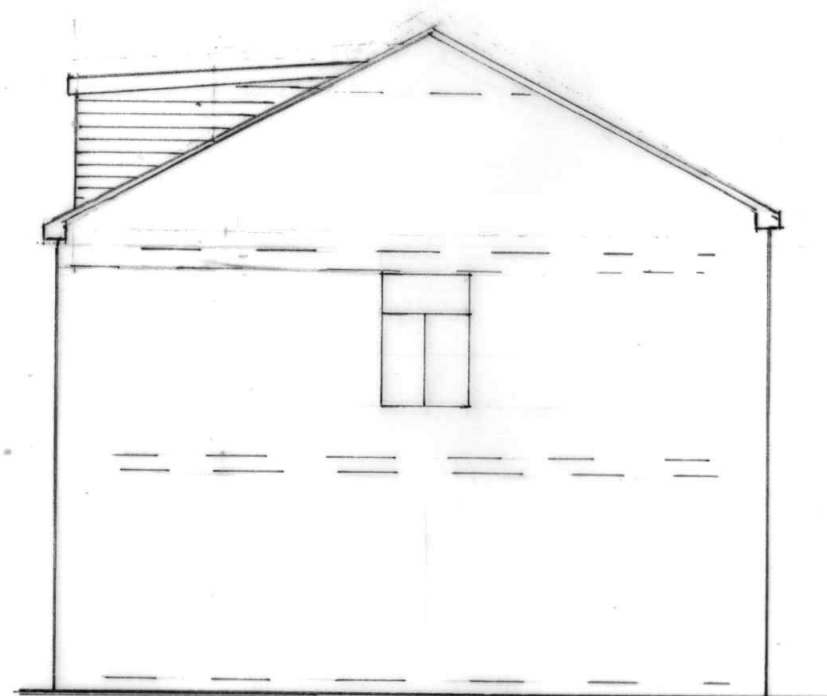

SIDE ELEVATION
(PROPOSED)

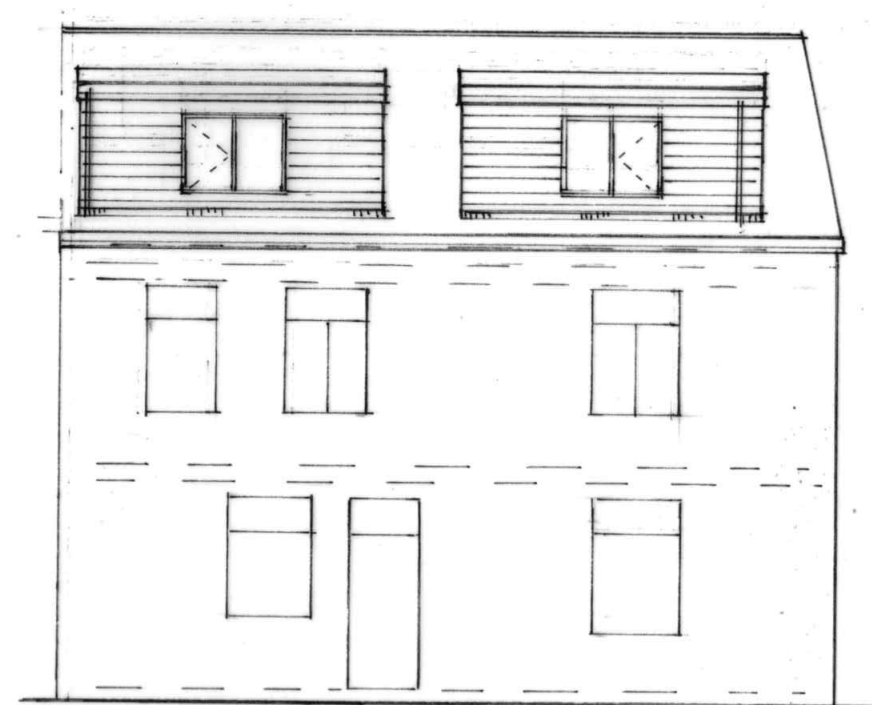

REAR ELEVATION
(PROPOSED)

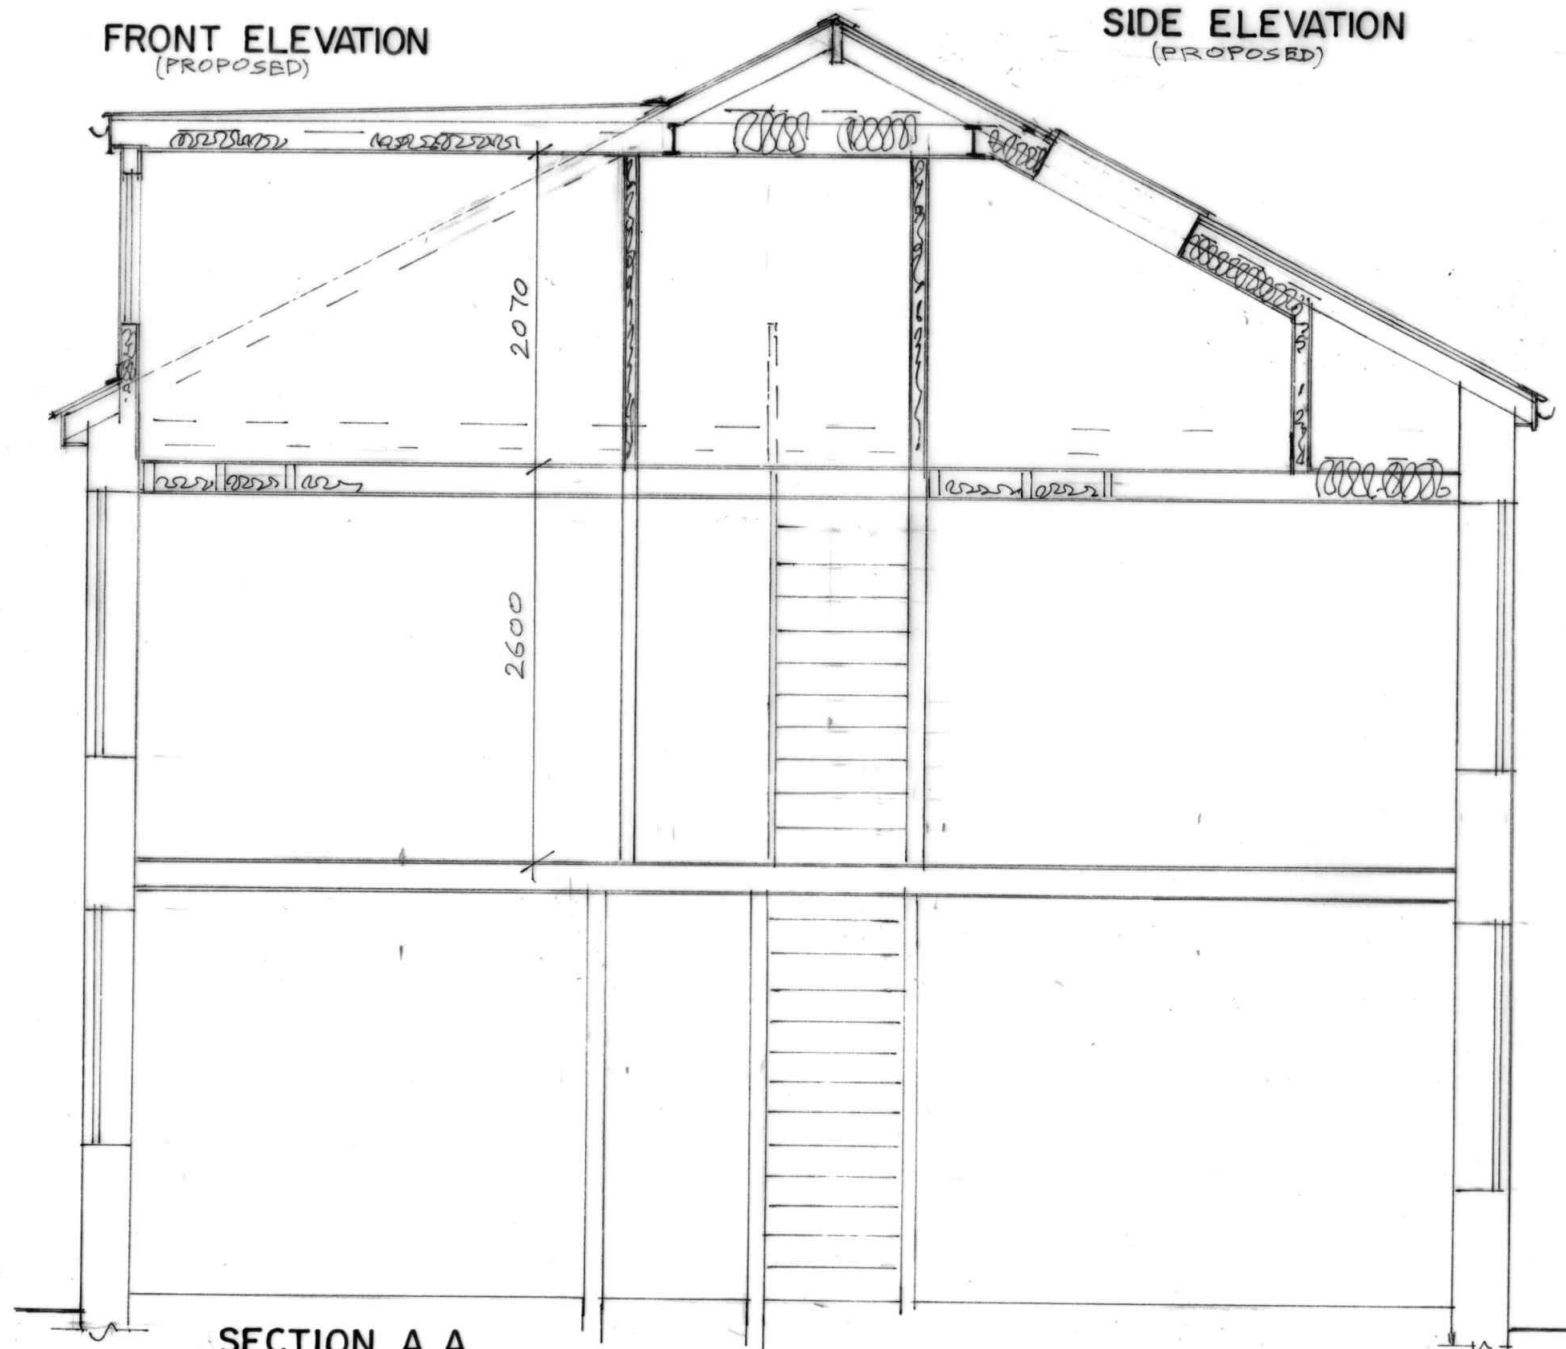

SECTION A.A

BUILDING DESIGN SERVICES
M. FAROOQ
418 Bury Road Rochdale OL11 5EU.
Tel: 01706 712231 Mob: 07967605763

PROPOSED REAR DORMER EXTENSION AT
33 DUNSTER AVENUE ROCHDALE OL11 3RD

for: MR M MASOOD REHMAN

Section Scale 1:50
Elevation Scale 1:100

2341/3