



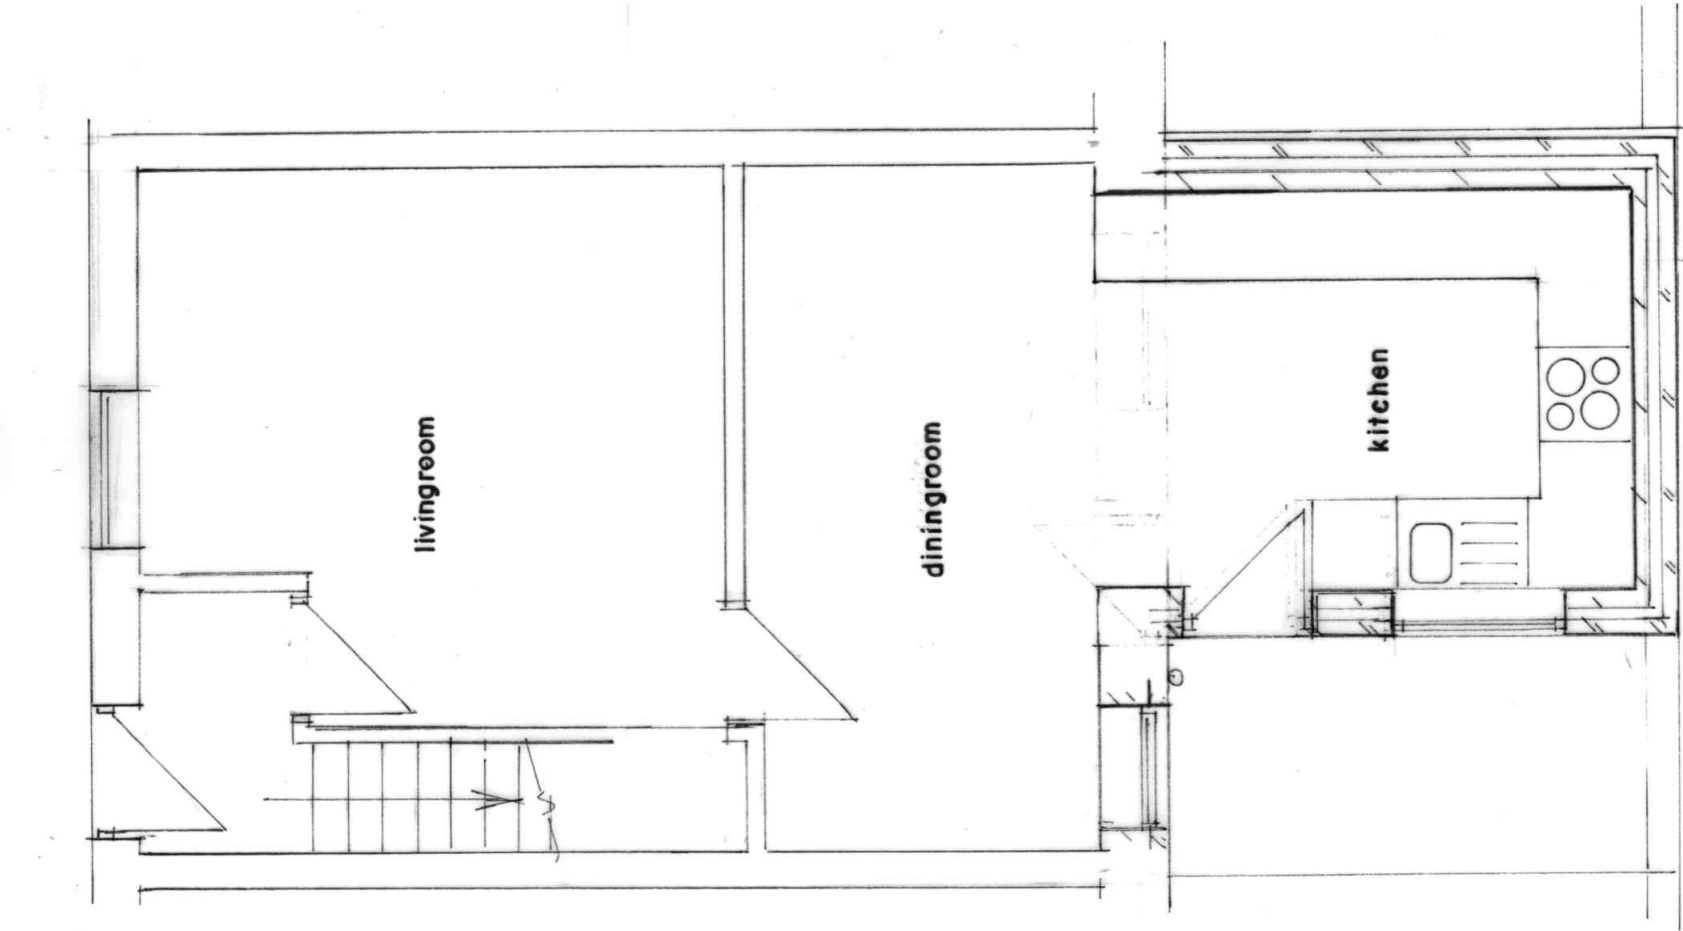


GROUND FLOOR PLAN
(PROPOSED)

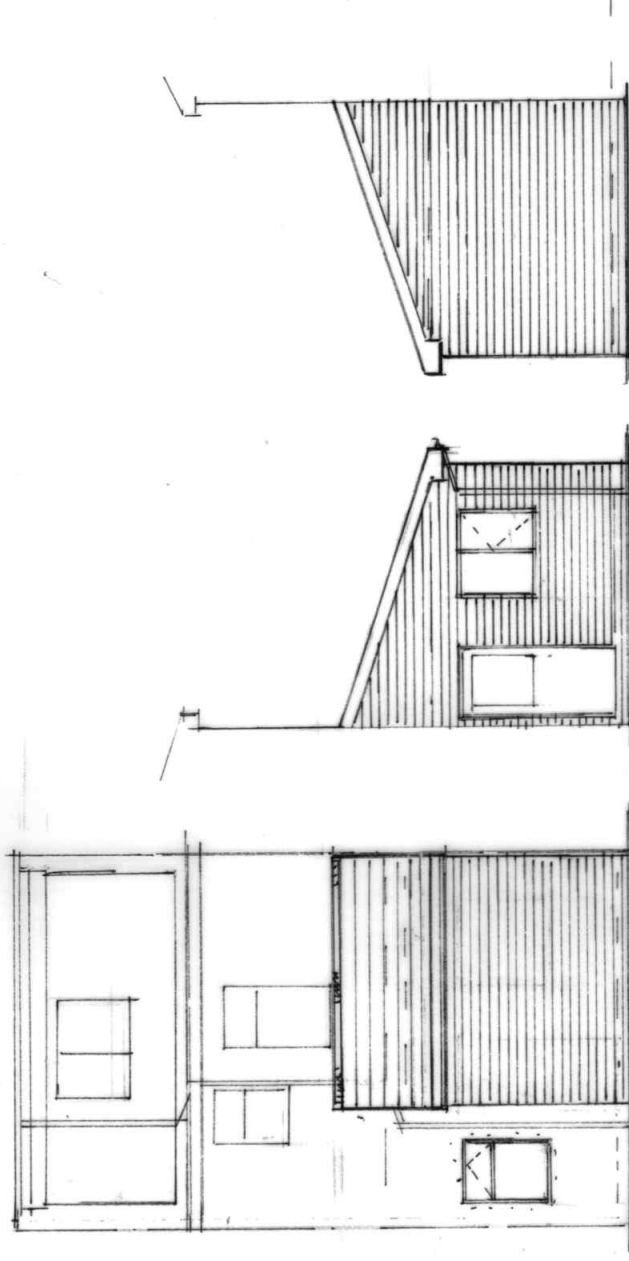

FRONT ELEVATION
(PROPOSED)

SIDE ELEVATION
(PROPOSED)

SIDE ELEVATION
(PROPOSED)

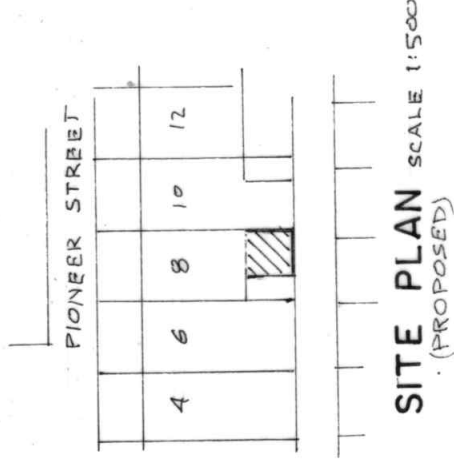

SITE PLAN SCALE 1:500
(PROPOSED)

BUILDING DESIGN SERVICES

M. FAROOQ

418 Bury Road Rochdale OL11 5EU.

Tel: 01706 712231 Mob: 07967605763

**PROPOSED SINGLE STOREY REAR EXTENSION AT
8 PIONEER STREET ROCHDALE OL11 1JG**

for: MR & Mrs MASOOM ALI

Plan
Elevation

Scale 1:50

Scale 1:100

2284/2