



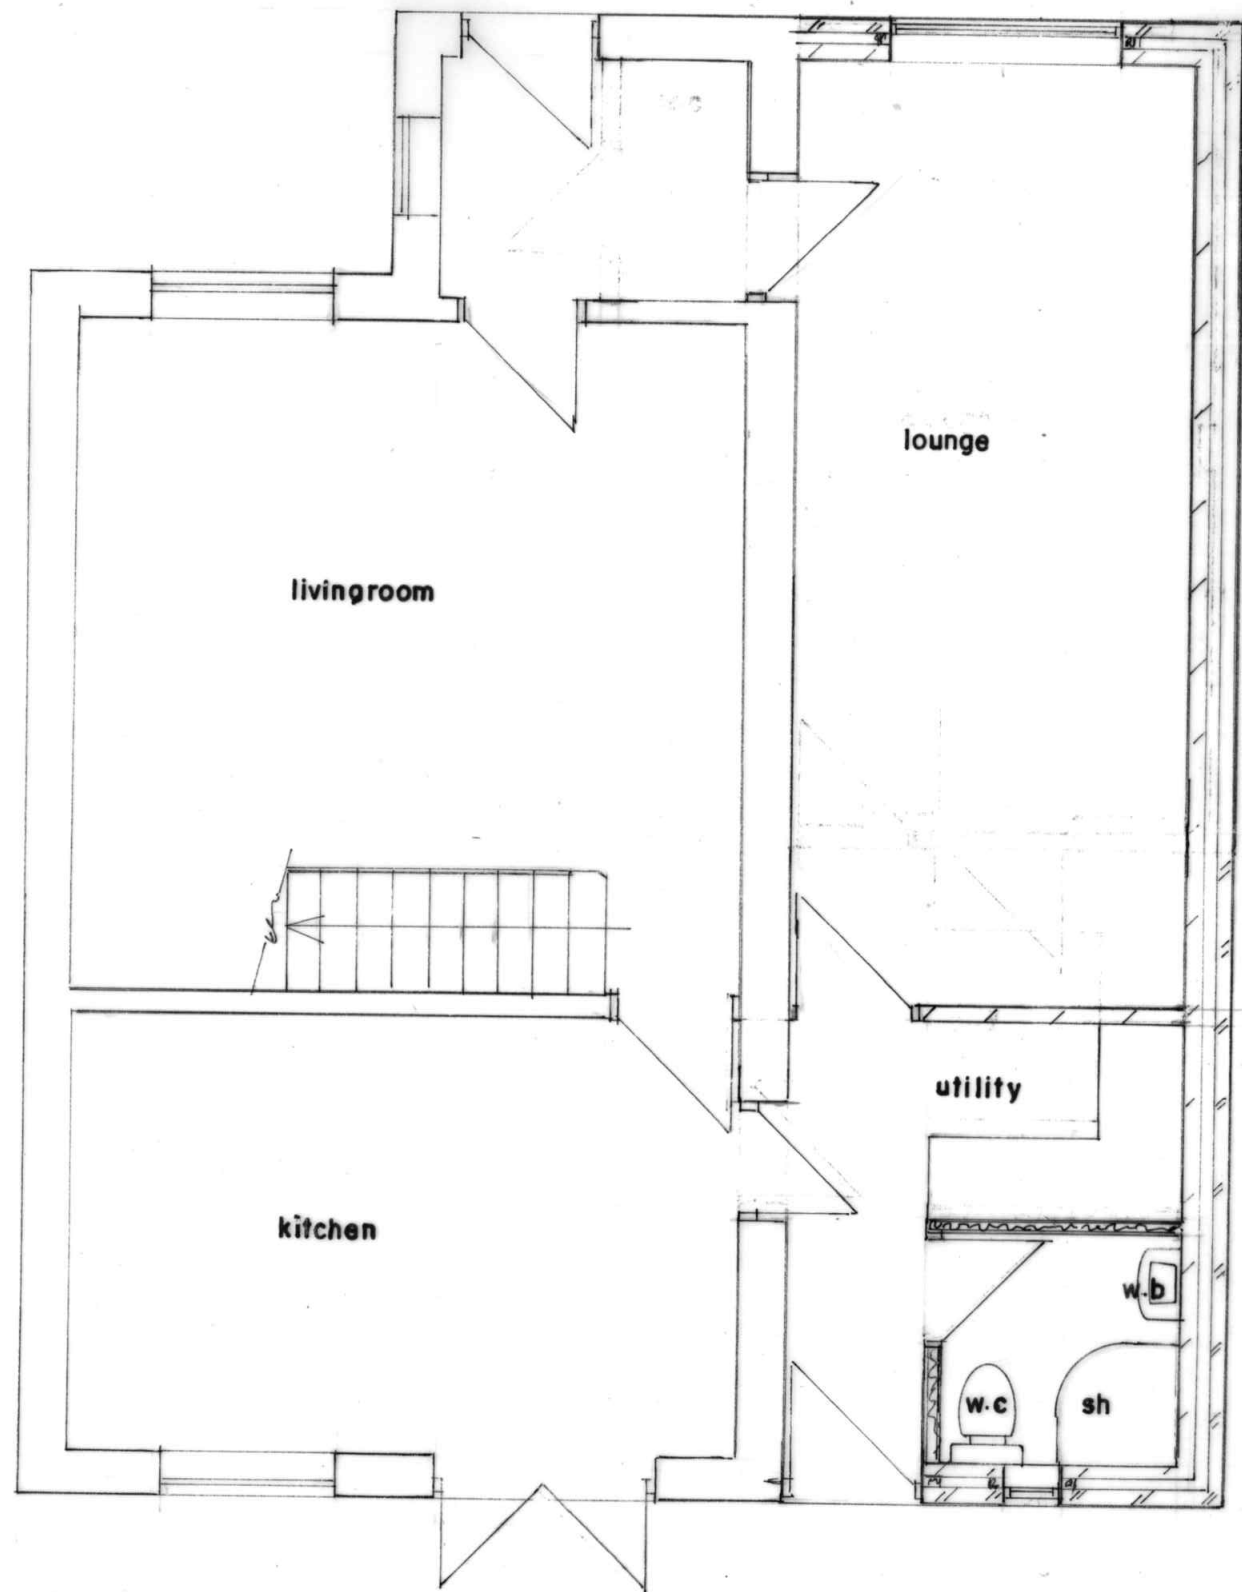

GROUND FLOOR PLAN
(PROPOSED)

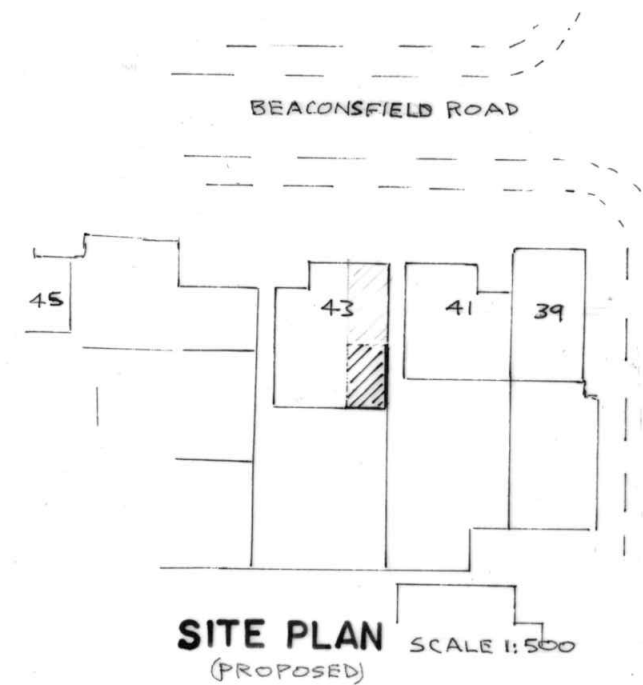

SITE PLAN SCALE 1:500
(PROPOSED)

BUILDING DESIGN SERVICES
M. FAROOQ
418 Bury Road Rochdale OL11 5EU.
Tel: 01706 712231 Mob: 07967605763

**PROPOSED SINGLE STOREY SIDE EXTENSION AND
GARAGE CONVERSION INTO HABITABLE ROOM AT
43 BEACONSFIELD ROAD ROCHDALE OL11 2WE**

for: Mr EHSANULLAH FATA

Plan

Scale 1:50

2302/2