



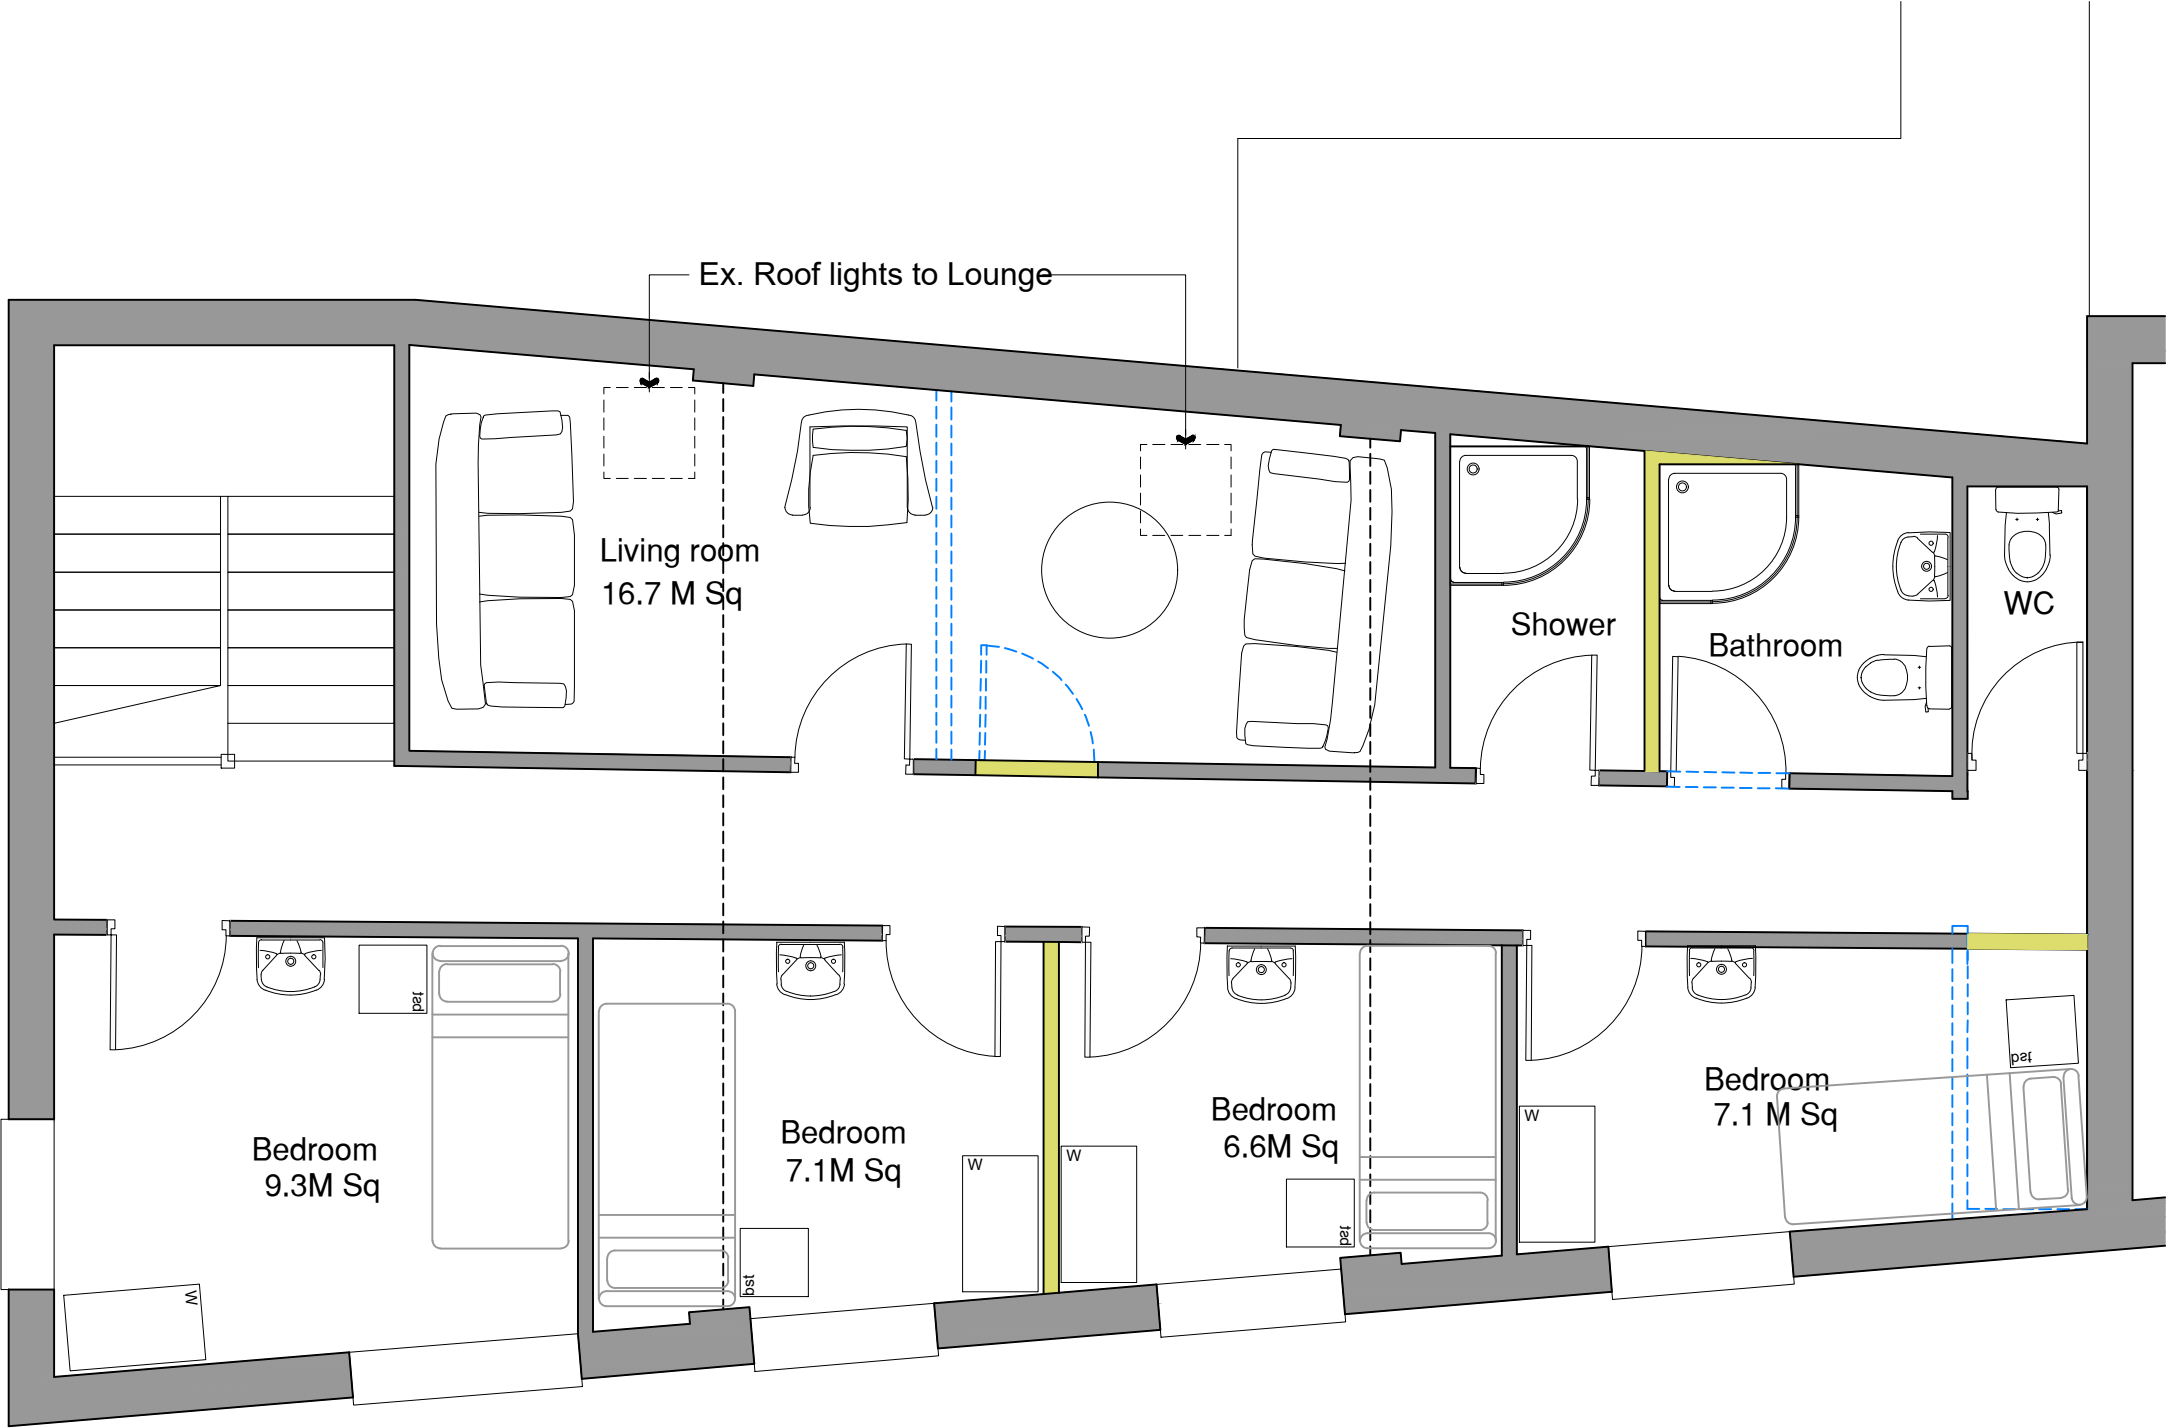

First Floor Plan -

 

Scale 1:50

- Existing wall Retained
- New walls proposed
- Existing wall to be demolished

DP Architectural Services LTD The Coach House Preston Road Charnock Richard Chorley, Lancashire PR7 5LH m. 07877 595100 e.dparch69@gmail.com	Client Abdul Rouf 59 George Street Rochdale OL16 2RR		Project 7 Bed HMO 69a Church Street Littleborough OL15 8AE		Drawings Proposed First Floor Plan
	Paper size Date	A3 Sept 2025	Job no Scale	24-2025 1:100/50	Drawing no Revision
					P06 A