

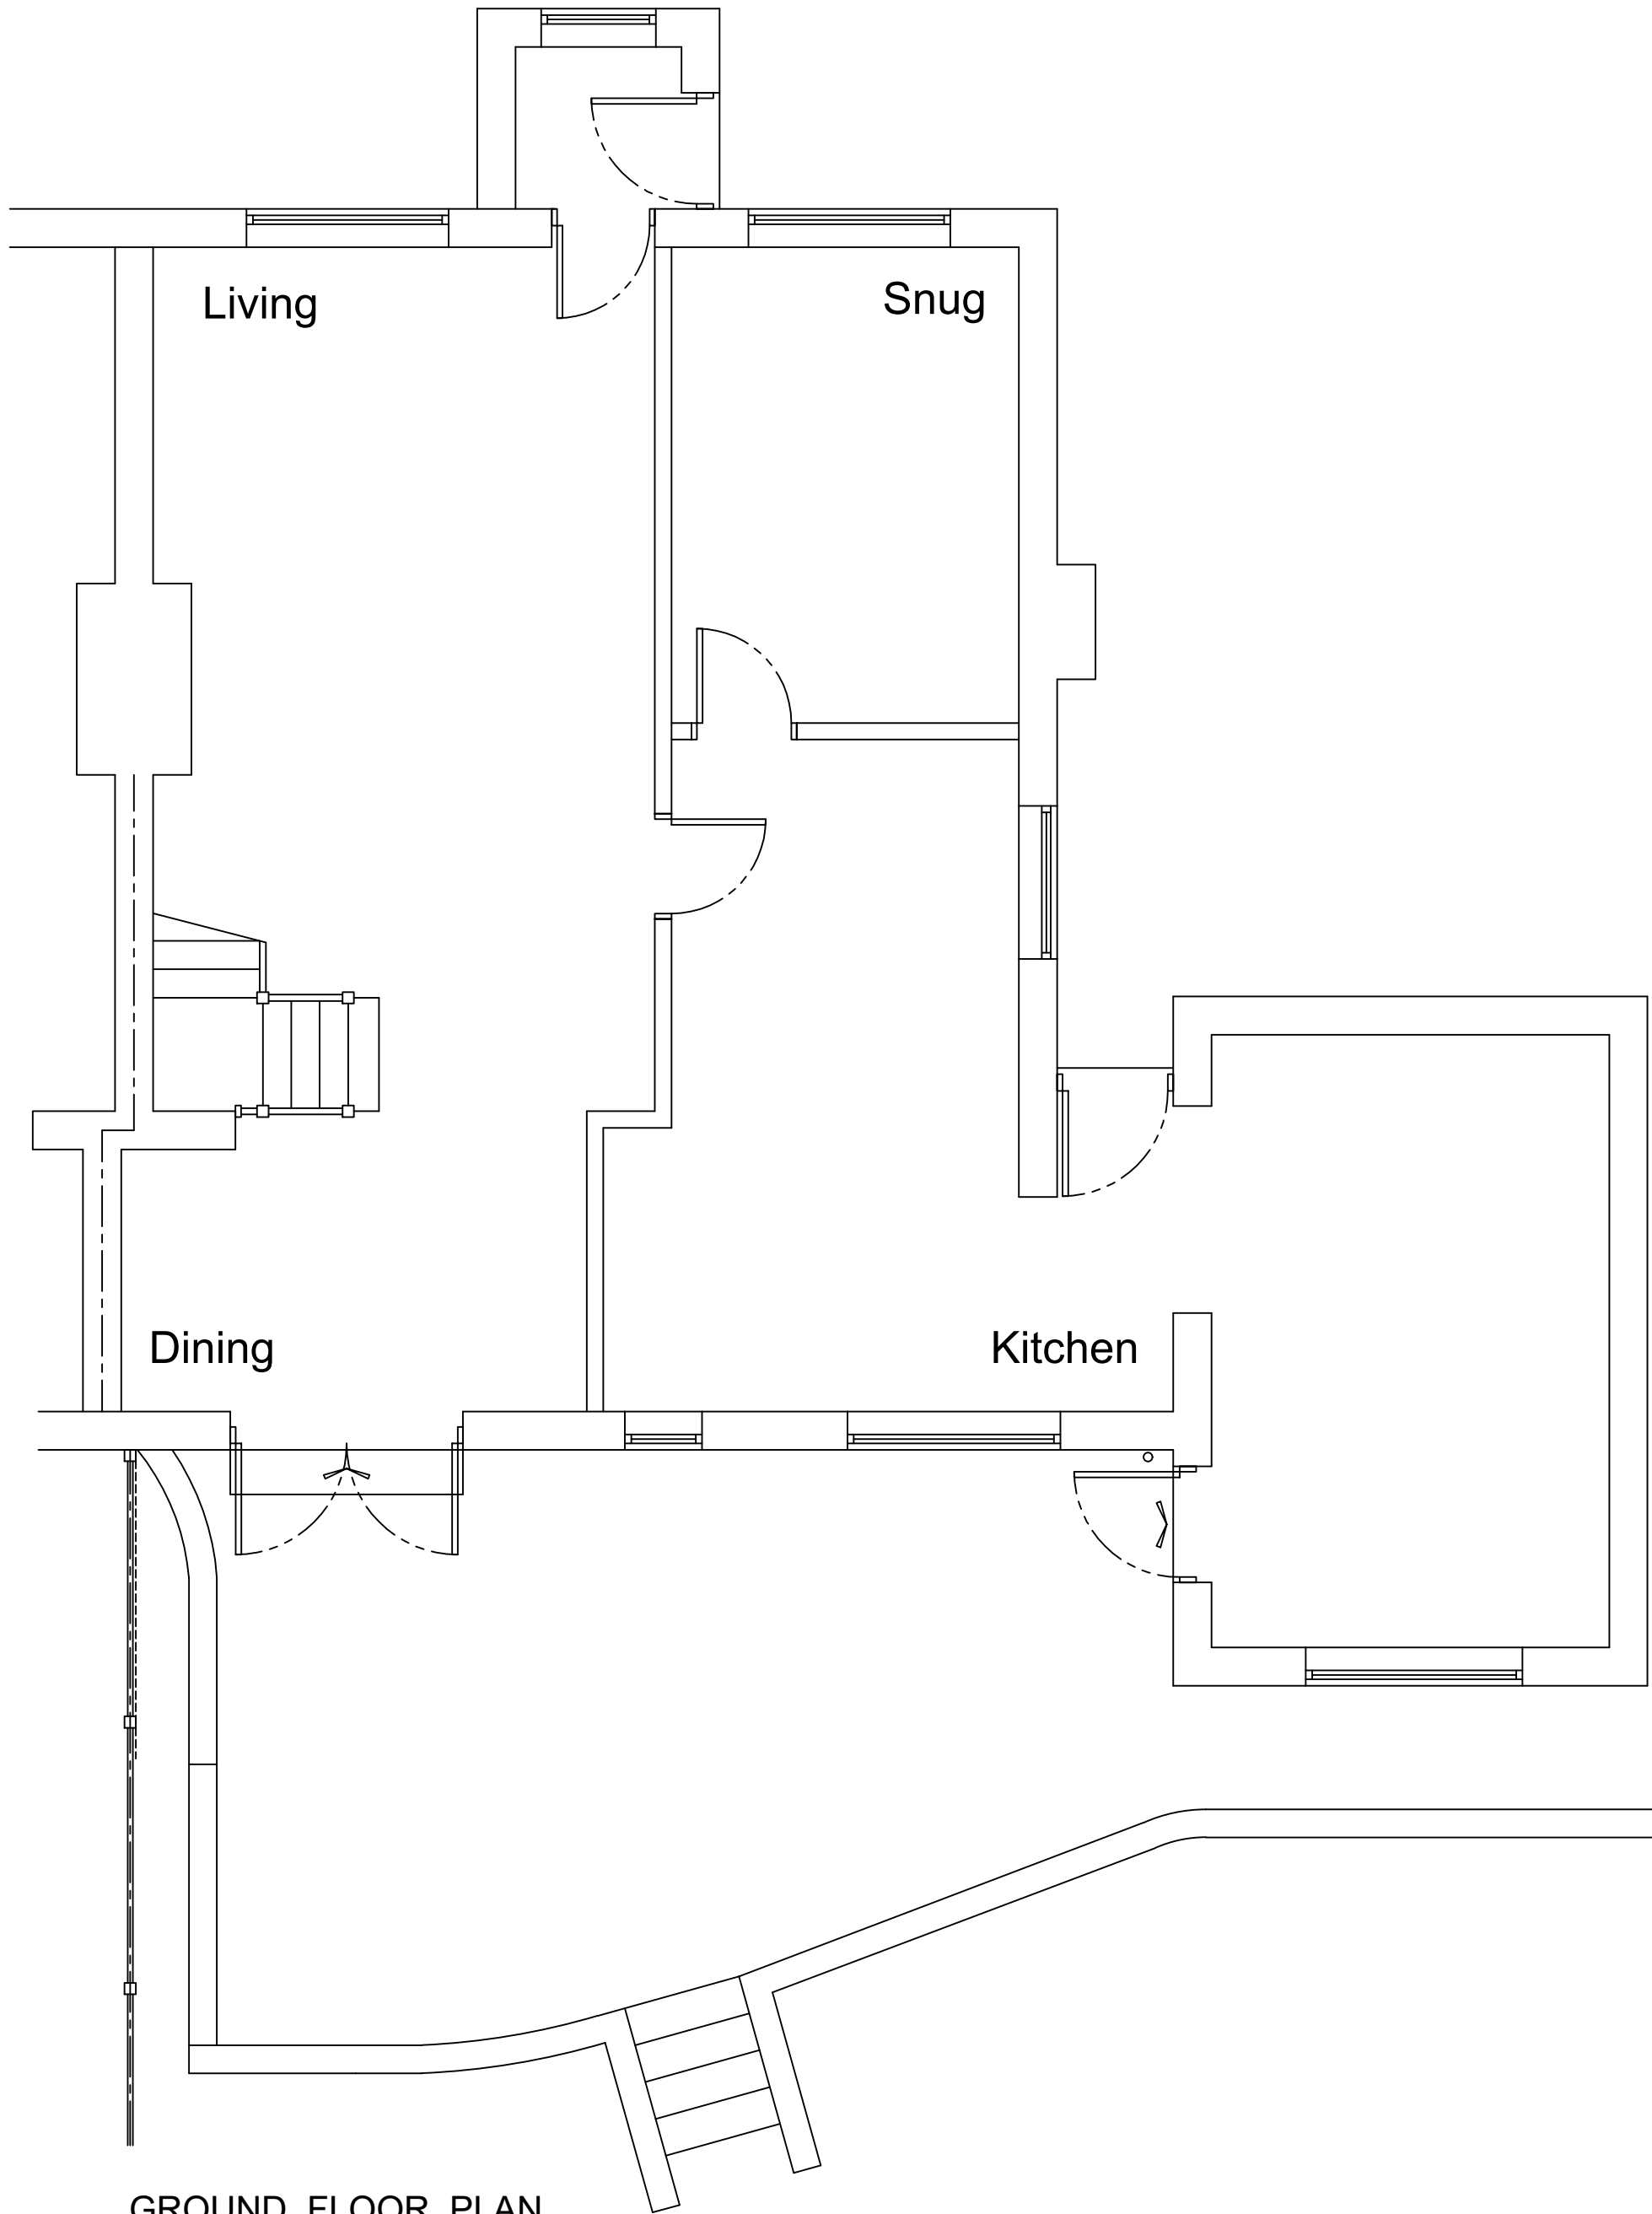


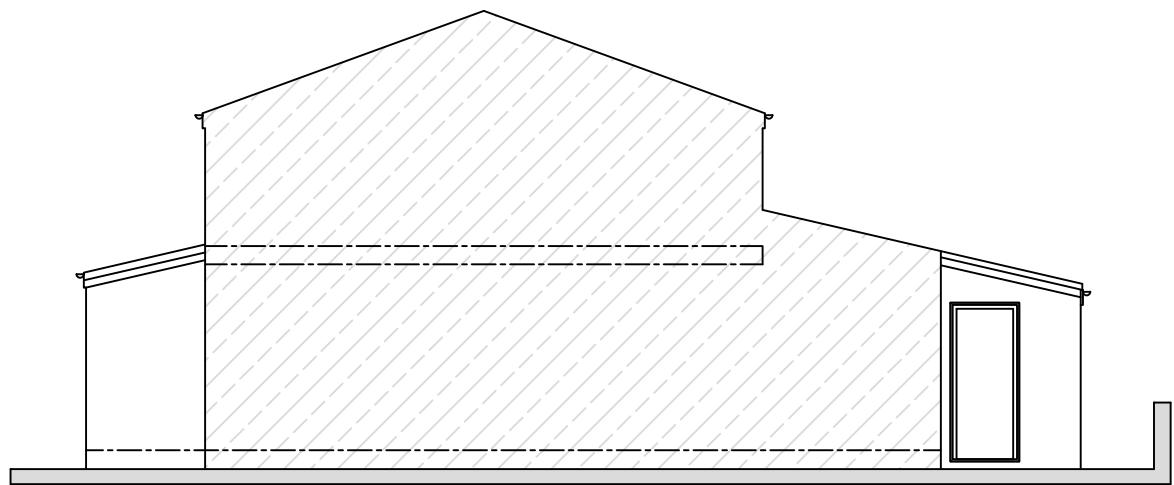

GROUND FLOOR PLAN

SCALE 1:50

 


SOUTH WEST ELEVATION

SCALE 1:100



SOUTH EAST ELEVATION

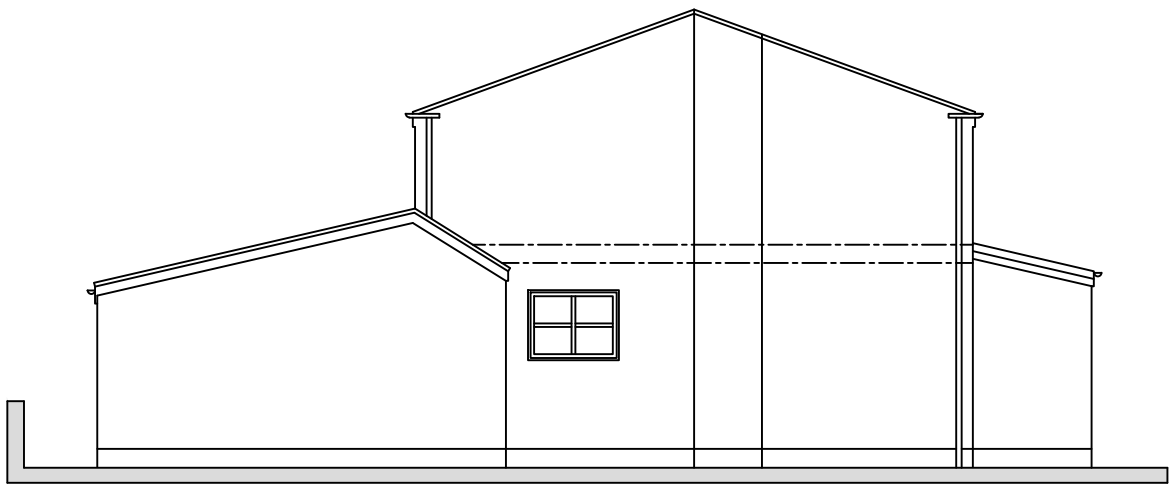

NORTH EAST ELEVATION


IMPORTANT

- › © This drawing is copyright and remains the property of this practice
- › All dimensions to be checked on site
- › Positions of existing services to be confirmed prior to proceeding

REVISION STATUS


- S Information issued for feasibility or scheme design
- T Information issued for tender purposes only
- C Information issued for Construction
- NB: Only those drawings containing a C revision to be used for construction

NOTES

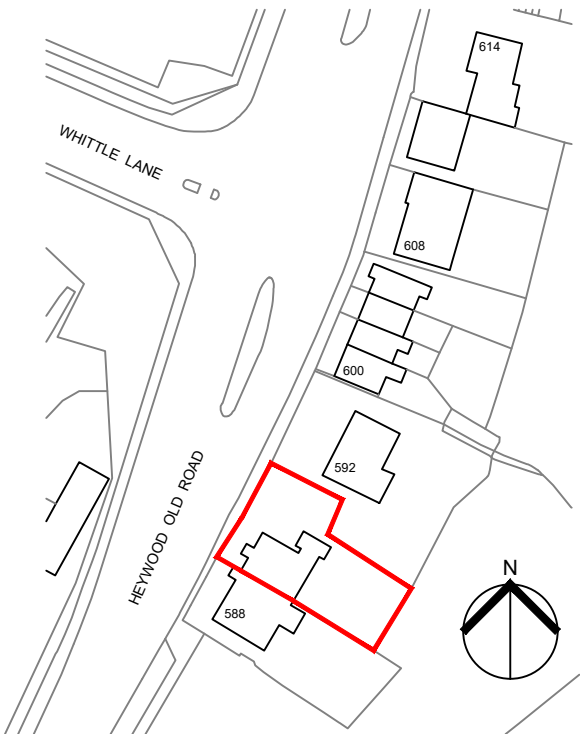

LOCATION PLAN

SCALE 1:1250

 

SITE PLAN

SCALE 1:500



› REVISION	› DATE	› DESCRIPTION
------------	--------	---------------



CLIENT

Mr & Mrs I Ramsbottom

PROJECT

590 Heywood Old Road, Middleton,
Heywood. OL10 2QN

DRAWING TITLE

Floor Plan and Elevations
as EXISTING

› SCALE	› DATE	› DRAWN	› CHECKED
Shown@A2	Apr'25	DT	

› DRG NO.	› REVISION
11598.01	