


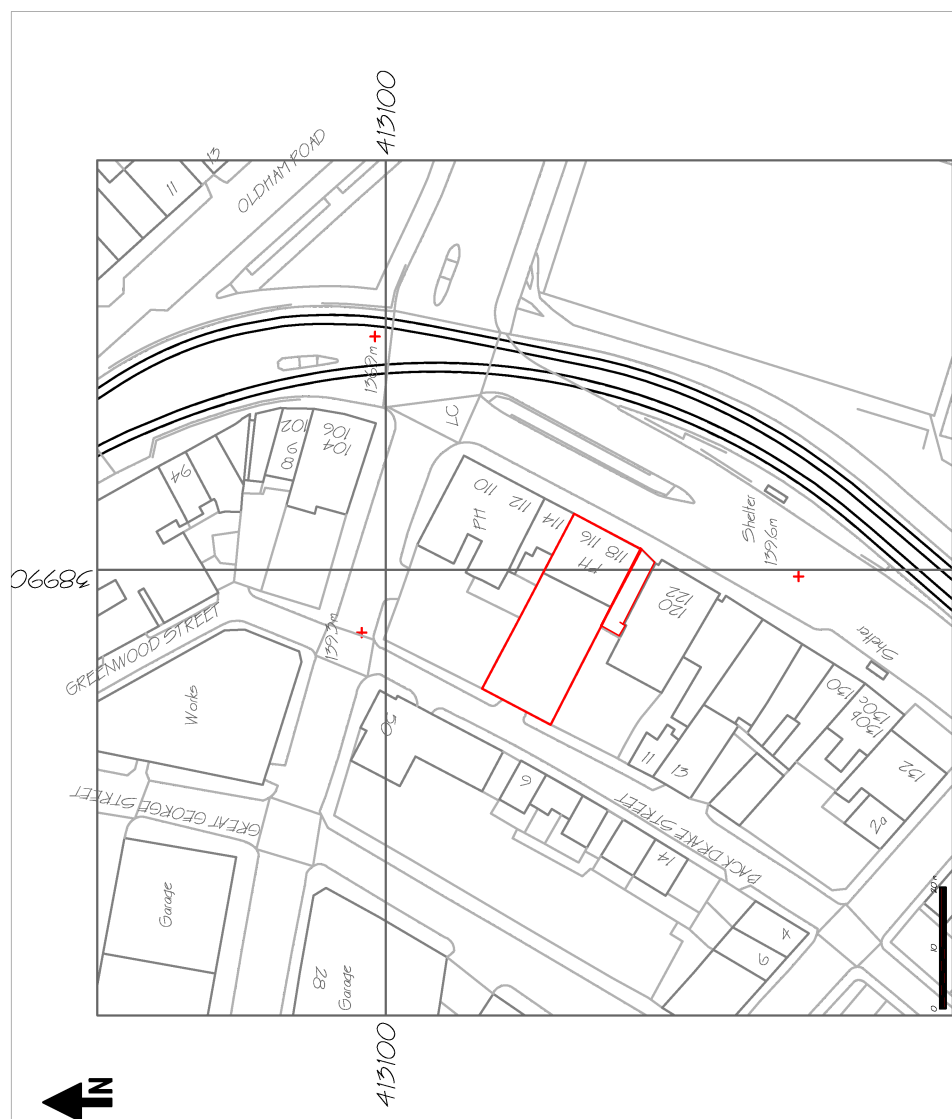

3 SITE LOCATION PLAN (SCALE 1:1250)



~~EXISTING ROOF PLAN (SCALE 1:500)~~



~~PROPOSED ROOF PLAN (SCALE 1:200)~~

COPYRIGHT:
ALL RIGHTS RESERVED
THIS DRAWING MUST NOT BE REPRODUCED
WITHOUT WRITTEN PERMISSION FROM NORDEN
QUANTITY SURVEYING AND CONSTRUCTION
SERVICES LIMITED.

DO NOT SCALE OFF THIS DRAWING.

ALL DIMENSIONS ARE TO BE CHECKED ON SITE BY THE CONTRACTOR / SUB-CONTRACTOR. ANY DISCREPANCIES ARE TO BE REPORTED TO NORDEN QUANTITY SURVEYING AND CONSTRUCTION SERVICES LIMITED.

[illegible]

**Norden Quantity Surveying and
Construction Services LTD**

pp

**NAGIGATION INN, 116-118
DRAKE STREET, ROCHDALE,
OL16 1PN**

title	Ground Floor Change of use to 2 x Residential Flat/Apartment
1.1	1.1
1.2	1.2
1.3	1.3
1.4	1.4
1.5	1.5
1.6	1.6
1.7	1.7
1.8	1.8
1.9	1.9
1.10	1.10
1.11	1.11
1.12	1.12
2.50	2.50
2.51	

Scales	AS SHOWN		Sheet Size	A3
Drawn	-	Checked	Date 06.04.2025	
Org. No.	DWG A109		Revision	n/a