


Conway Architectural Design shall have no responsibility for any use made of this document other than for that which it was prepared and issued. This drawing should not be scaled. Work to figured dimensions only.
All dimensions and levels to be checked on site. No building work is to be started until all relevant approvals are in place. Any discrepancies should be reported to Conway Architectural Design.
This drawing should not be reproduced without written permission from Conway Architectural Design.

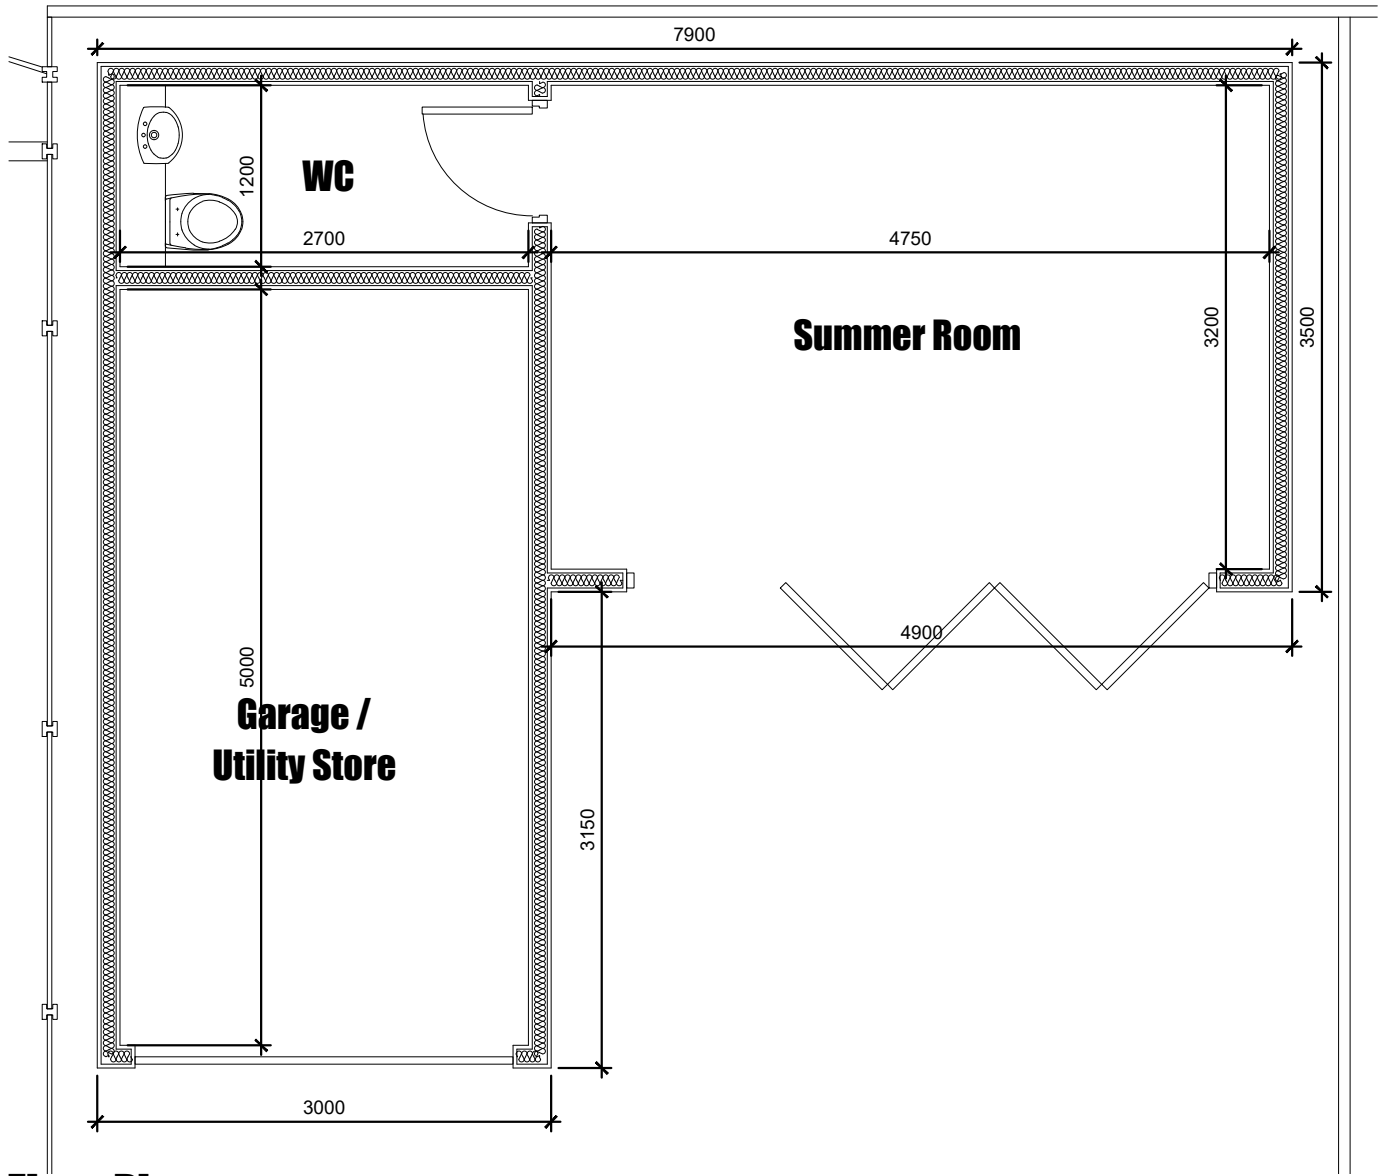

Floor Plan
Scale 1:50

- Materials
- Brickwork below DPC

Walls

Roof

Doors

Garage doors

Soffit

Fascia

Rainwater Goods
- Red to match existing

Grey composite cladding

Rubber membrane flat roof

Upvc

Grey roller shutter


Upvc

Upvc

Upvc



West Facing Front Elevation
Scale 1:100

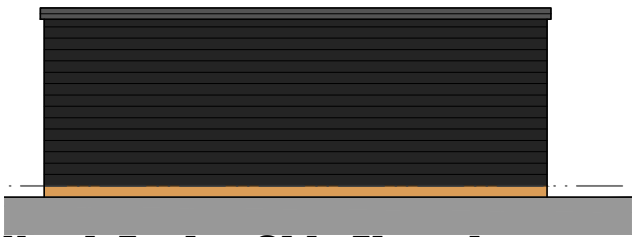

North Facing Side Elevation
Scale 1:100



East Facing Rear Elevation
Scale 1:100



South Facing Side Elevation
Scale 1:100

Conway
Architectural
Design

6 Conway Close
Alkrington
Middleton
Manchester, M24 1EW

E: conway-design@outlook.com

JOB TITLE :
ADDRESS :
DRAWING TITLE :
SCALE :
DRAWN : xxx

Proposed Garden Room And Garage
7 Conway Close, Alkrington
Plans And Elevations
As Noted @ A3
DATE : 03.07.25

JOB NO./
DWG NO.

979-13A