


This drawing is provided as a document to gain either Planning Permission or Building Regulation approval purposes only. It is not a guarantee that Planning Permission will be granted.

This drawing and all contents are the copyright of James Campbell Associates Ltd. No copies to be made from the drawing & details within unless authorised by James Campbell Associates Ltd.

The contract for works between the client and his / her contractor. Contractor to visit site, study the details provided within the drawing and be familiar with both the work to be carried out in accordance with the details provided. Any stated materials to be used are not intended to be used as a guide. Contractors to supply their own materials to comply with all relevant British Standards and carry a genuine BSA certificate. The materials specified within this drawing are a guide for the contractor as to what materials are used. The client and contractor are responsible for the materials that the contractor decides to use any different materials that are noted on the drawing must inform James Campbell Associates Ltd.

Any discrepancies discovered or items found that where not visible at the time of the initial survey should be reported to James Campbell Associates Ltd for consultation with our client.


CONSTRUCTION NOTES:-

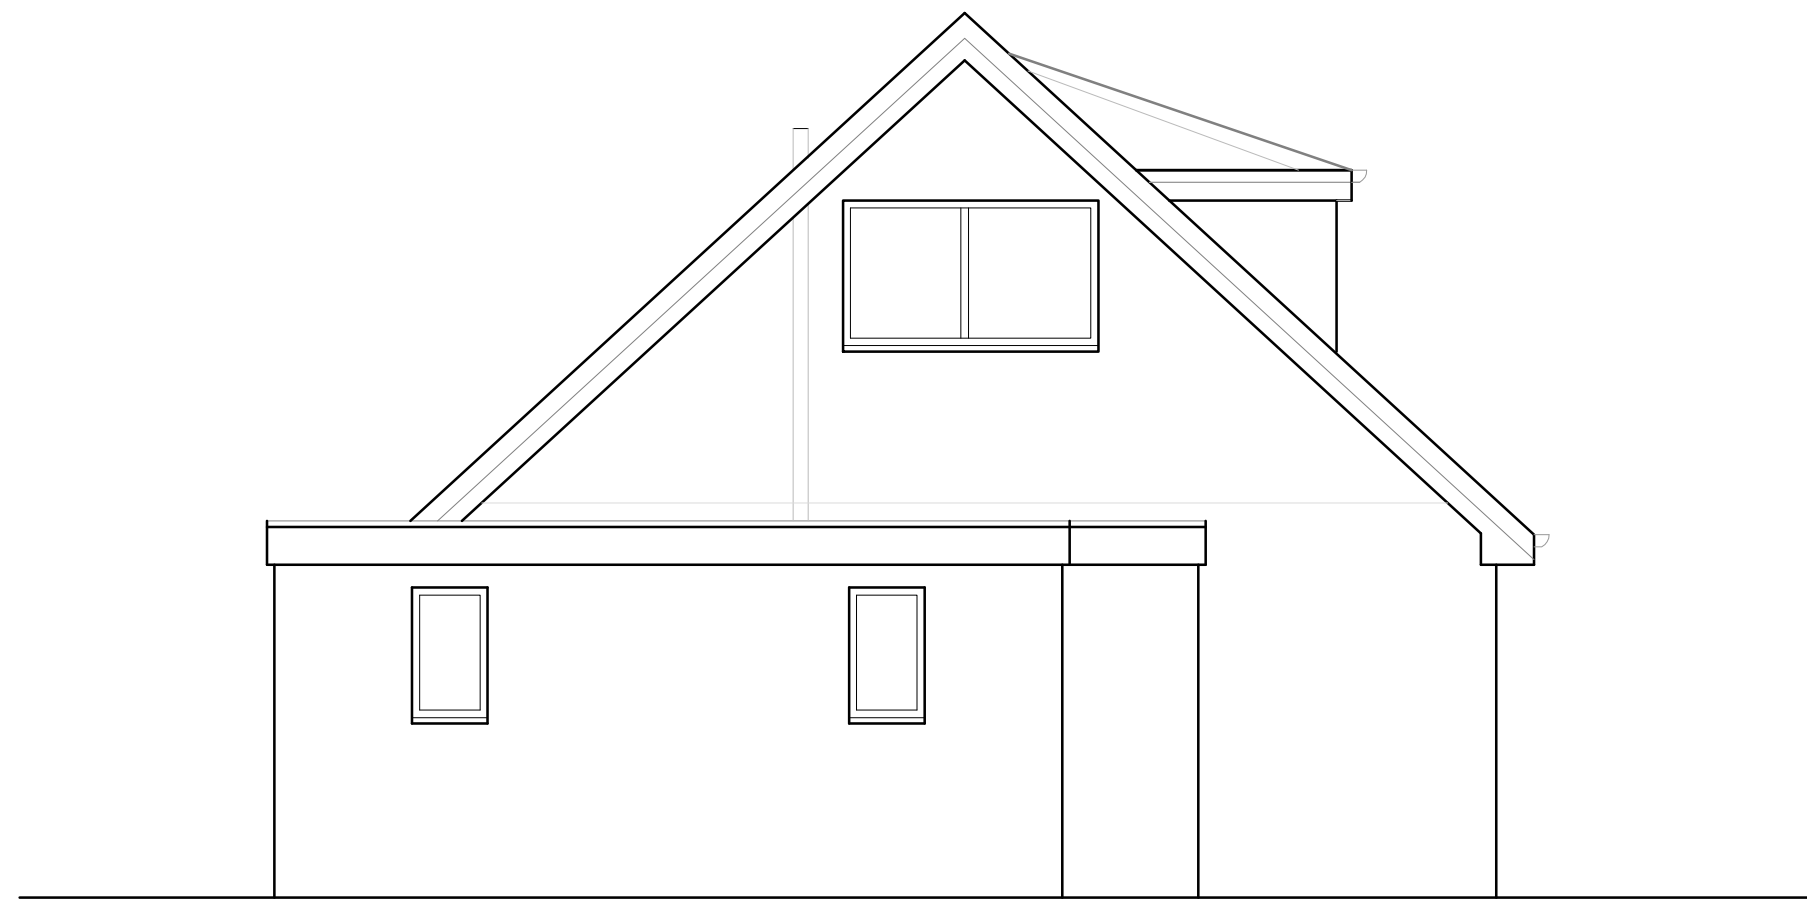

EXISTING SIDE ELEVATION



EXISTING FRONT ELEVATION

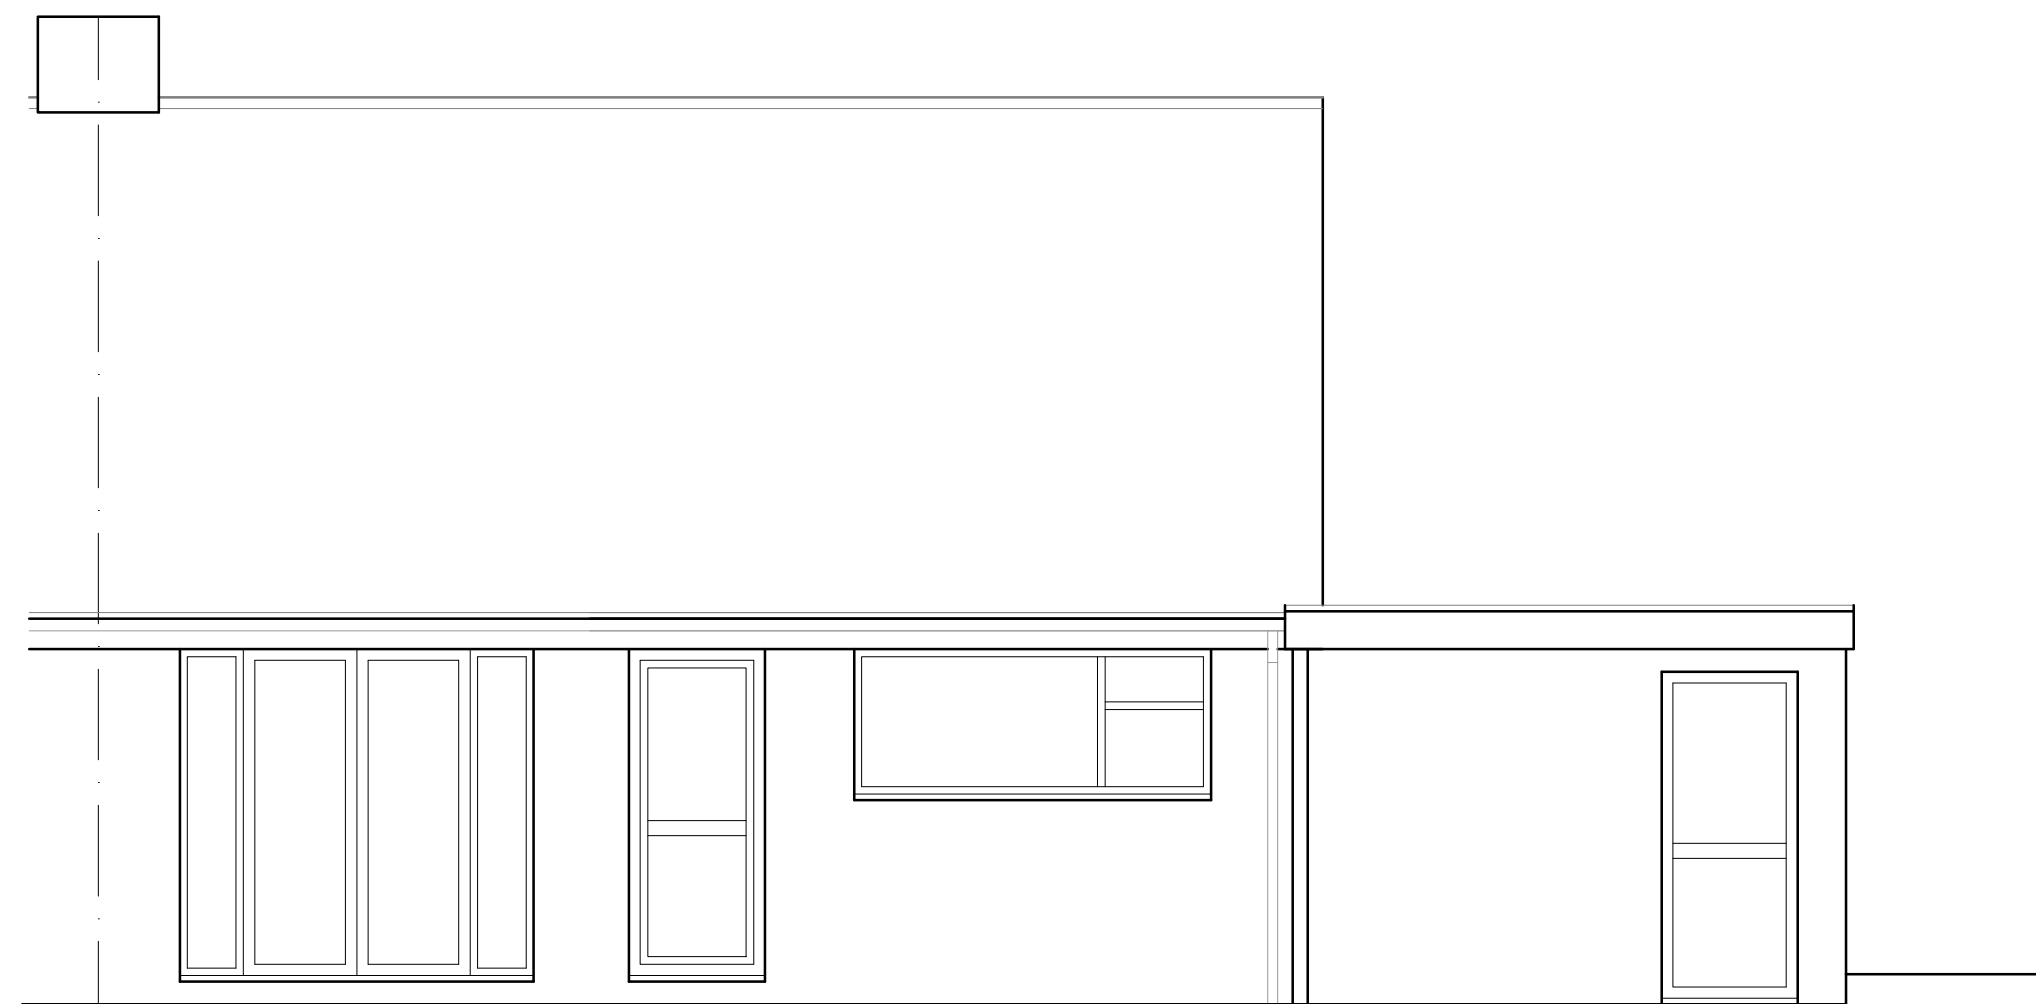

EXISTING REAR ELEVATION

DRAWING TITLE

EXISTING ELEVATIONS



PROJECT

EXTENSIONS & ALTERATIONS

LOCATION

**8 Dorset Close
Heywood**

DRAWN:-	Martin D. Ashworth
---------	--------------------

DATE:-	April 2025
--------	------------

SCALE:-	1:50 @ A1
---------	-----------

ISSUE:-

DRAWING NUMBER:-

25.3566.3