


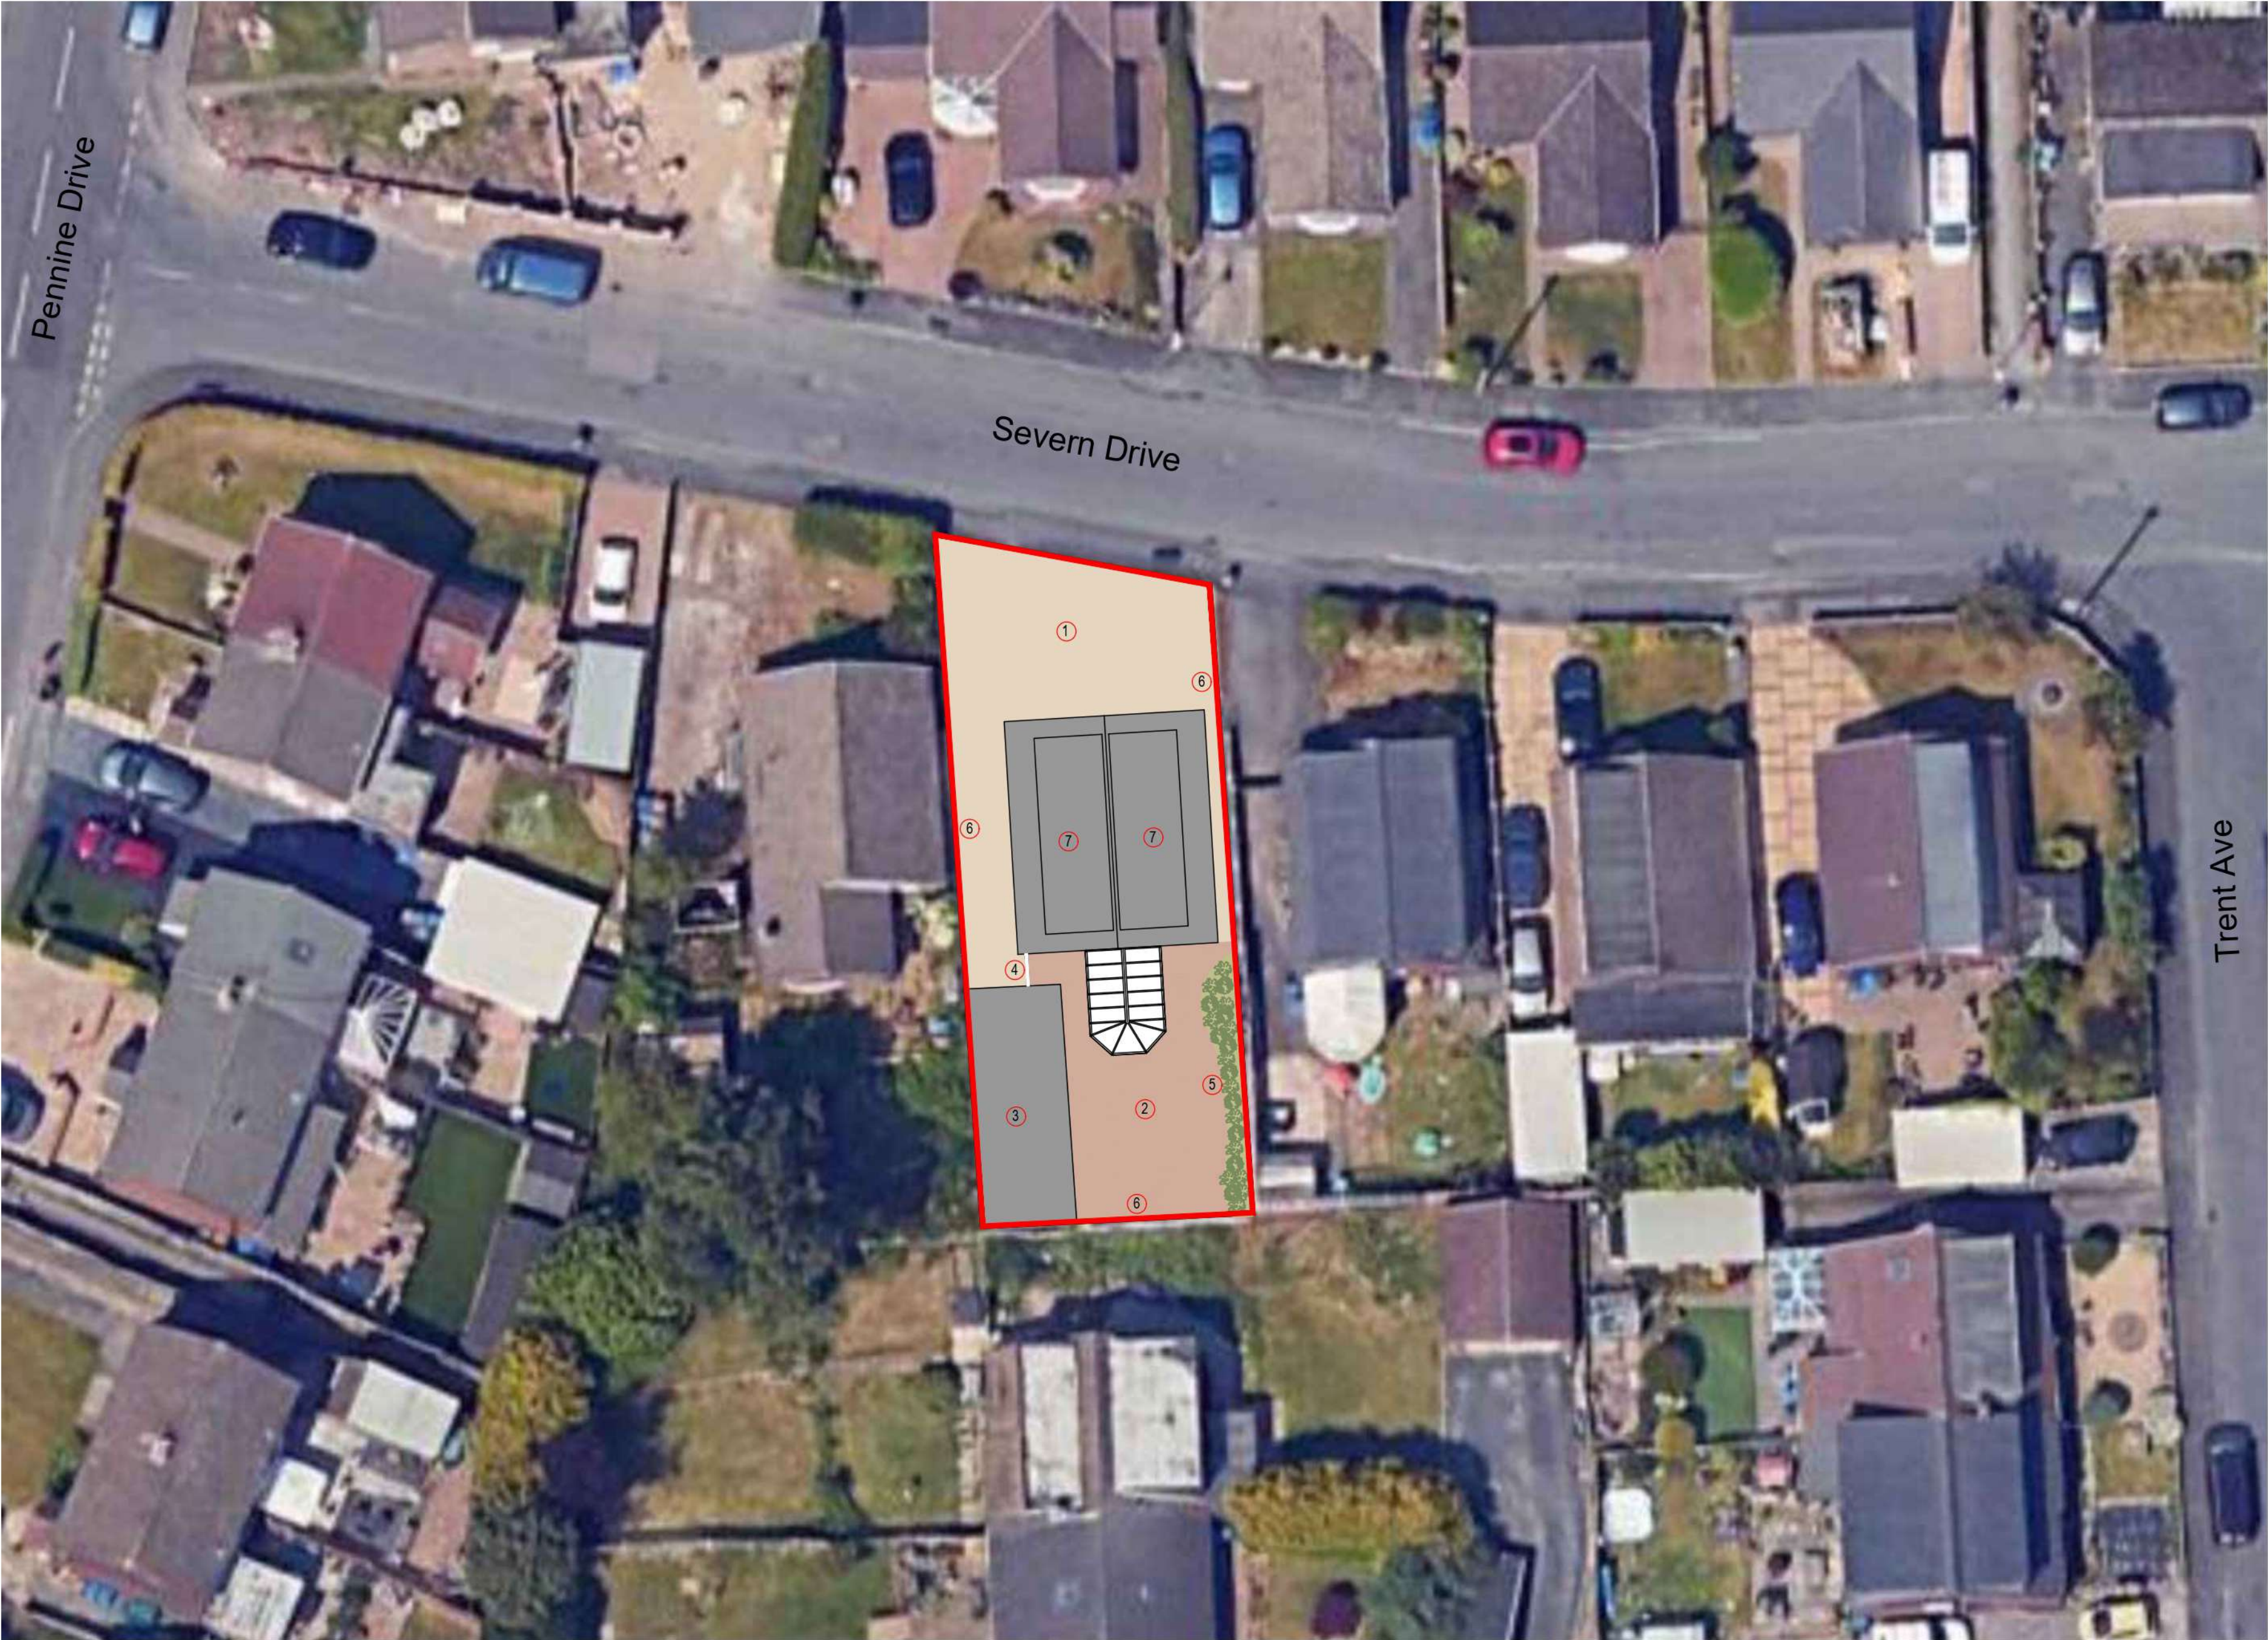

IMPORTANT

All dimensions to be checked on site

NOTES

- 1 EXISTING PAVED DRIVEWAY
- 2 EXISTING PAVED PATIO
- 3 EXISTING GARAGE
- 4 EXISTING TIMBER GATE
- 5 EXISTING PLANTING BED
- 6 EXISTING FENCE TO BOUNDARY
- 7 PROPOSED DORMERS

A	01.06.2025	First floor area reduced to below 50m²
REVISION	DATE	DESCRIPTION

PROJECT
Proposed Alterations
4 Severn Drive, Milnrow, Rochdale

DRAWING TITLE
Existing Site Plan

SCALE	DATE	DRAWN	CHECKED
1:200@A2	Nov 2024	RS	RS

DRG NO.	REVISION
Prop_004	A

