



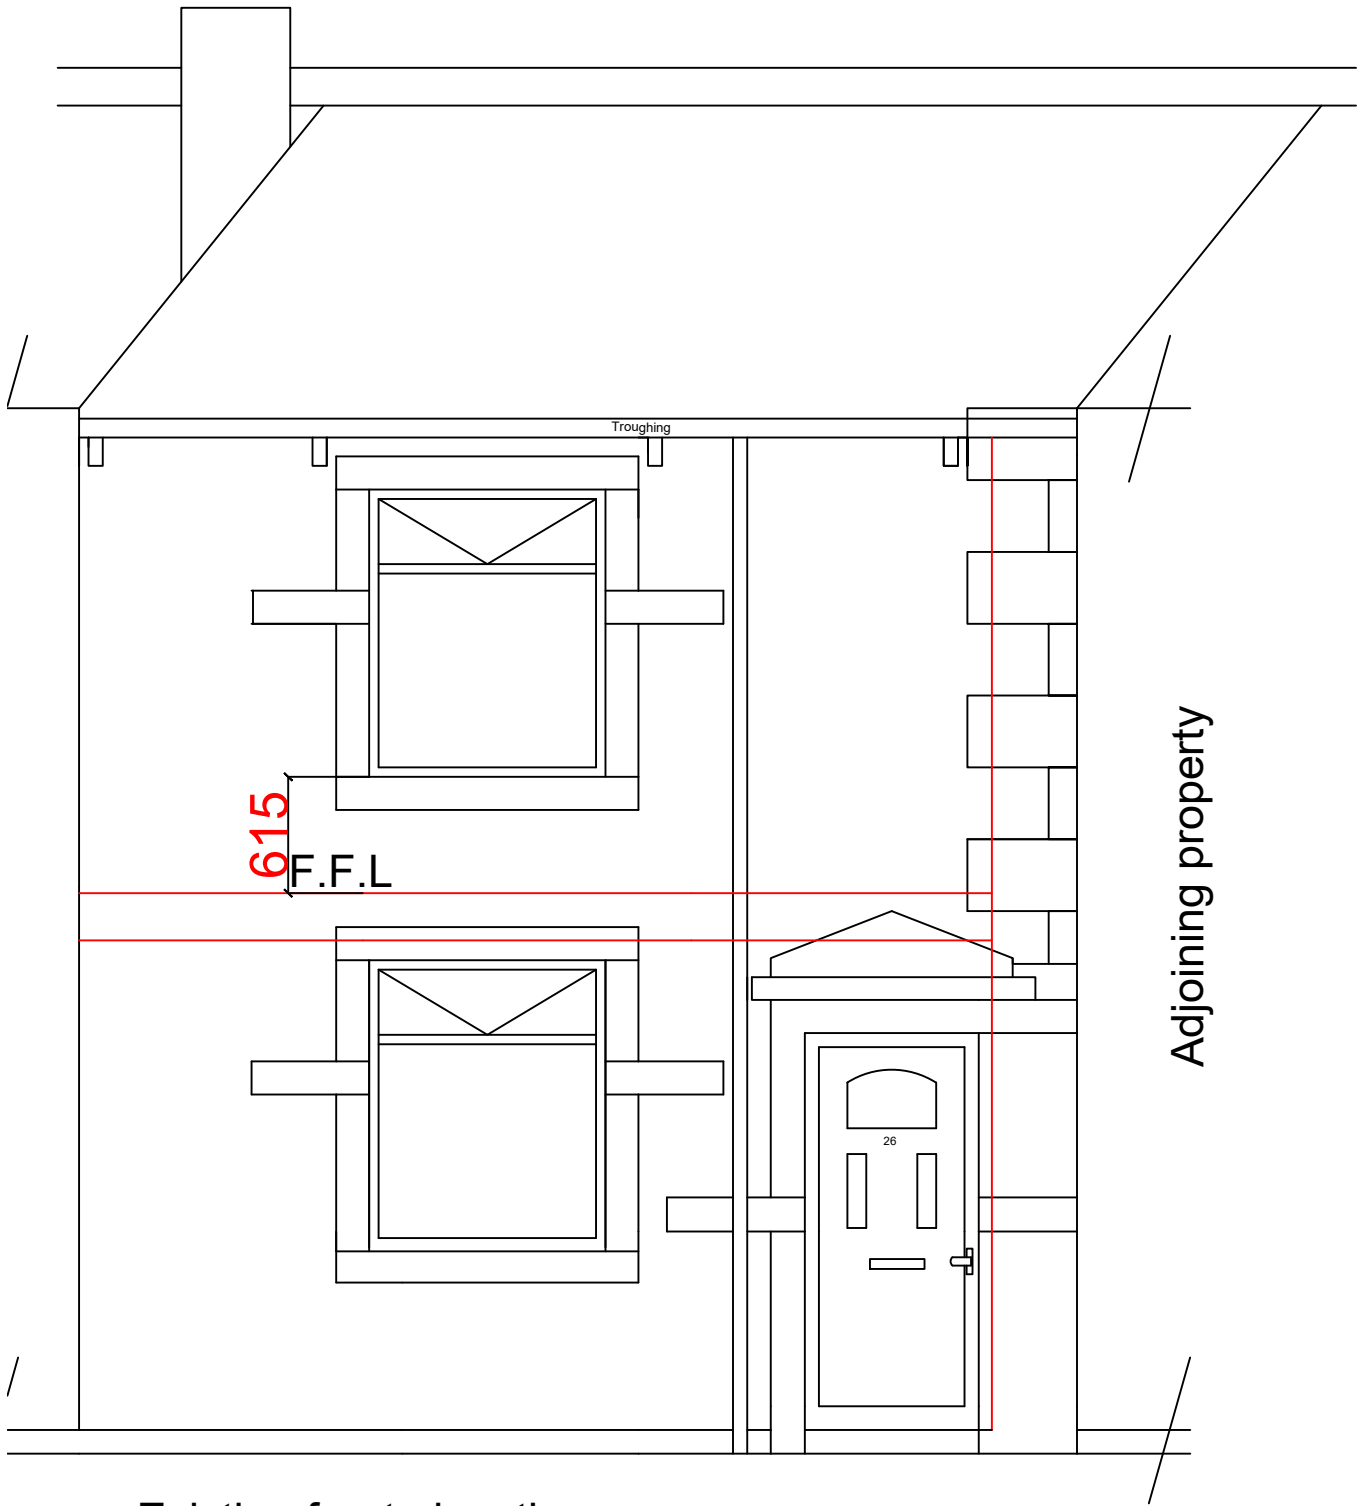

Existing front elevation

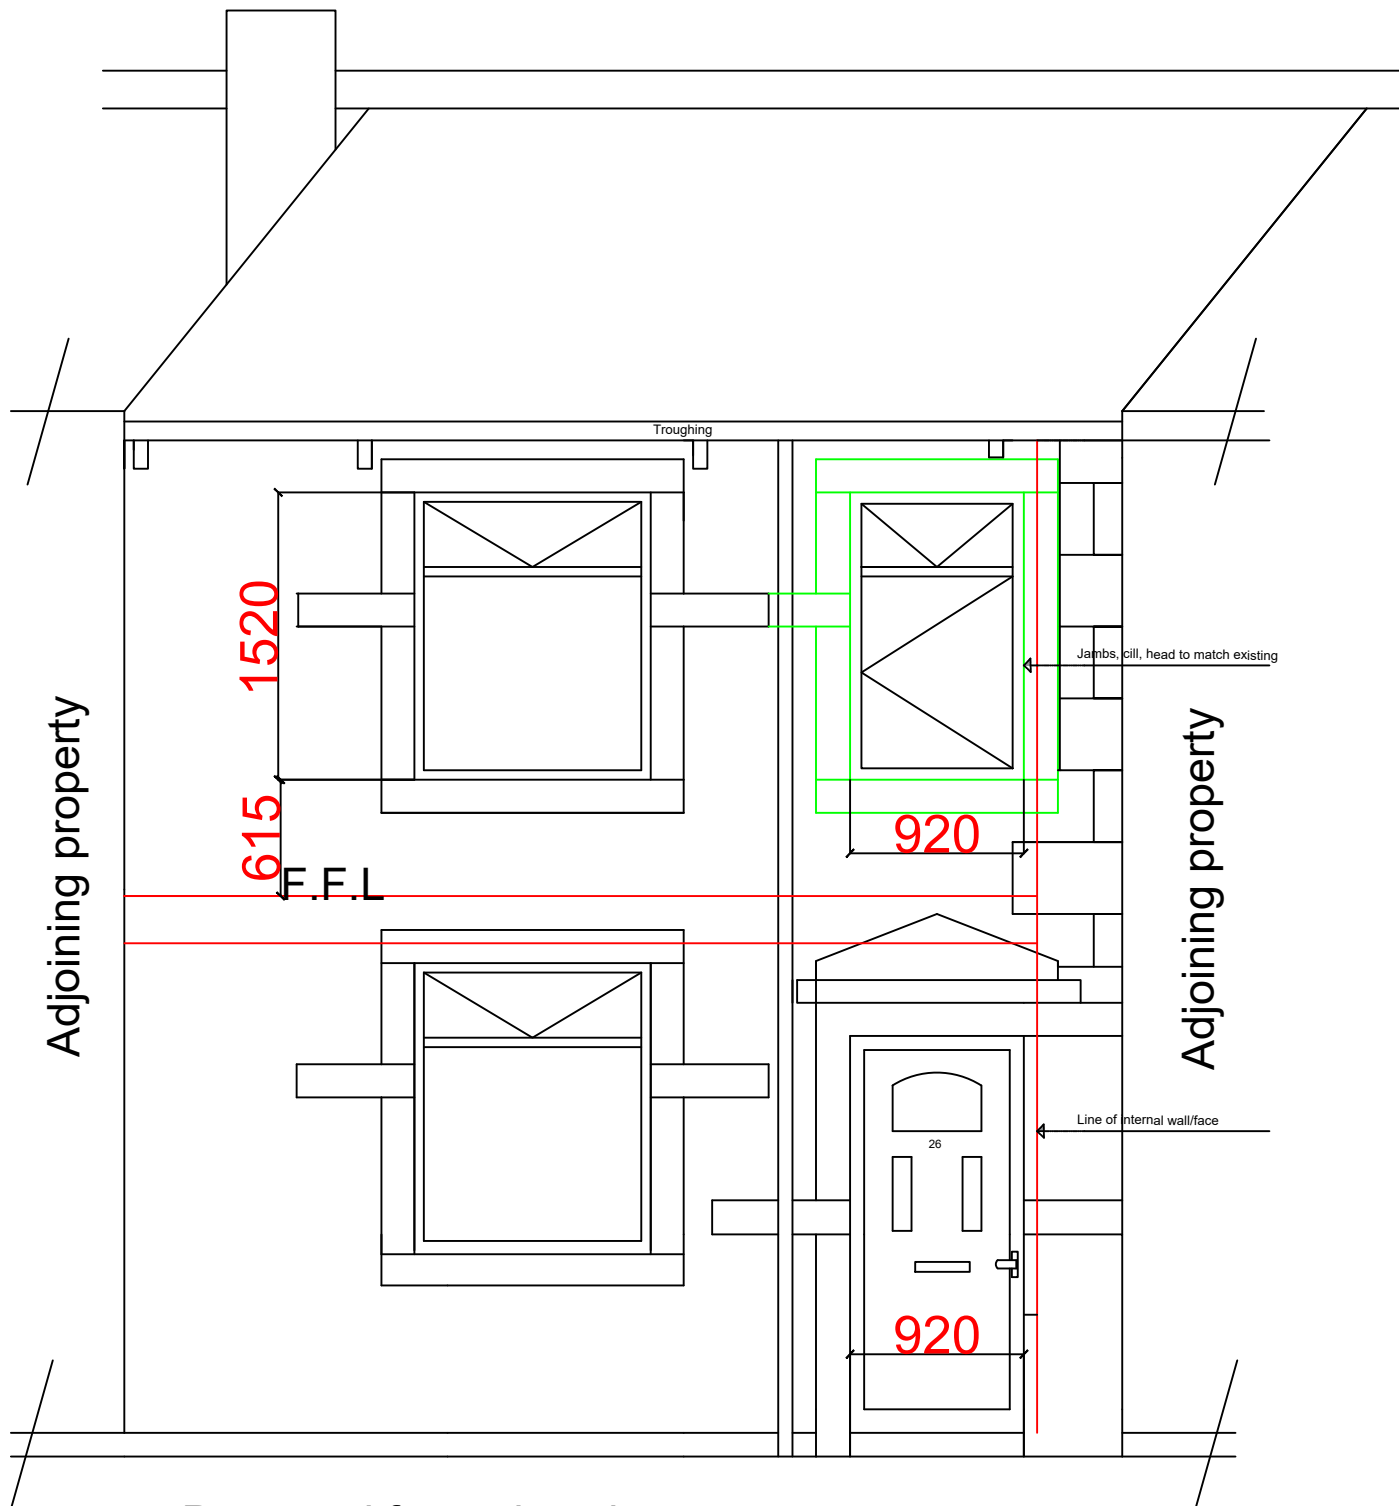

Proposed front elevation

Itemref	Quantity	Title/Name, designation, material, dimension etc			Article No./Reference	
Designed by PF		Checked by	Approved by - date XXX - 00/00/00	File name XXX	Date 12.06.2025	Scale 1:40
26 Calderbrook Road					Rochdale	
					Create 1st floor bedroom	Edition 0 Sheet 1/1