



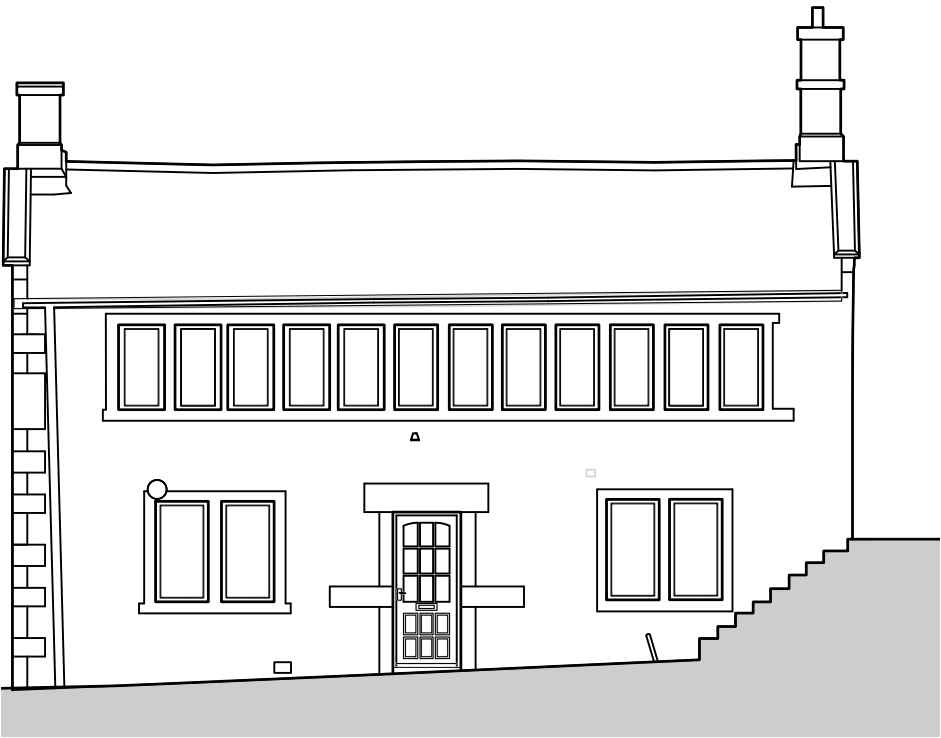

▽Datum 18.00m

Proposed South-East Elevation

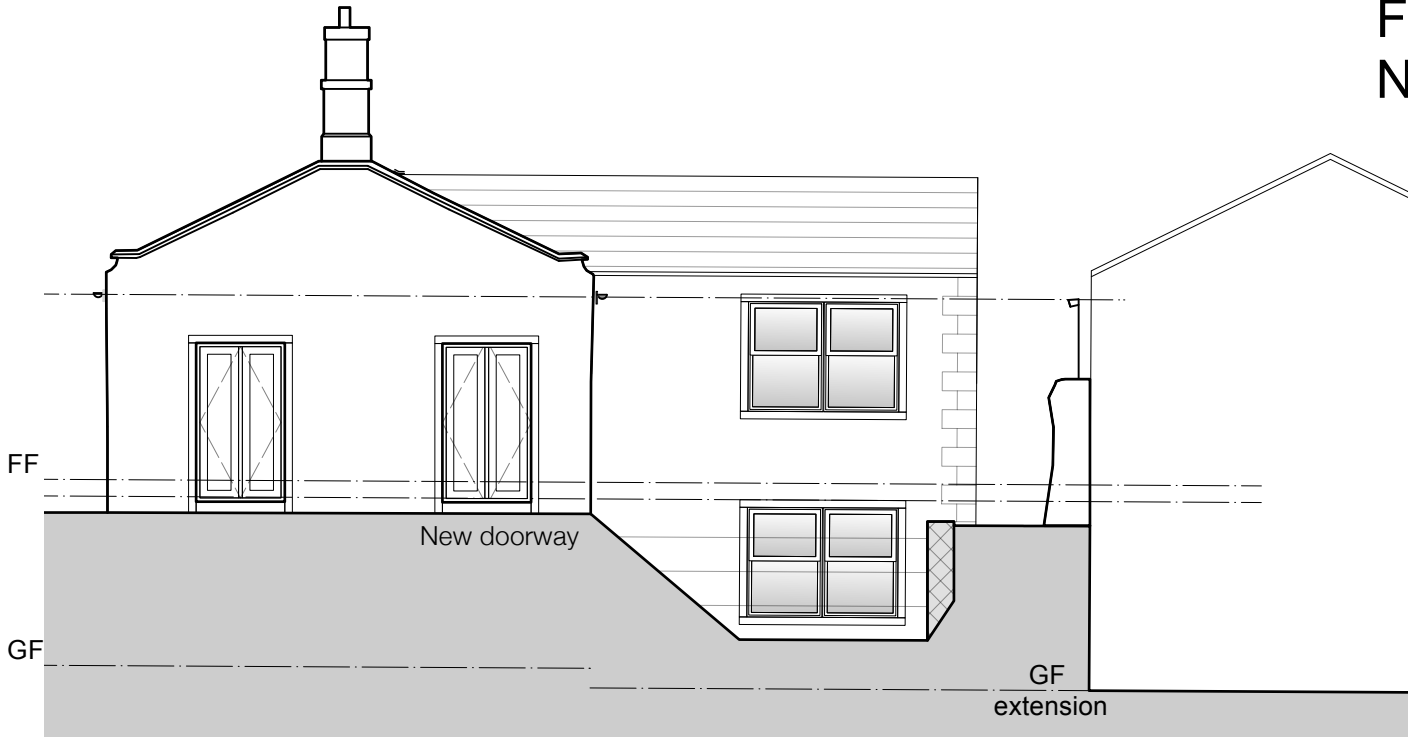

▽Datum 18.00m

Proposed North-East Elevation



▽Datum 18.00m

Proposed South-West Elevation



▽Datum 18.00m

Proposed North-West Elevation

Revision	
Project	House Extension
Address	3 Bear Hill, Littleborough
Client	Mr. and Mrs. Ward
Drawing	Proposed Elevations

storah architecture

Chartered Architects
RIBA Chartered Practice

www.storah.com	mail@storah.com	01706 813214
Scale	Sheet Size	Date
1:100	ISO A3	MC

Drawing Number	Revision
25-002 - 320	

