




EXISTING REAR ELEVATION
SCALE 1:100

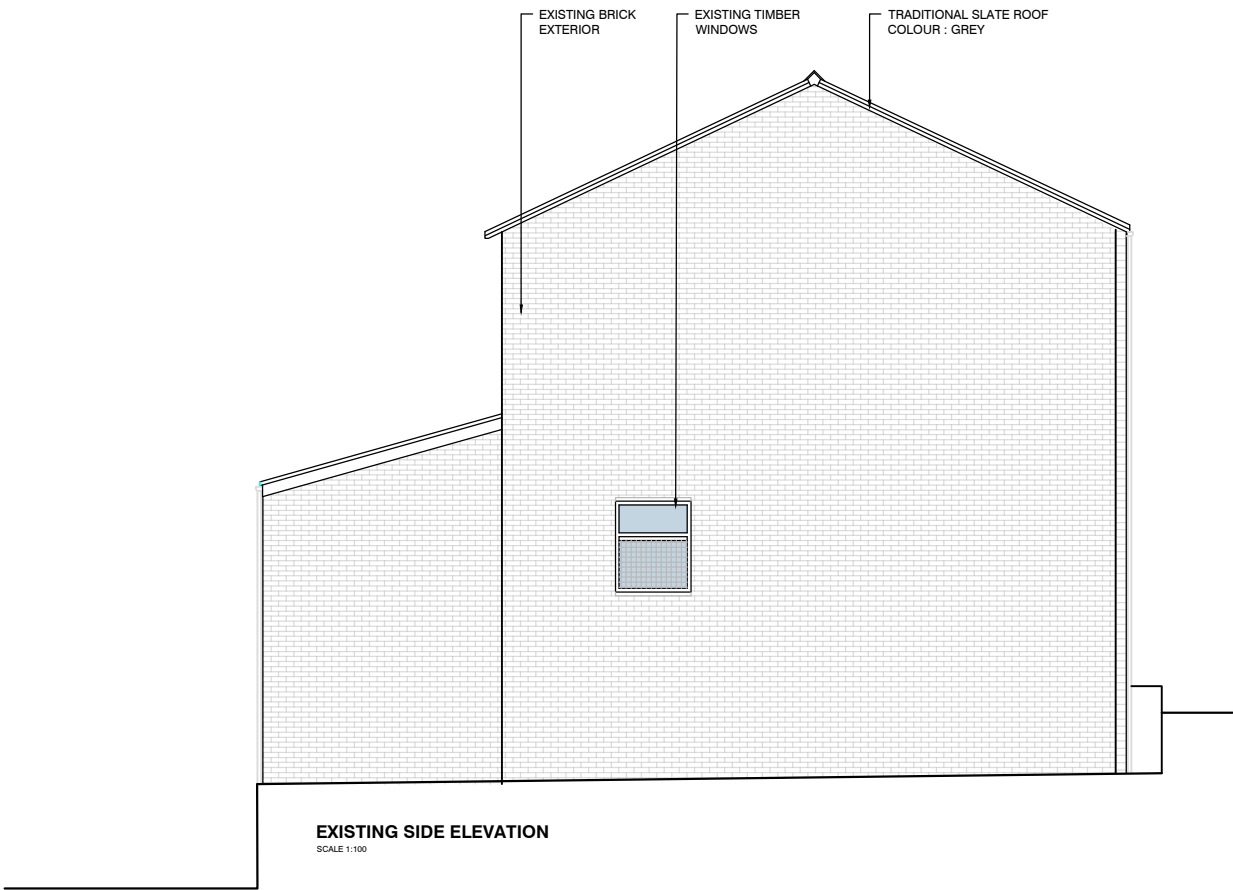

EXISTING SIDE ELEVATION
SCALE 1:100



EXISTING FRONT ELEVATION
SCALE 1:100

PLEASE NOTE

- DO NOT scale from this drawing, use figured dimensions only.
- All dimensions to be checked on site by the contractor.
- Please report any discrepancies to JHA Ltd immediately.
- All setting out dimensions are approximate. To be marked out on site for approval by JHA Ltd prior to construction.

NOTES:

Ref	Date	Revision	Initial
*	**/**/**	Description of Revision	***

Project / Client:

PROPOSED
CHANGE OF USE
TO
5 KILN LANE, MILNROW
OL16 3JF
FOR
MR M THOMAS

Issue:

PLANNING ISSUE

Drawing Title:

EXISTING ELEVATIONS

jha
PULMANN

JHA Pulmann,
18A Bridge Street
Milnrow, Rochdale,
OL16 3ND
01302 364565
enquiries@j-h-a.co.uk
www.j-h-a.co.uk

Scale:

1:100

Date:

SEP 2025

Drawn By:

JW

Checked By:

JA

Drawing No:

M25/028/103

Sheet Size:

A3