



Conway Architectural Design shall have no responsibility for any use made of this document other than for that which it was prepared and issued. This drawing should not be scaled. Work to figured dimensions only.  
All dimensions and levels to be checked on site. No building work is to be started until all relevant approvals are in place.  
Any discrepancies should be reported to Conway Architectural Design.  
This drawing should not be reproduced without written permission from Conway Architectural Design.  
Standard Building Regs Notes are to be provided by Conway Architectural Design prior to a building regs application being submitted.

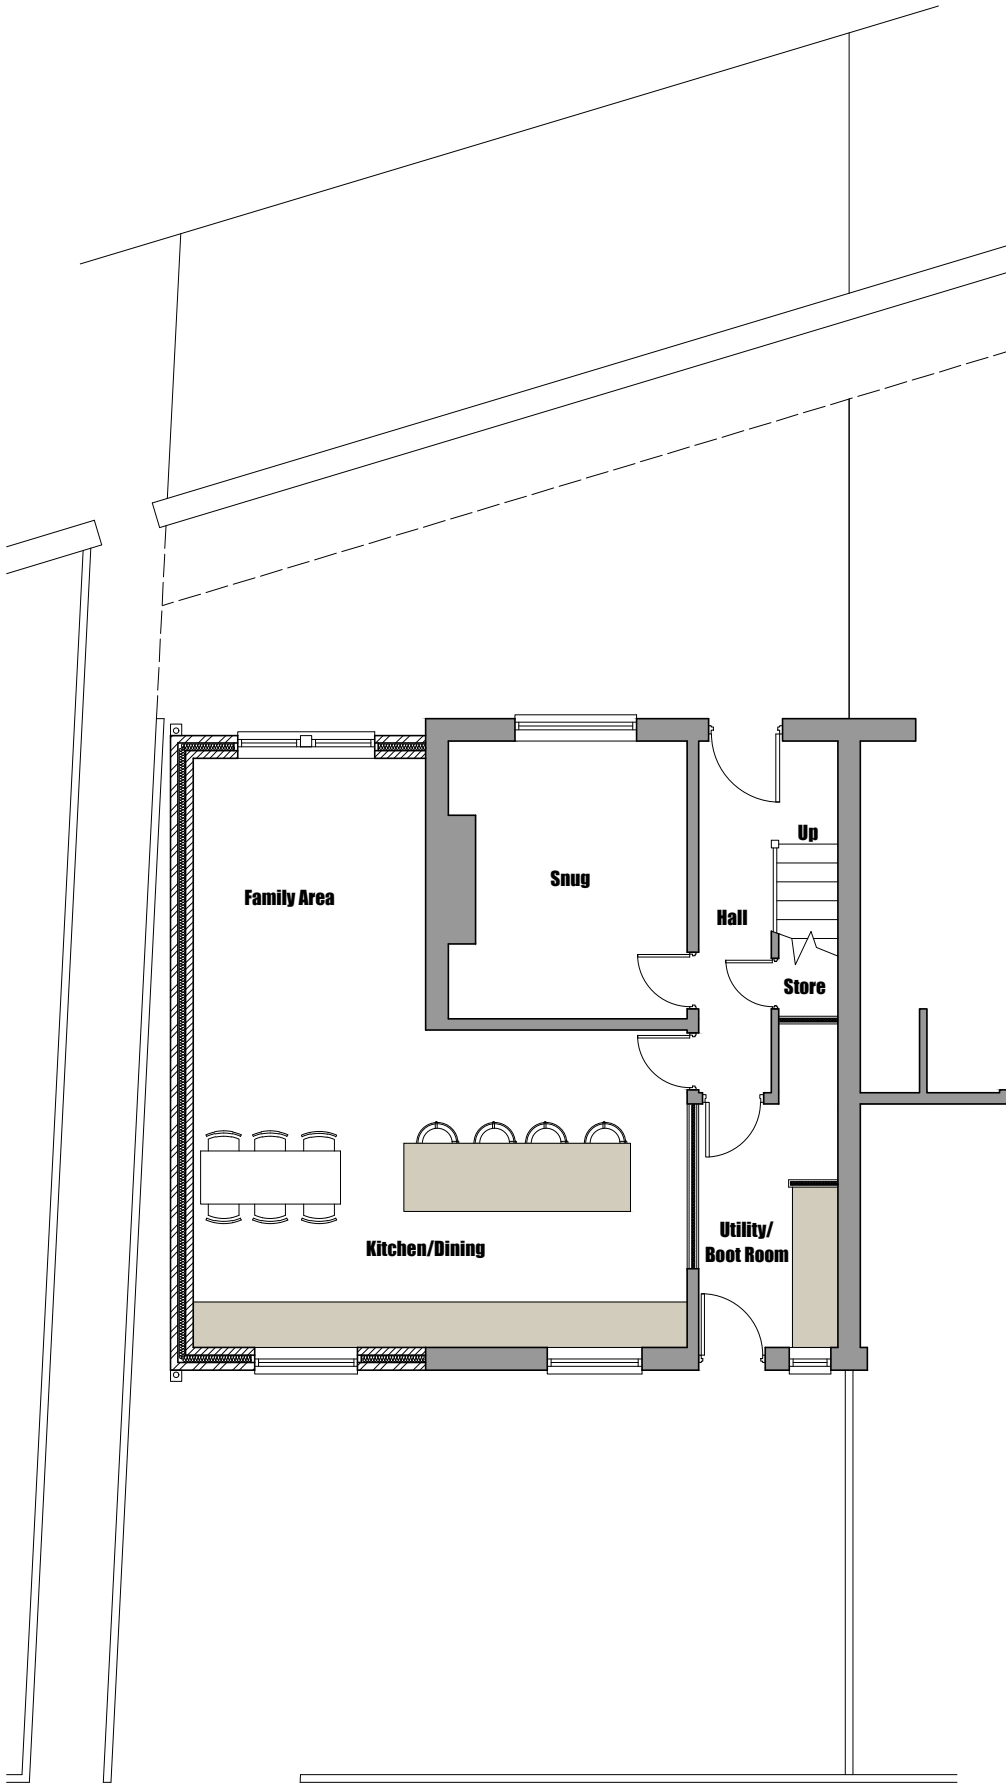

Site Plan  
Scale 1:100

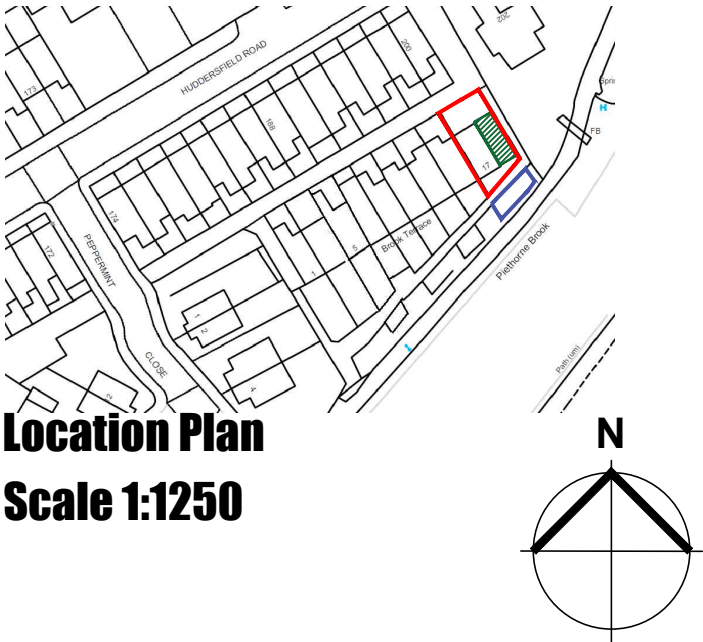

Location Plan  
Scale 1:1250



Block Plan  
Scale 1:500

|                                                          |                                                                                                  |
|----------------------------------------------------------|--------------------------------------------------------------------------------------------------|
| <b>Conway Architectural Design</b>                       | 6 Conway Close<br>Alkrington<br>Middleton<br>Manchester, M24 1EW<br>E: conway-design@outlook.com |
| JOB TITLE :Single Storey Side Extension, Loft Conversion |                                                                                                  |
| ADDRESS :17 Brook Terrace, Newhey                        |                                                                                                  |
| DRAWING TITLE : Proposed Site, Block And Location Plan   |                                                                                                  |
| SCALE :As Noted @ A3                                     |                                                                                                  |
| DRAWN : xxxDATE : 04.07.25                               |                                                                                                  |
| JOB NO./<br>DWG NO.                                      | 908-107                                                                                          |