



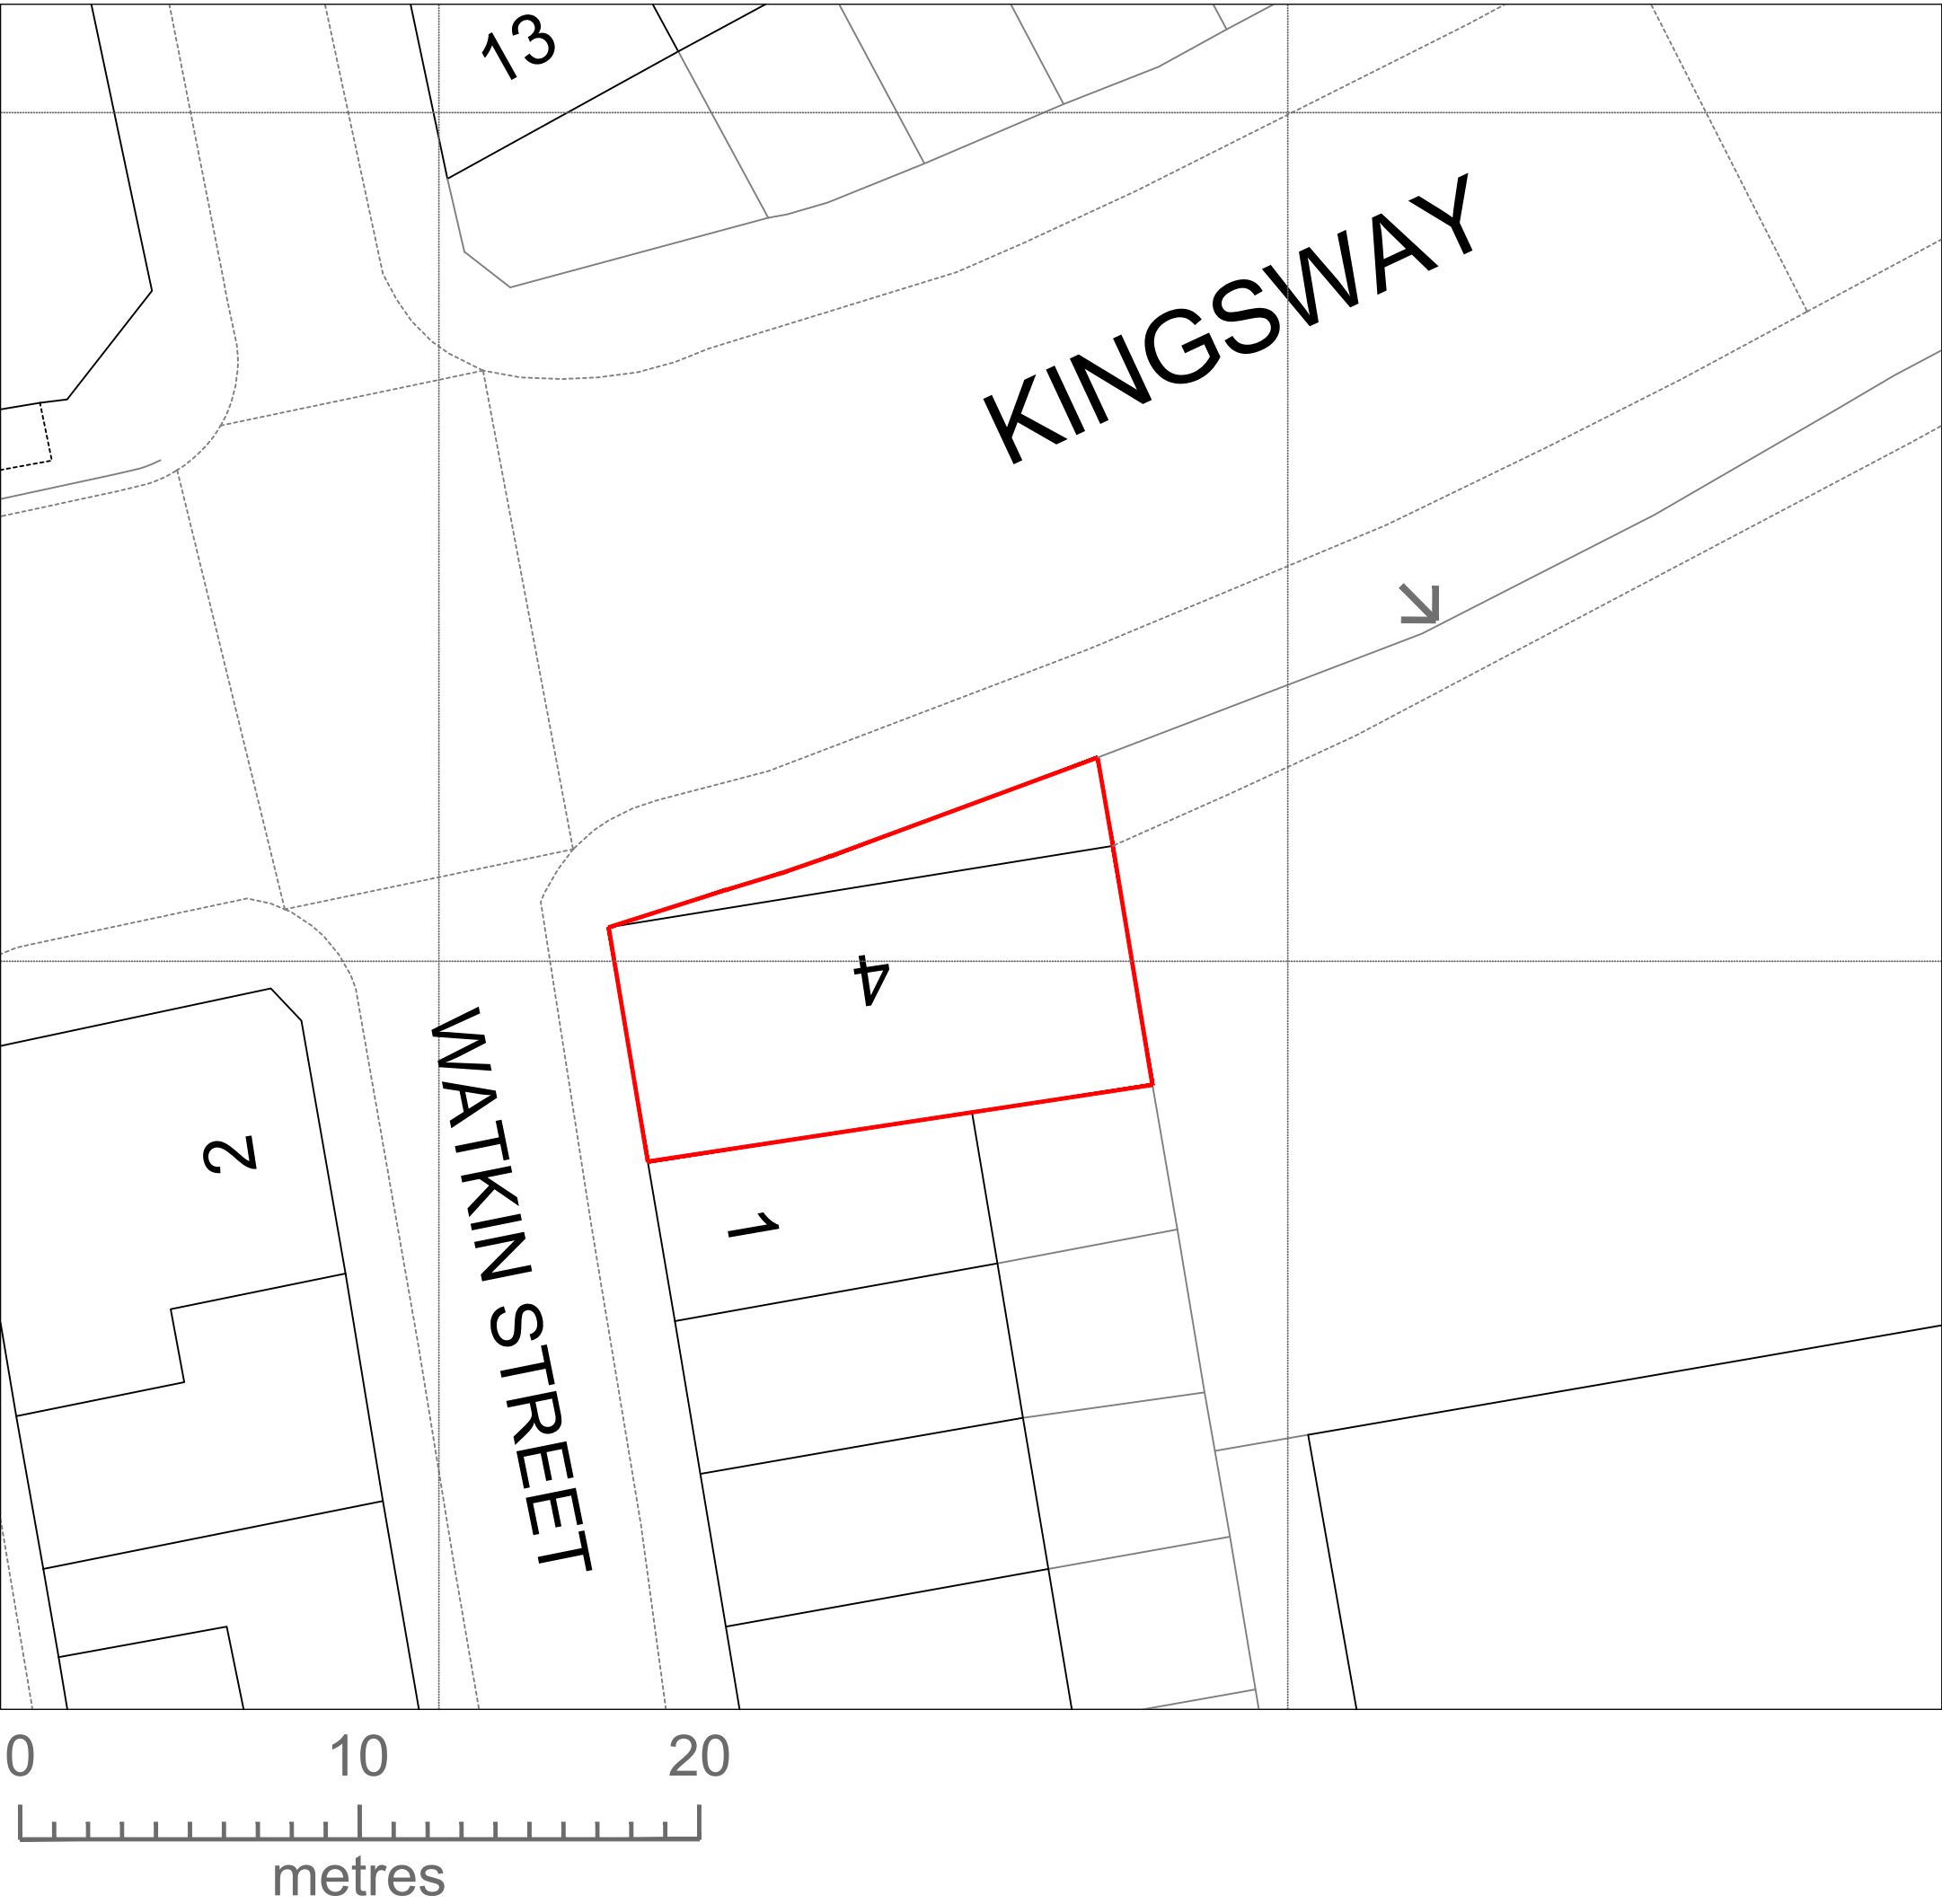



Existing Site Plan 1:200@A1

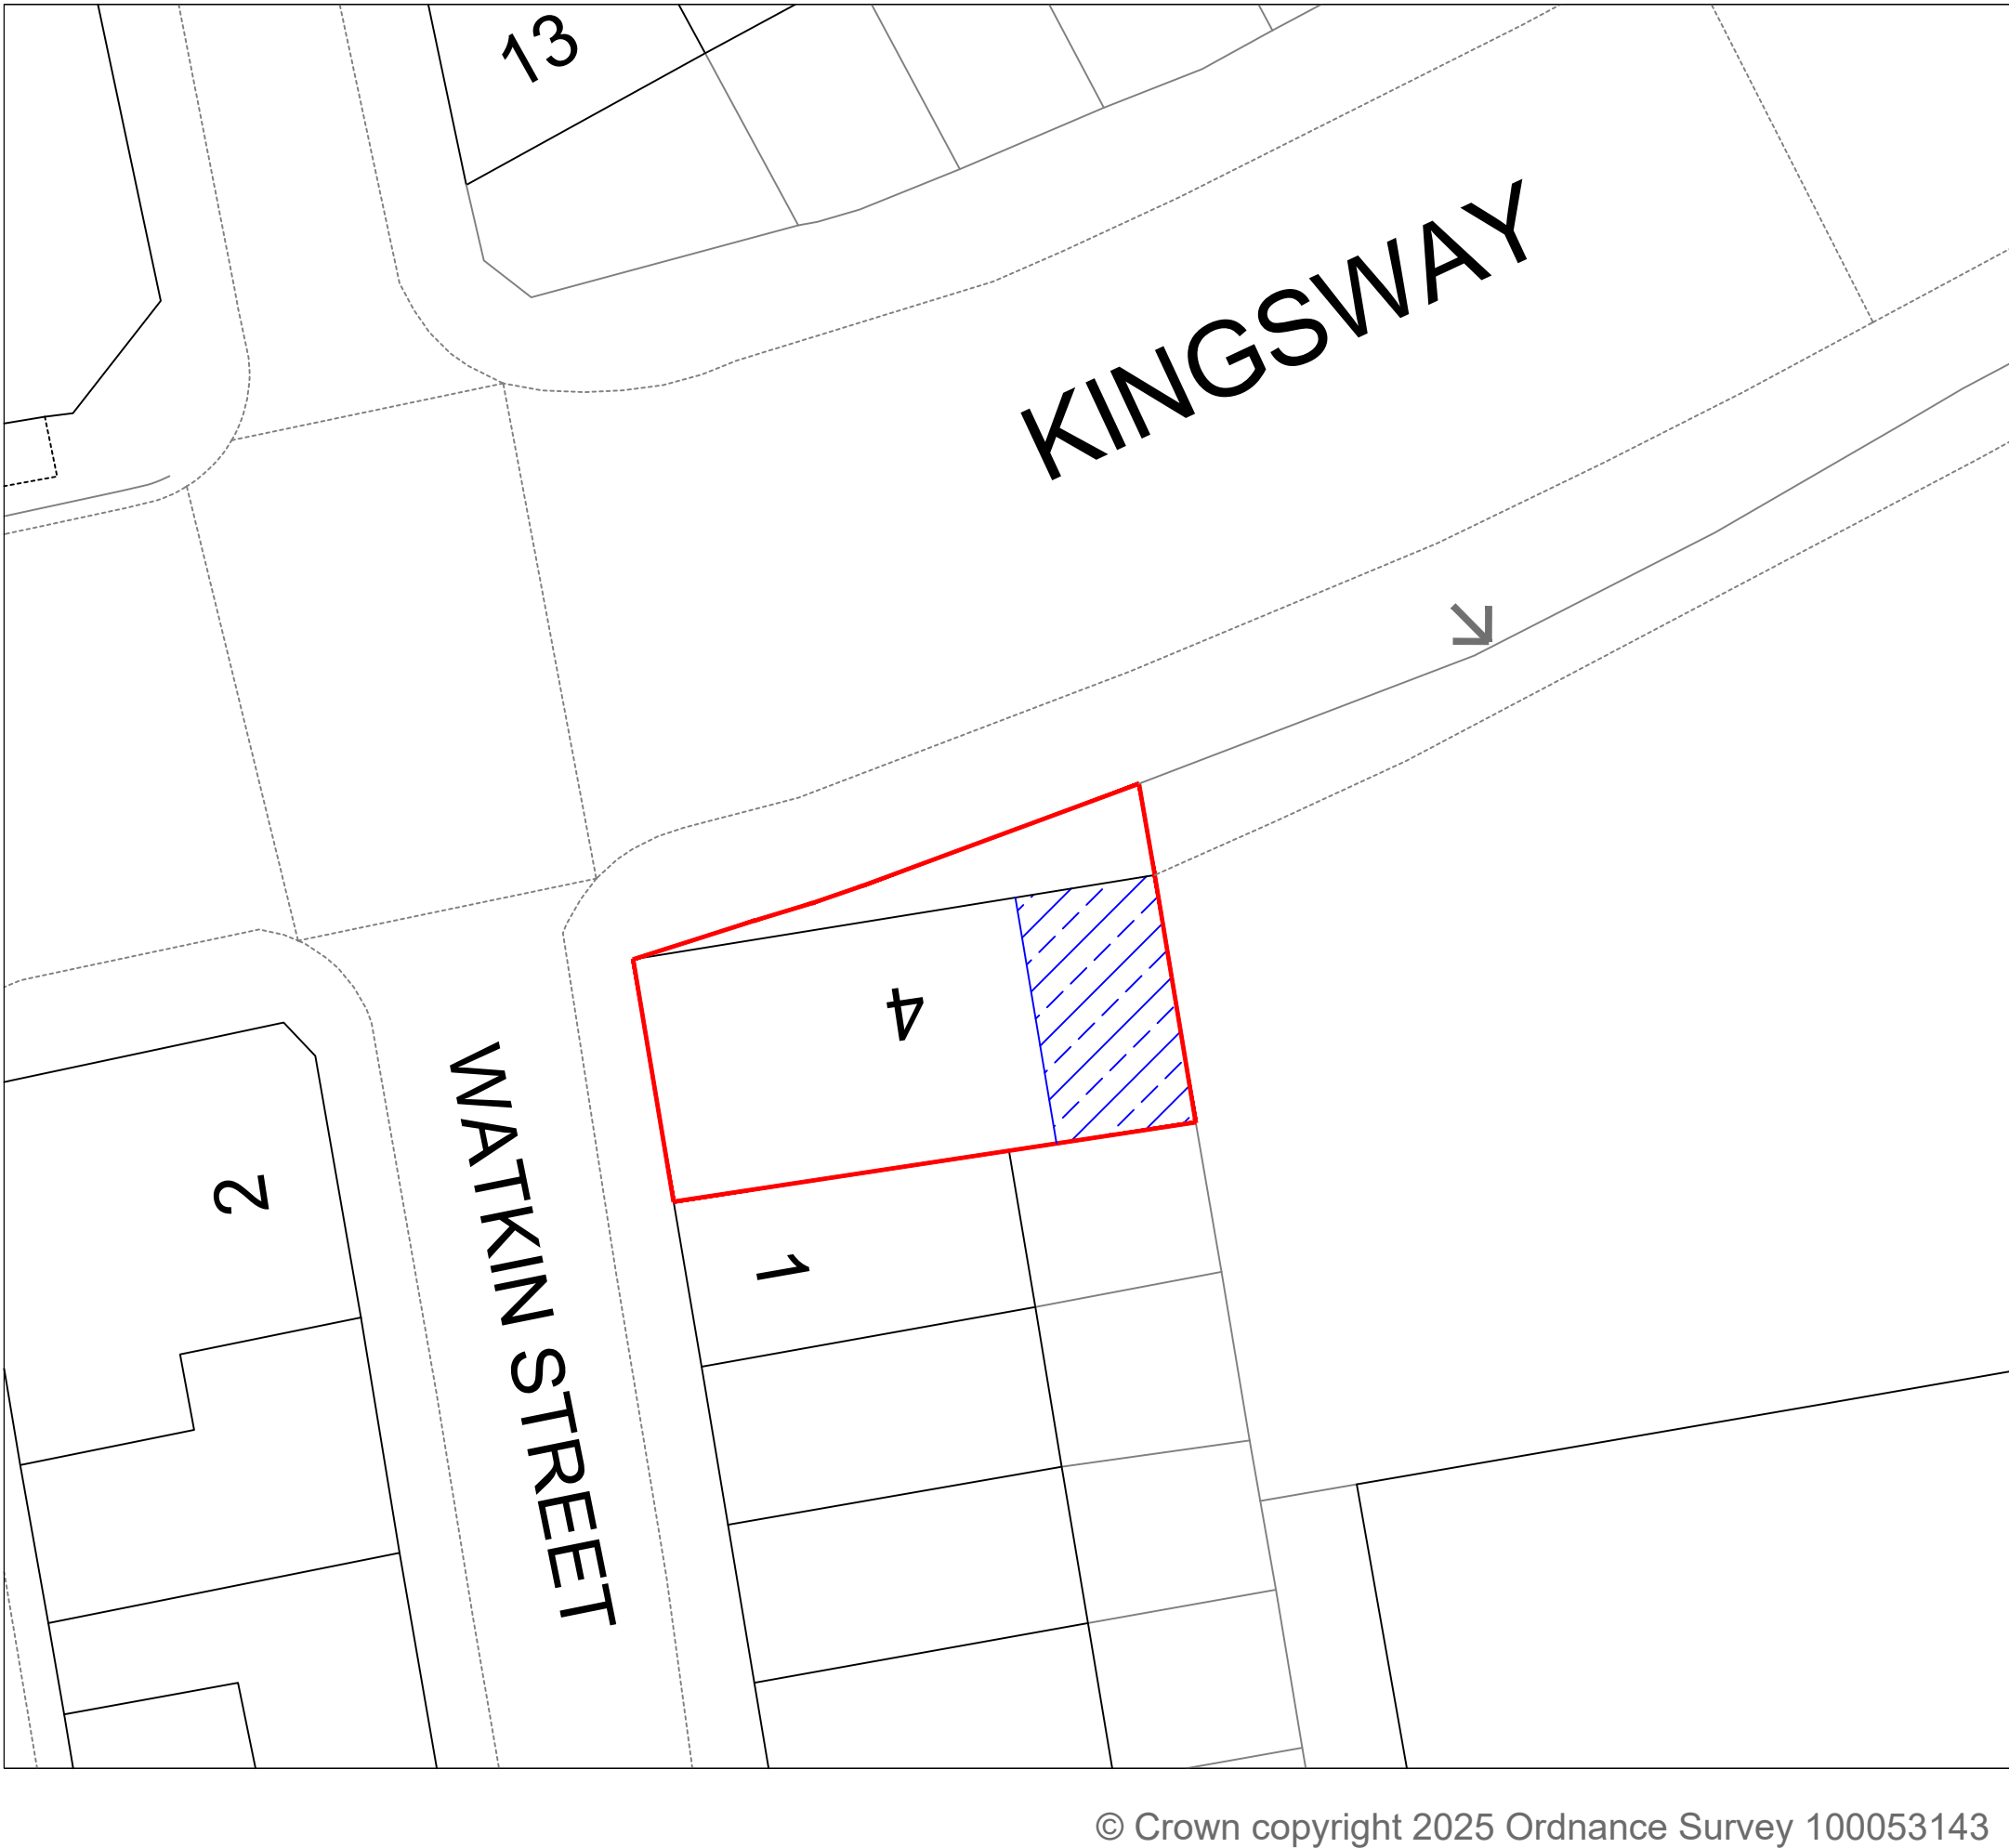


© Crown copyright 2025 Ordnance Survey 100053143


Proposed Site Plan 1:200@A1

Legend

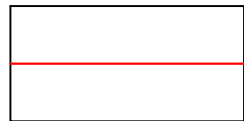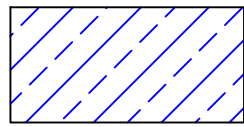-  Property Boundary
-  Proposed Conversion

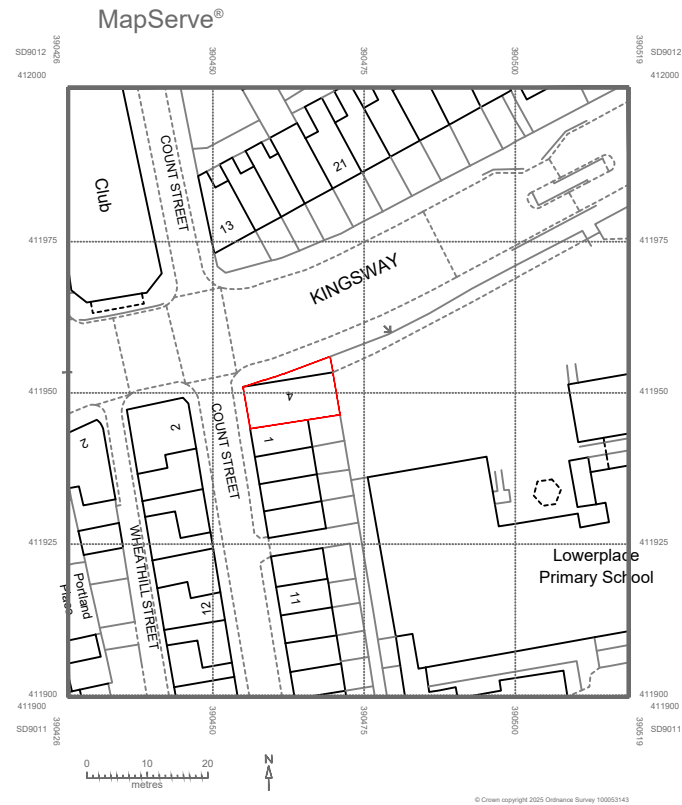

Location Plan 1:1250@A1

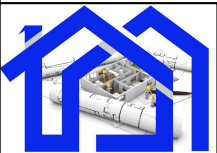Rev. No.	Revision note.	Date.
Title: Location Plan, Existing and Proposed Site Plans		
Project: Willow Tree Support 4 kingsway Rochdale OL16 4UU		
Client: Dale Jehu Willow Tree Support 4 kingsway Rochdale OL16 4UU		
Scale: Indicated	Designed: AW	Drawn: JW
		Date: 04.07.2025
Drawing No. JCBD-25-471-8 Rev00		
		
J C Building Design Ltd Tel: 01706 599352 / 07824 871086 enquiries@jcbuildingdesign.co.uk		