




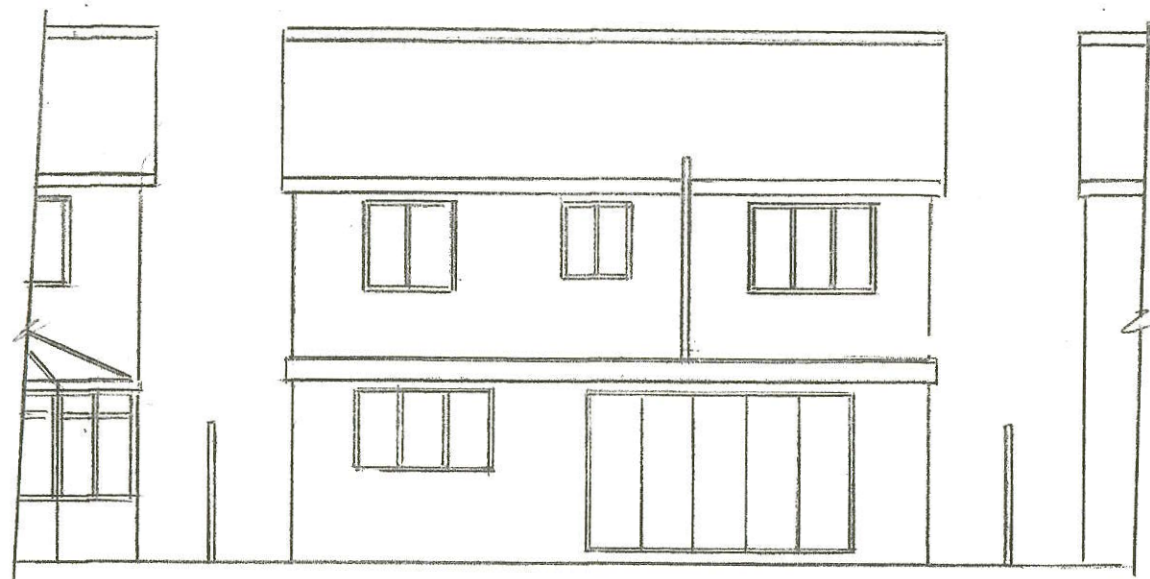


PROPOSED REAR ELEVATION

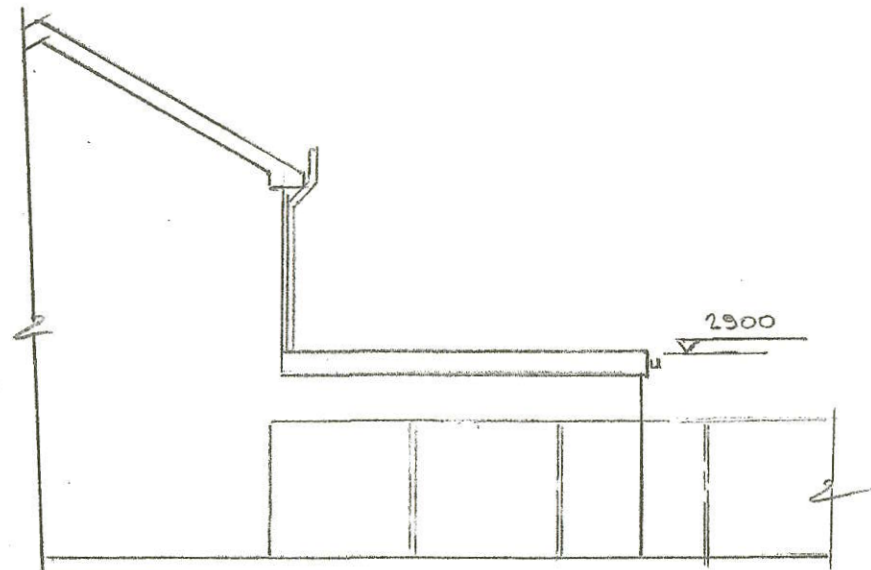


PROPOSED SIDE ELEVATION

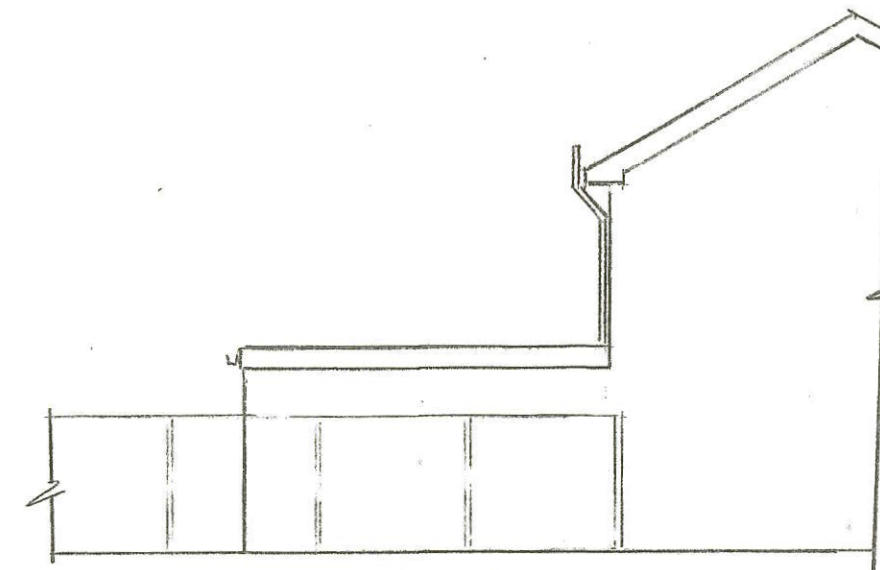

PROPOSED SIDE ELEVATION

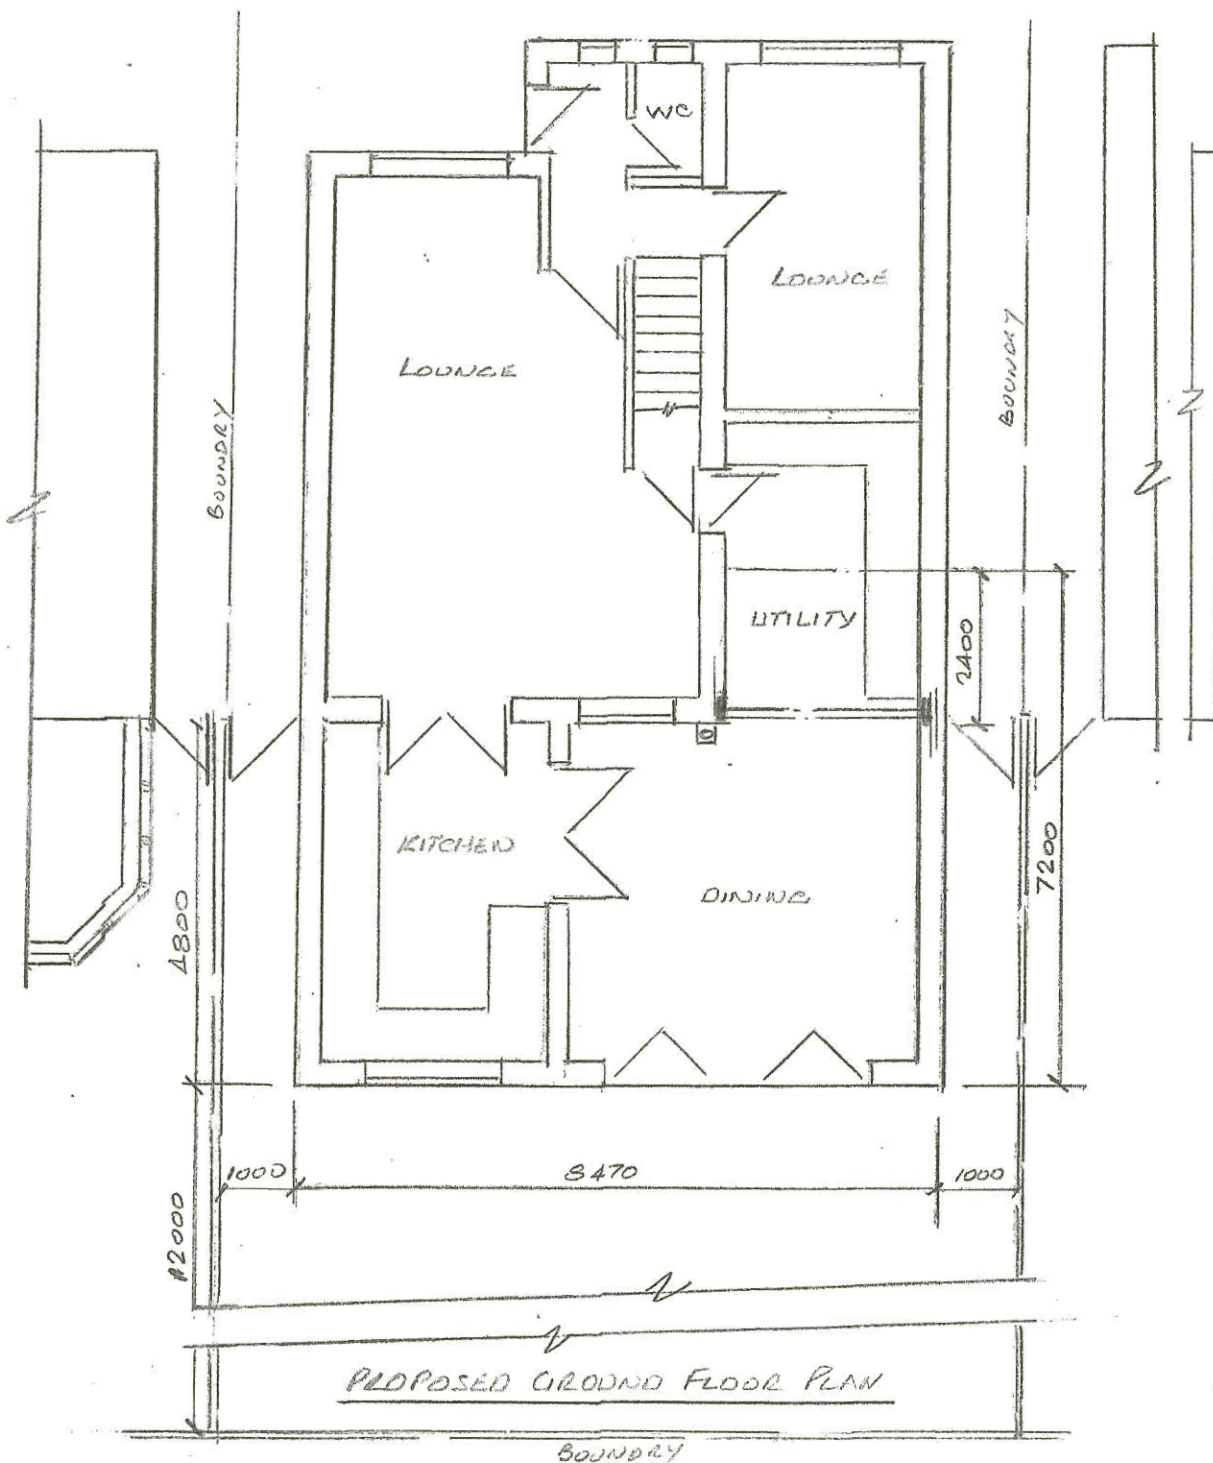

PROPOSED GROUND FLOOR PLAN

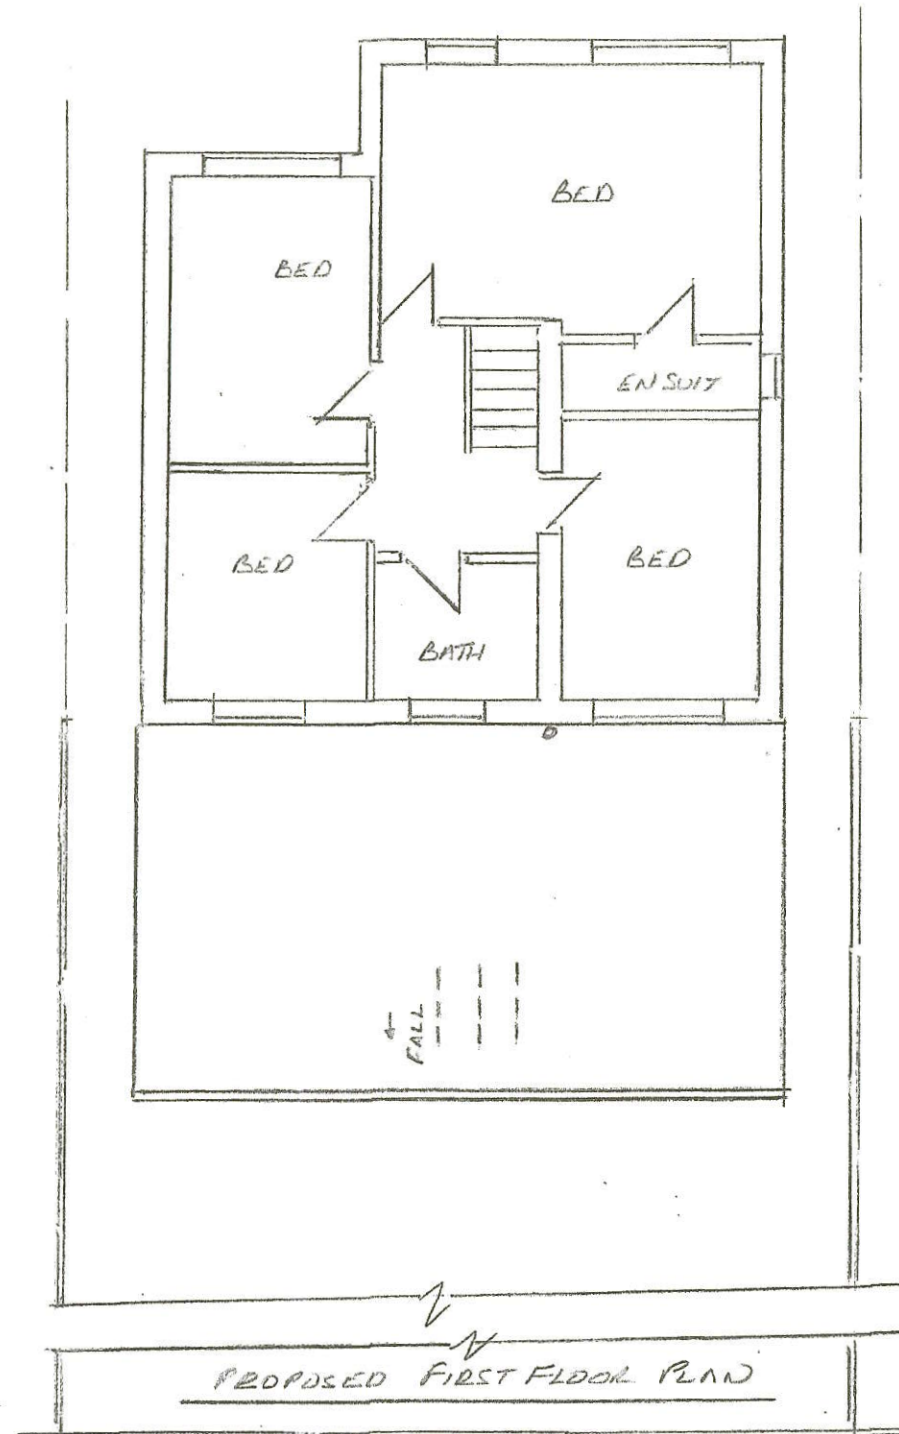

PROPOSED FIRST FLOOR PLAN

Thompson Designs

Tel 0161 705 1458 Mob 07884 318634

Sheet 2

Proposed Plans and Elevations

13 Twinegate

Rochdale OL12 6DW

Scale 1:100 @ A3 Date July 2025