





South East Elevation
Scale 1:100
0 1 3 5m
Scale 1:100




North West Elevation
Scale 1:100
0 1 3 5m
Scale 1:100

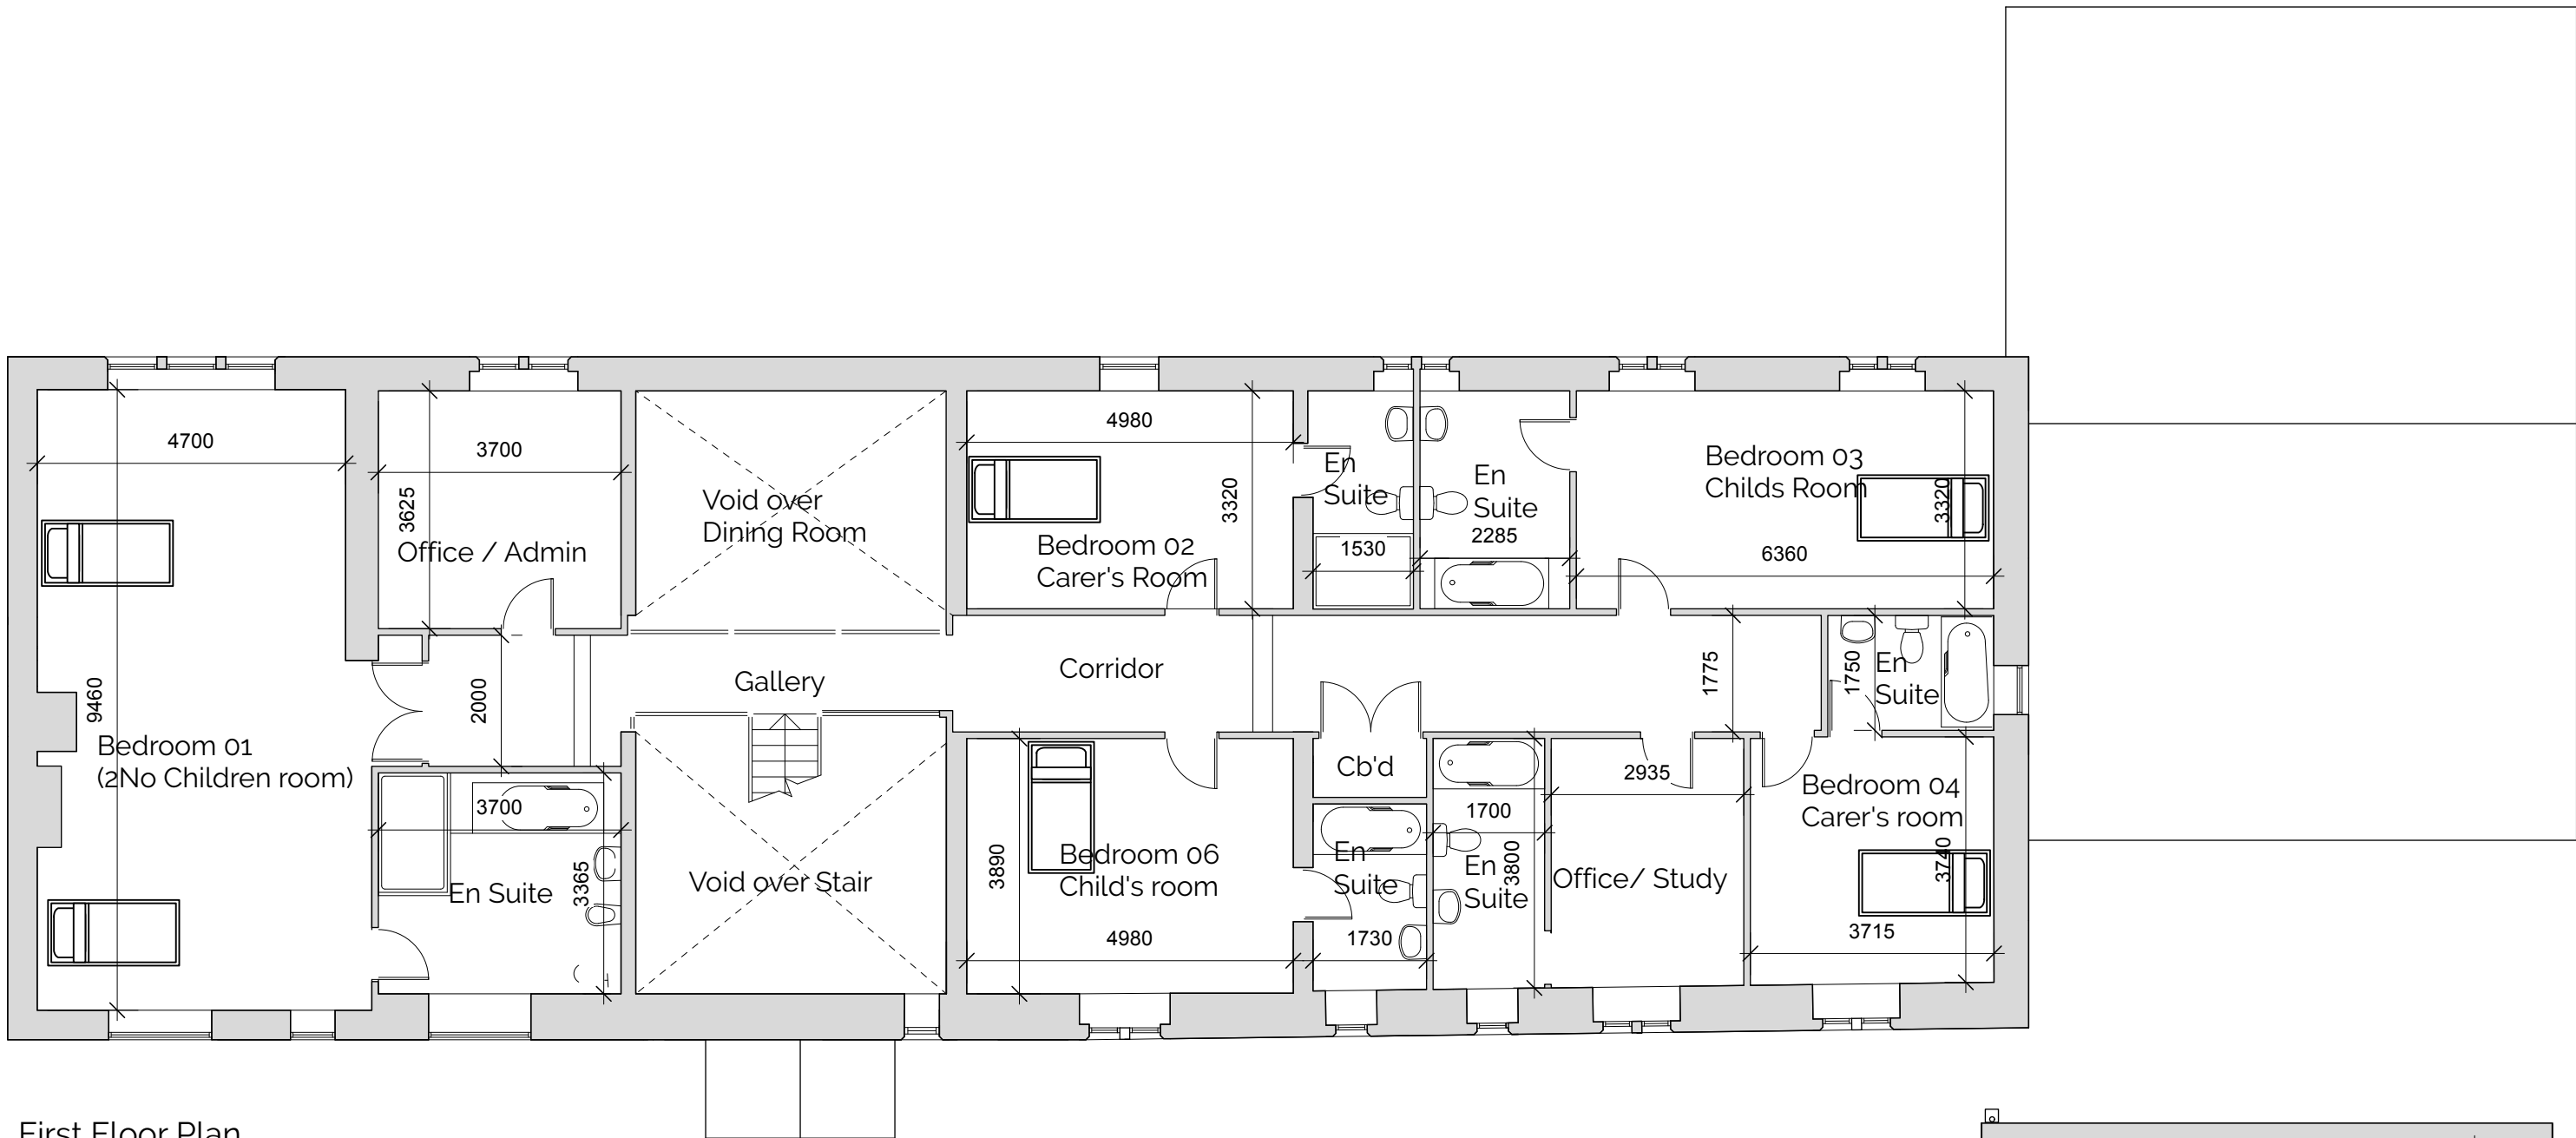

First Floor Plan
Scale 1:100
0 1 3 5m
Scale 1:100

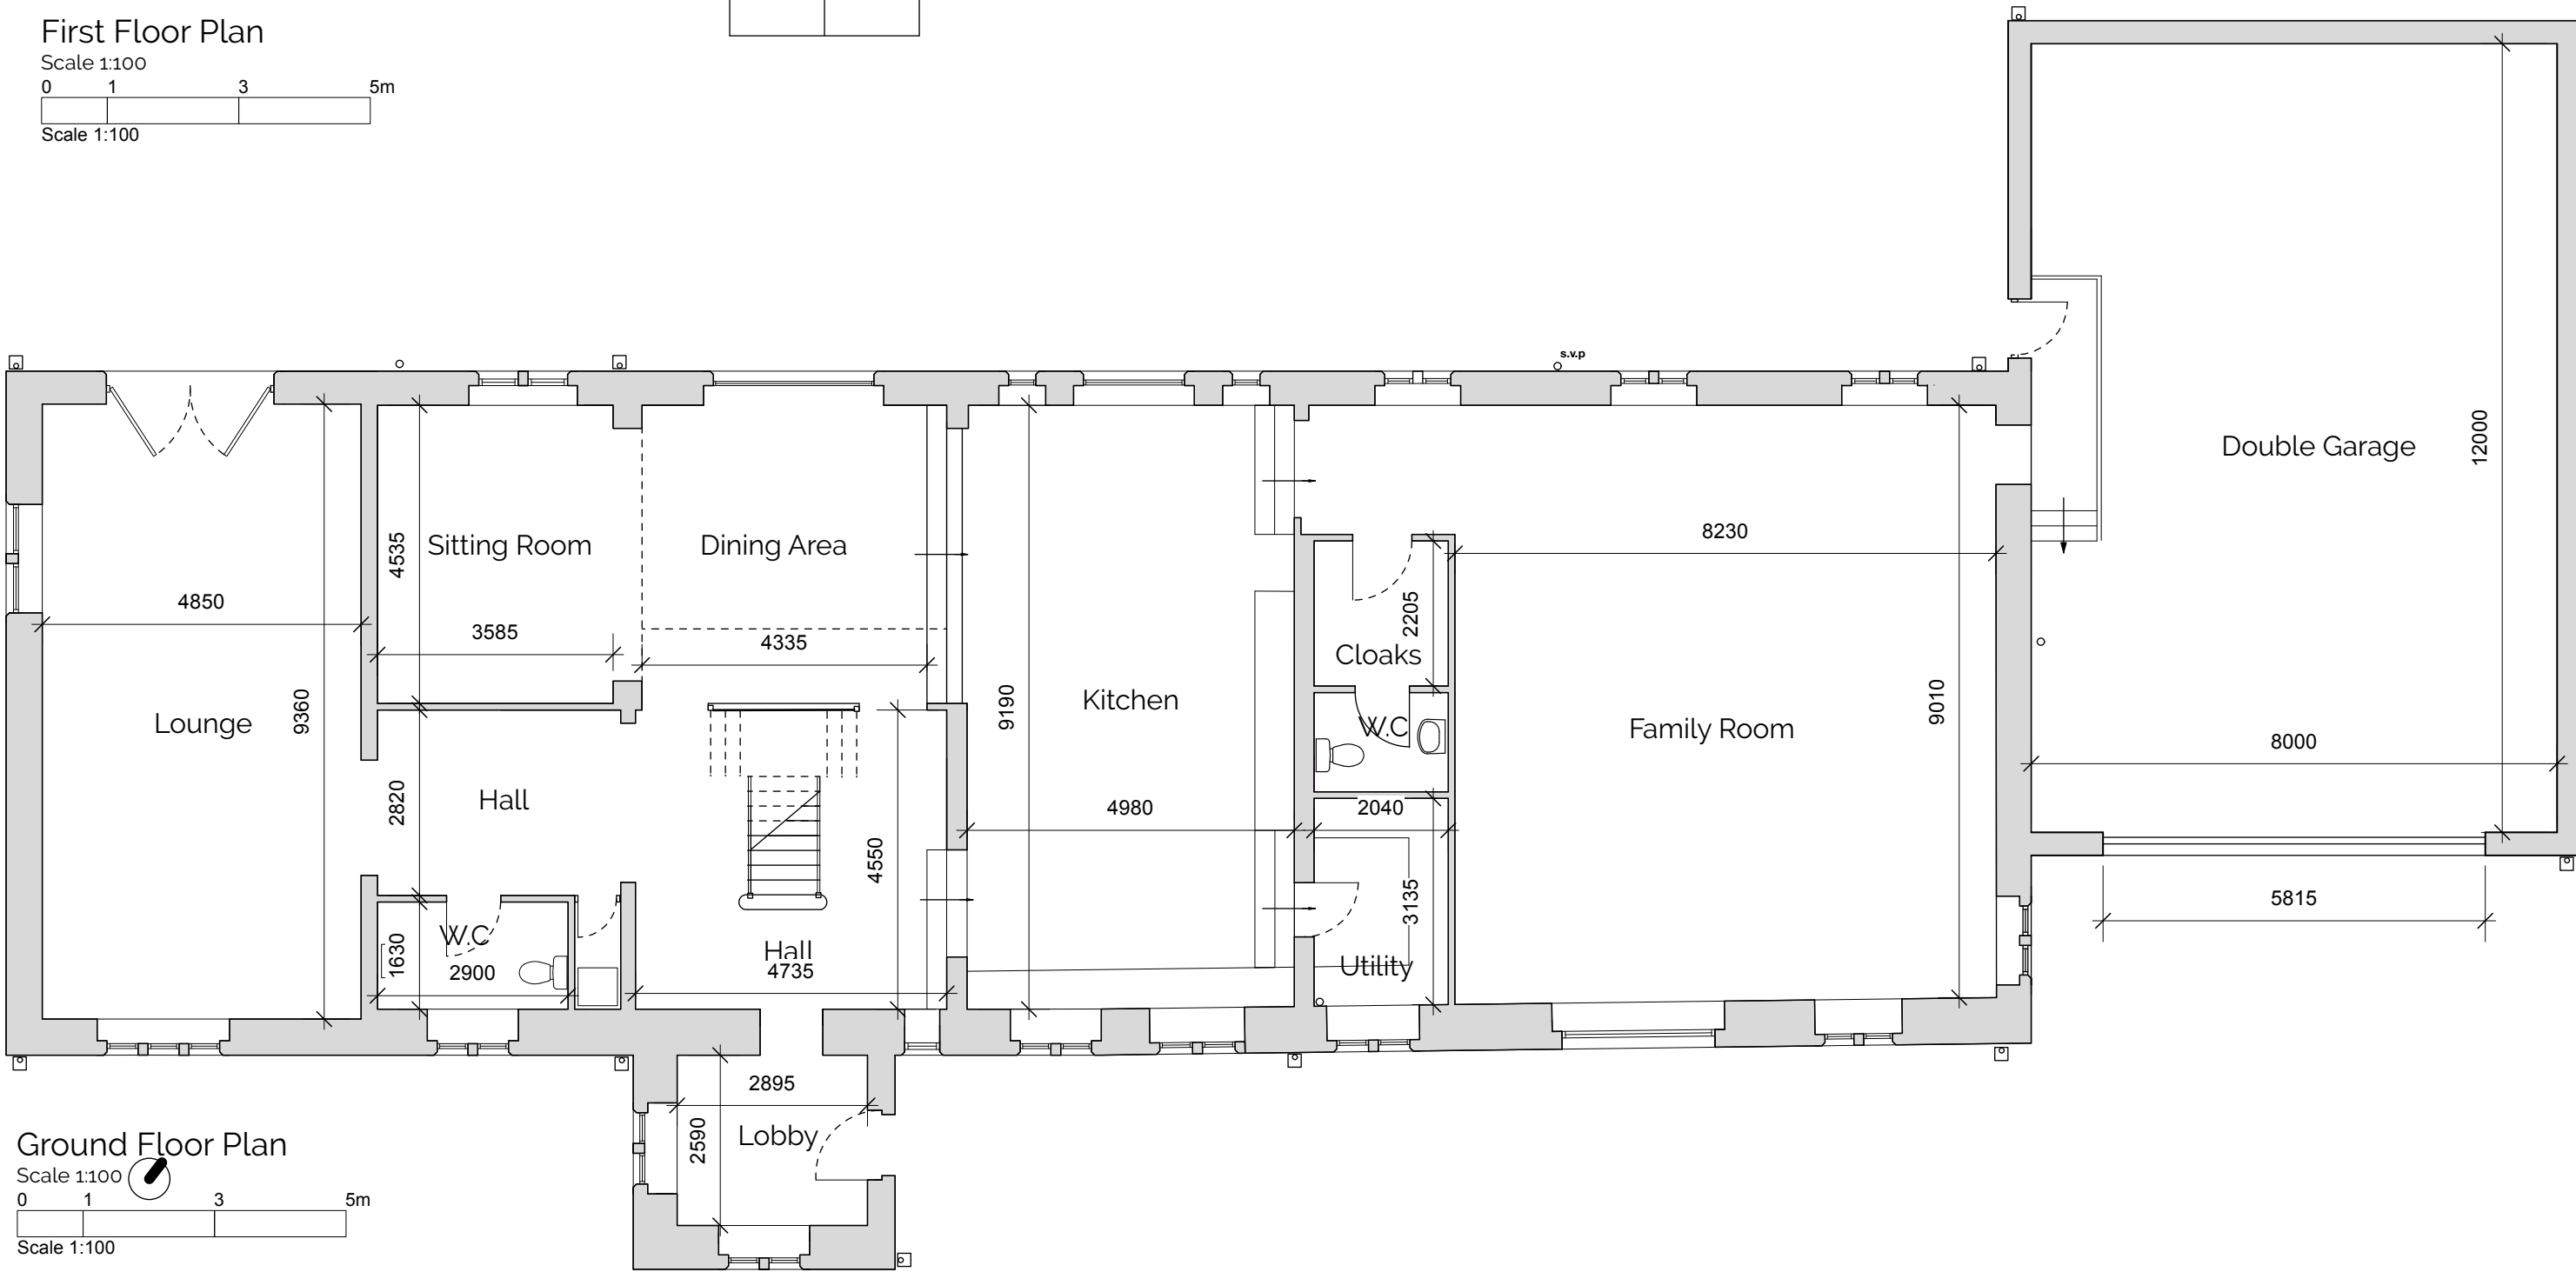

Ground Floor Plan
Scale 1:100
0 1 3 5m
Scale 1:100

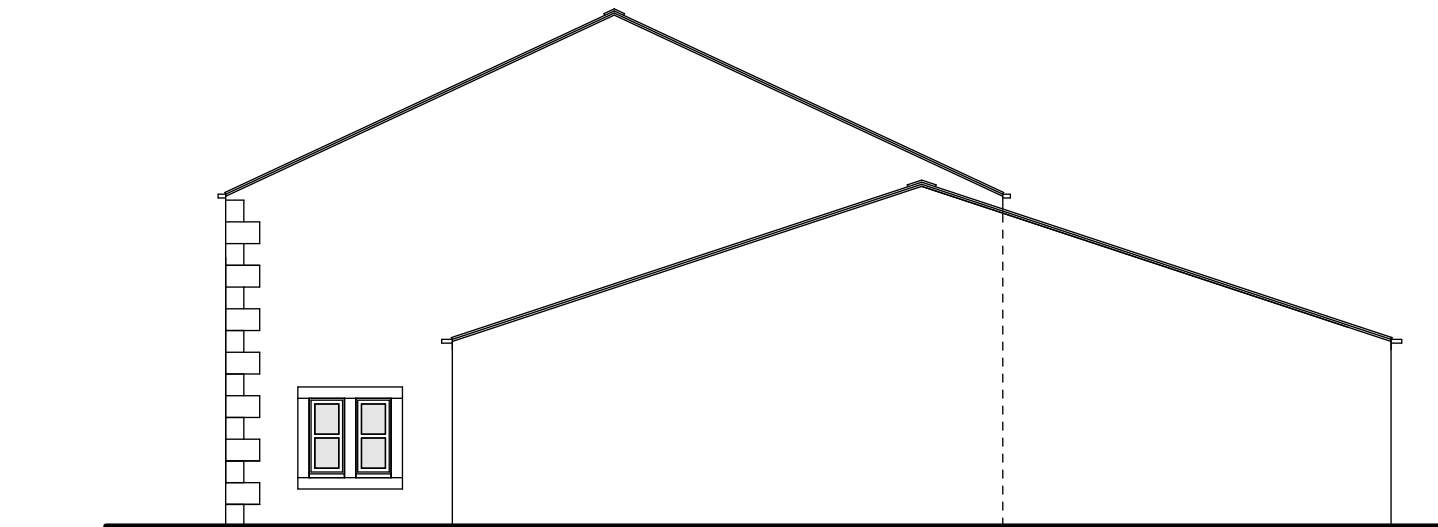

North West Elevation
Scale 1:100
0 1 3 5m
Scale 1:100



South West Elevation
Scale 1:100
0 1 3 5m
Scale 1:100



There are no chages
proposed to the existing
boundaries or any external
works.

These drawings are
intentionally the same as
the Existing plans / eles
To demonstrate that there
are no changes proposed
to the dwelling.

Revision
Project
Address
Client

Change Of Use

Black Dad Farm,
Rochdale,
OL11 5UW

Trinity Care and
Education Services Ltd

Proposed Plans & Elevations

storaharchitecture
Chartered Architects
RIBA Chartered Practice

www.storah.com mail@storah.com 01706 813214
Scale Sheet Size Date Drawn
1:1 ISO A1 13/06/2022 MB

Drawing Number Revision

22-041 - 301 B