


This drawing is ©TECH:D Ltd and is not to be copied, reproduced or re-distributed either in whole or in part without the prior permission of the originator. The originator shall have no responsibility for any liability, loss, cost, damage or expense arising from or relating to any use of this document other than for its intended purpose on this project. This drawing shall be read in conjunction with all other relevant drawings, specifications and associated documentation. Any discrepancies, errors or omissions are to be reported to the originator before proceeding with work. This drawing is for Local Authority submission only. The client is to seek approval from the land freeholder and all parties who may have an interest in the land. All materials shall be suitable for their purpose and installed in strict accordance with the manufacturers instructions. All workmanship and materials to comply with Building regulations, British standards. Codes of practice and NHBC requirements where relevant. The contractor is to comply with the CDM regulations. All dimensions are to be checked on site by the contractor prior to proceeding with any work.


NOTES / KEY:

- Radiator.
- rw Rainwater pipe. Gu=Gully
- svp soil & vent pipe.
- FtC=2760 Floor to ceiling.
- b Boiler.
- mh Manhole/ inspection chamber.
- E Elec meter+ dist board.
- G Gas meter
- F Fire
- Timber floor joists span. If known. sf=solid floor

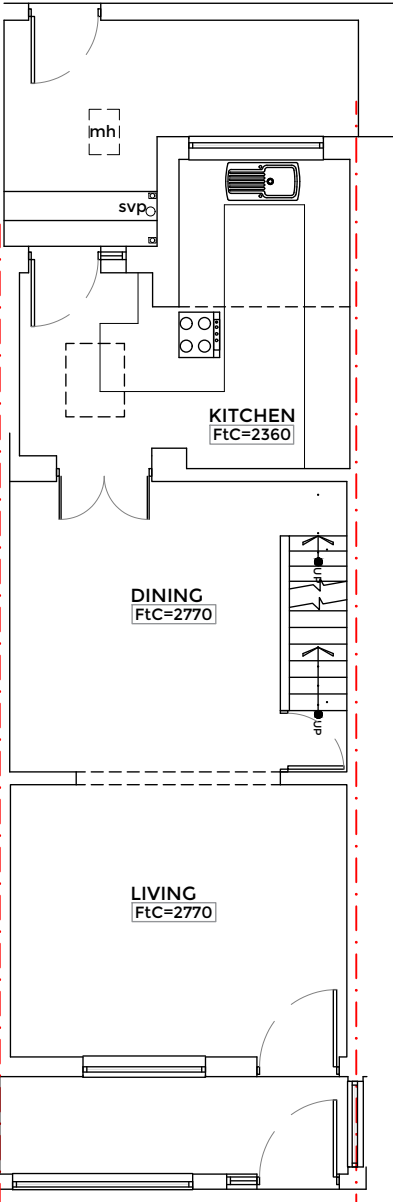


GROUND FLOOR/SITE PLAN 1:100

Basement not surveyed.
Load bearing walls t.b.c. by structural engineer.

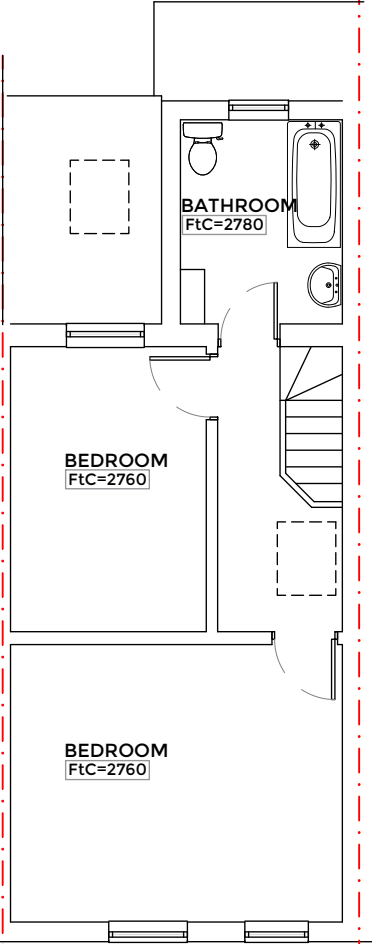


FIRST FLOOR PLAN 1:100

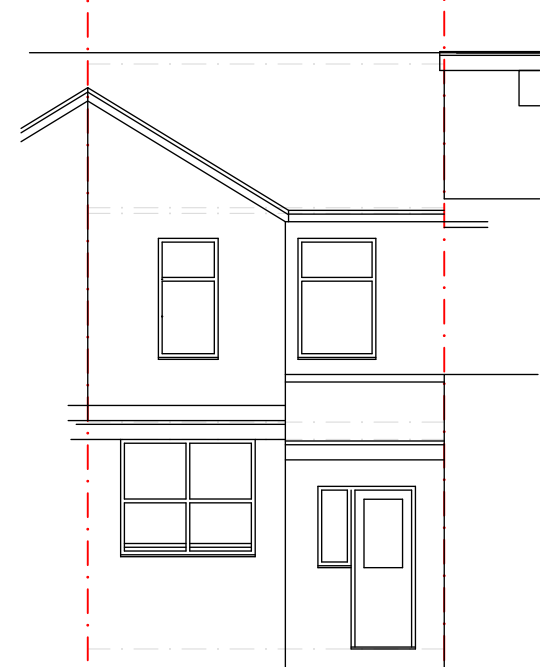

REAR ELEVATION 1:100




FRONT ELEVATION 1:100

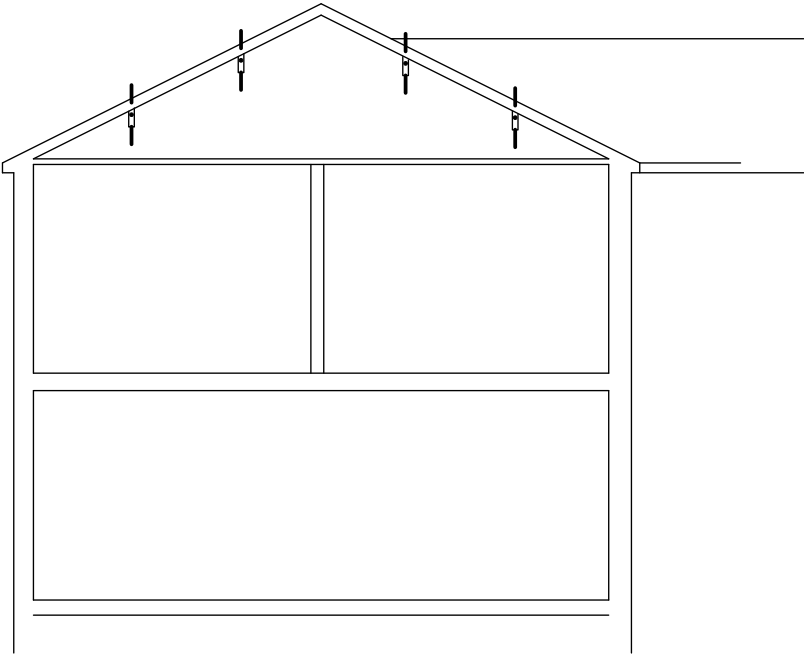


OUTLINE SECTION 1:100
Roof structure to be confirmed.



LOCATION PLAN 1:1250

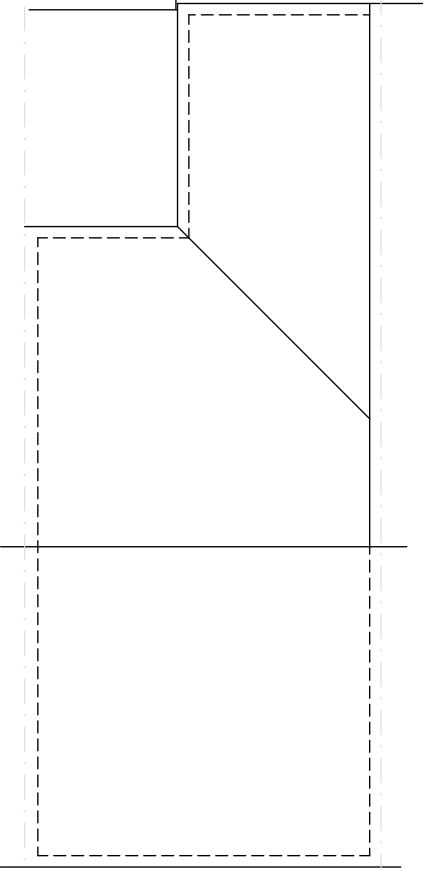

ROOF PLAN 1:100

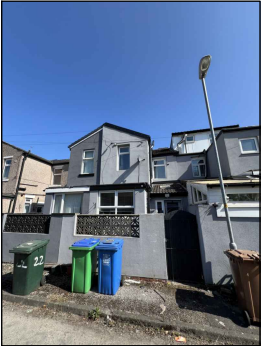

REAR



FRONT

Architectural Designer
27 Oakham Close, Bury BL8 1XJ
t: 07887876428
d: driver@techdLtd.co.uk
www.techdLtd.co.uk

client
Mr N. Ashraf. 22 Grandidge St,
Rochdale, OL11 3SA

project
Loft conversion with
dormers.

status Planning & Building regulations

drawing
Existing floor plans and
elevations.

L.A. Rochdale MBC date May 25

drawn by DD. scale 1:100@A3

dwg no 25-05 01. rev .

22 GRANDIDGE ST ROCHDALE OL11 3SA.



TECH:D LTD