




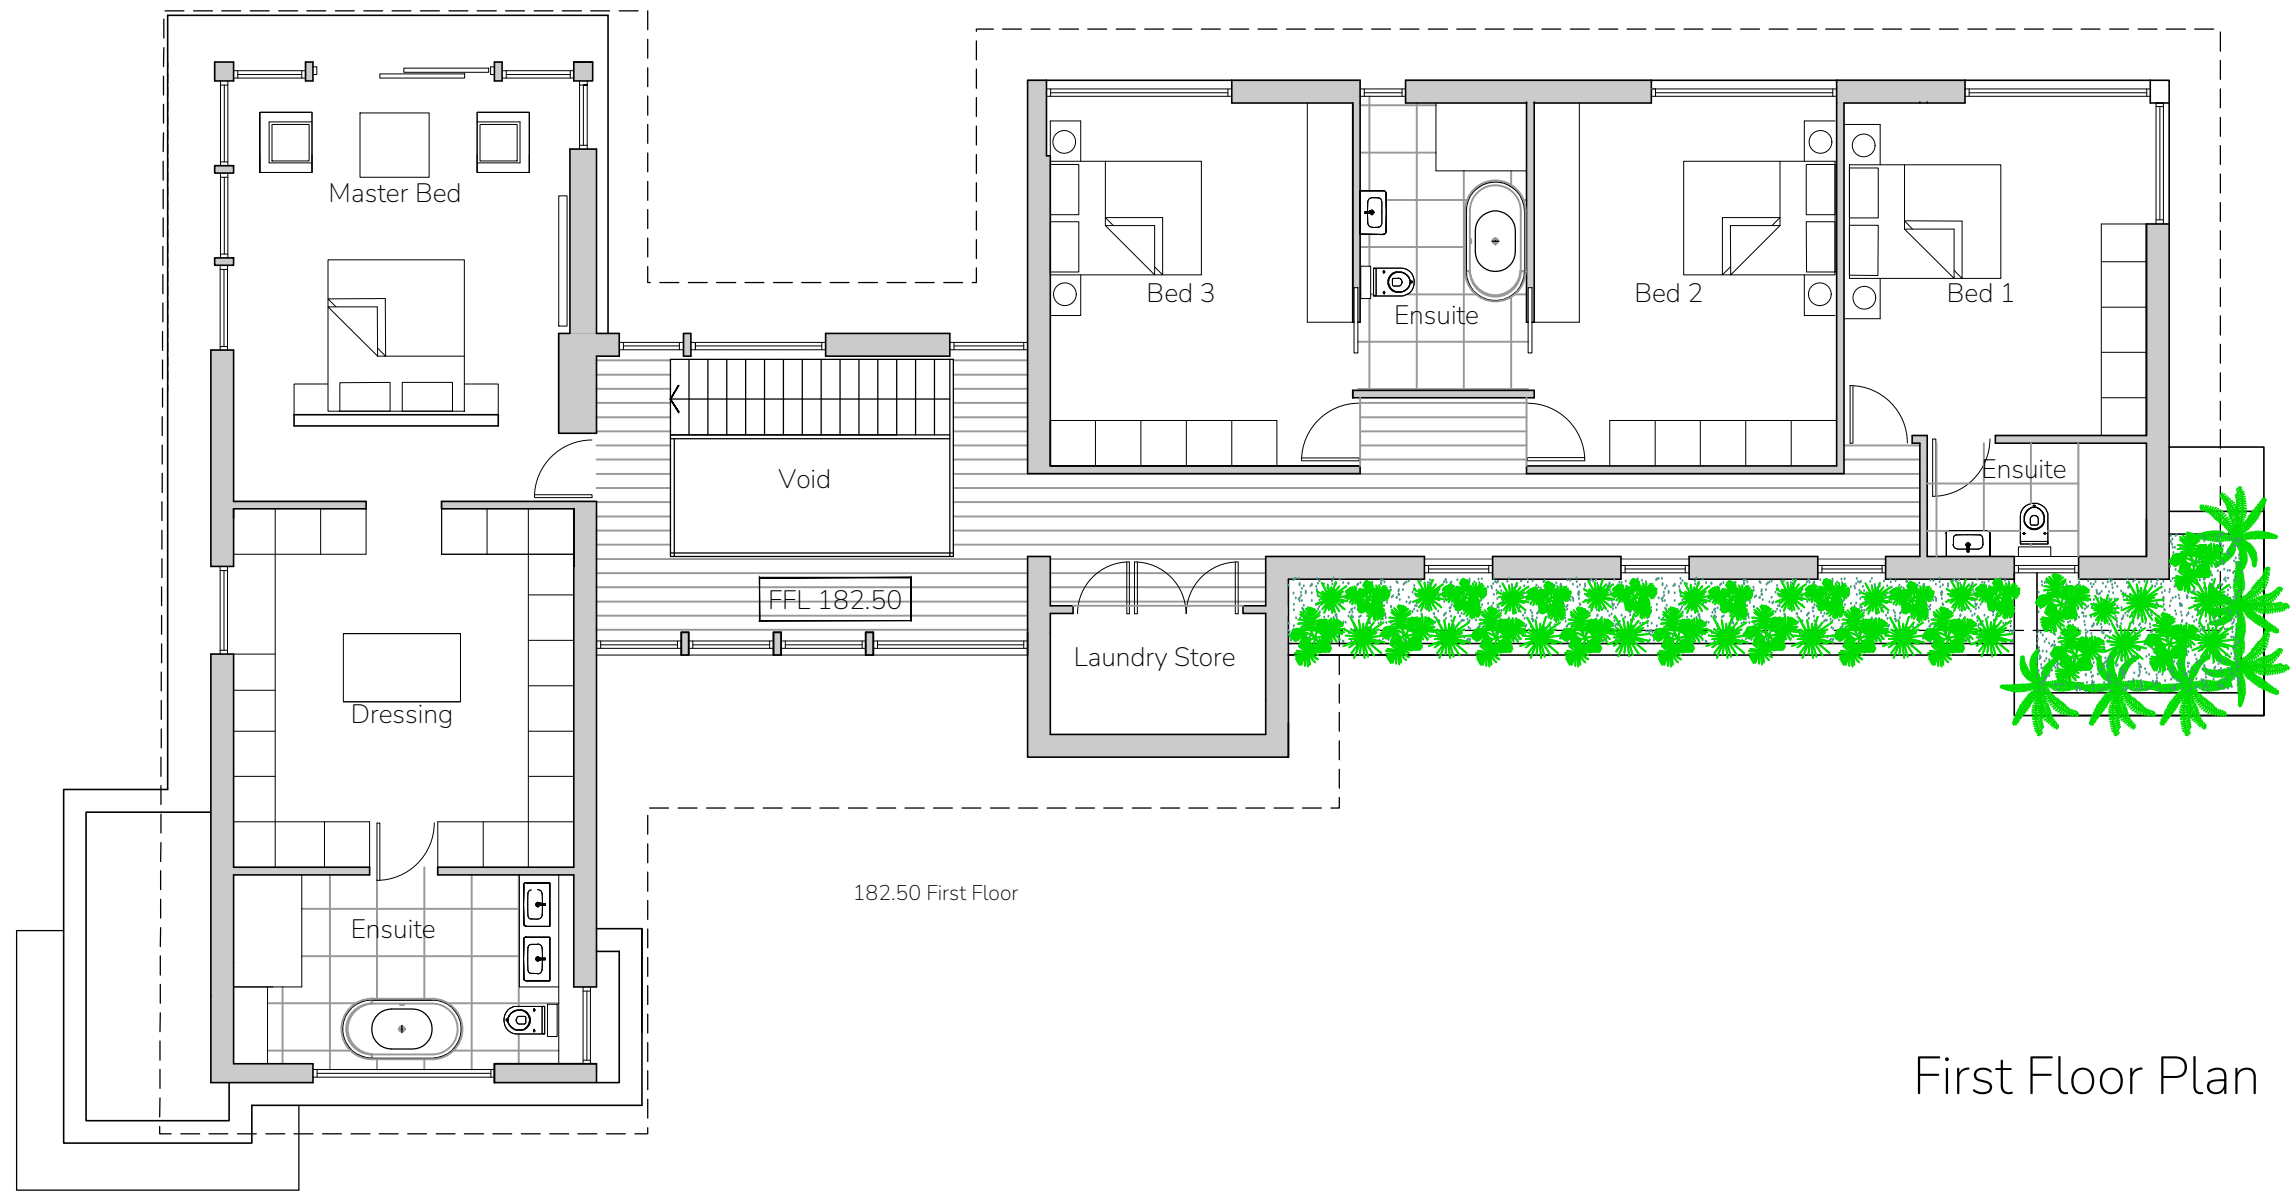


First Floor Plan

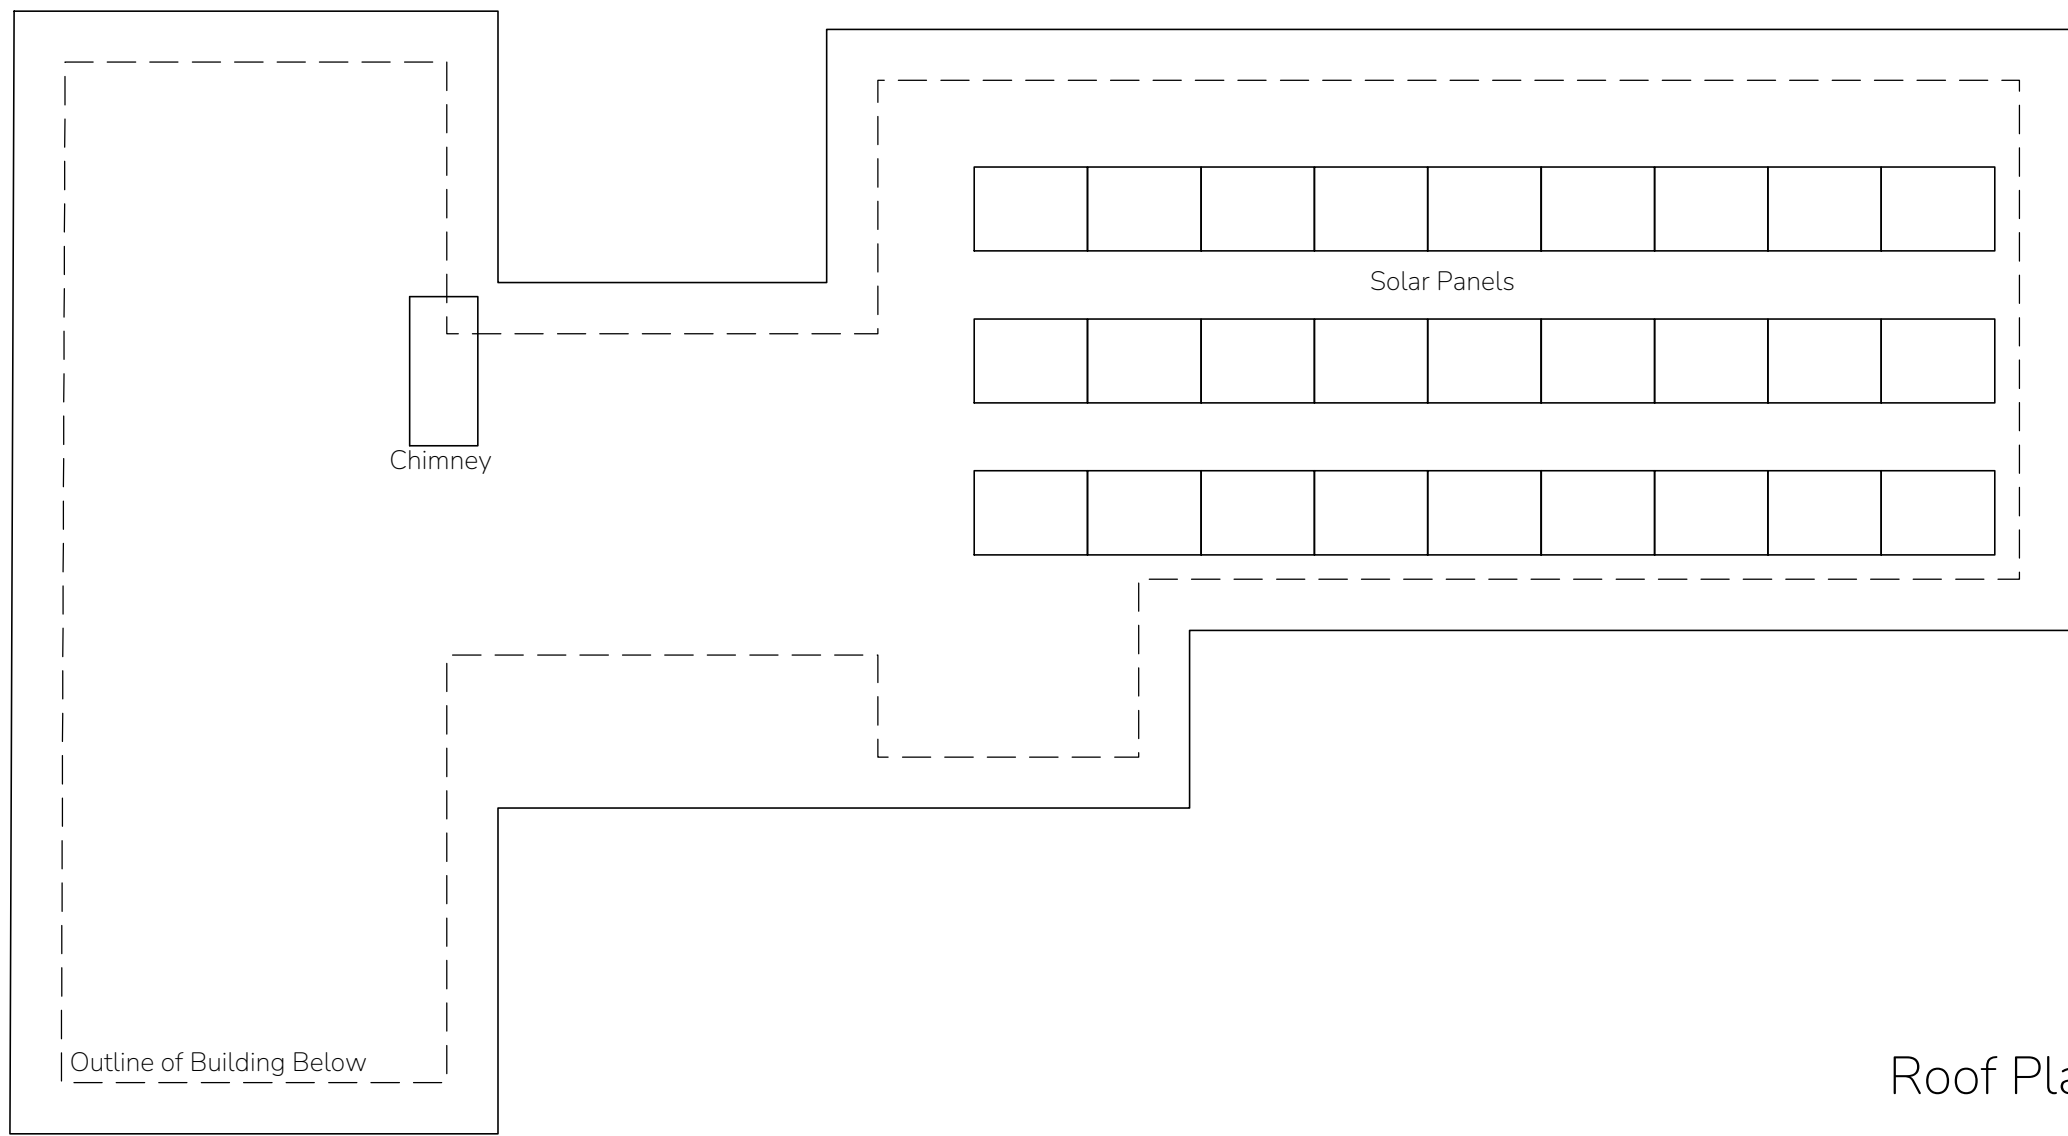


Roof Plan

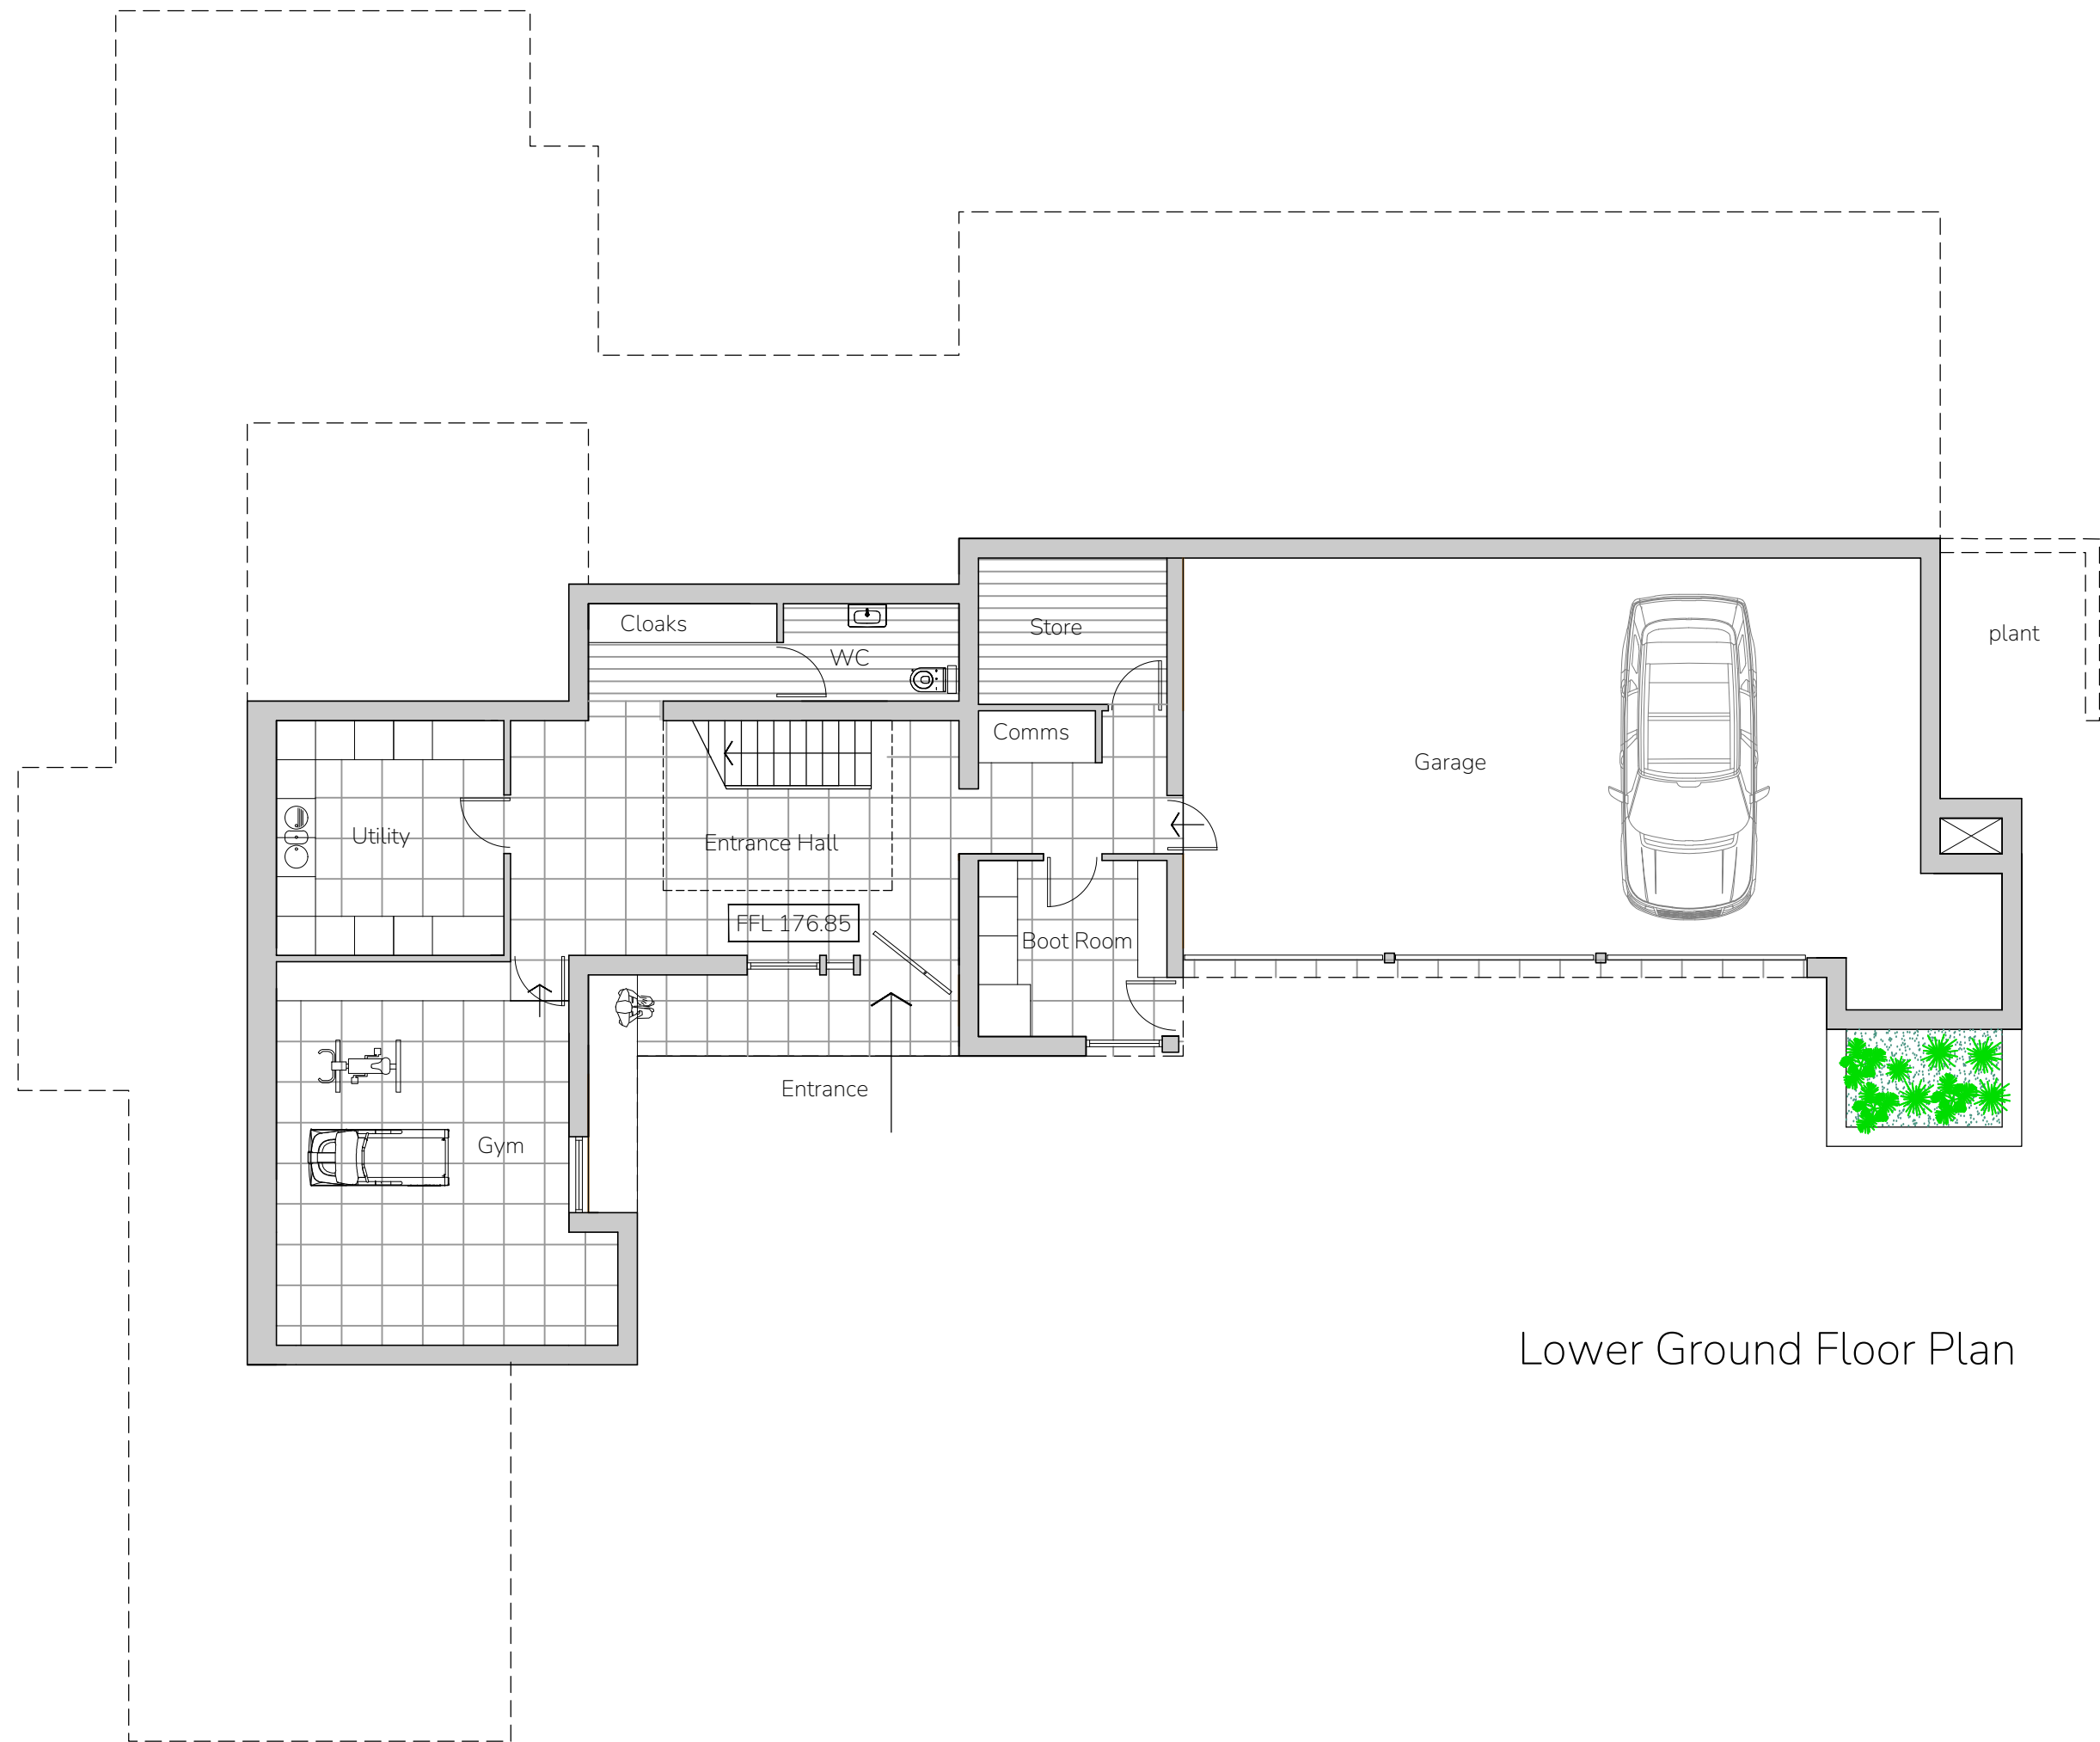

Lower Ground Floor Plan

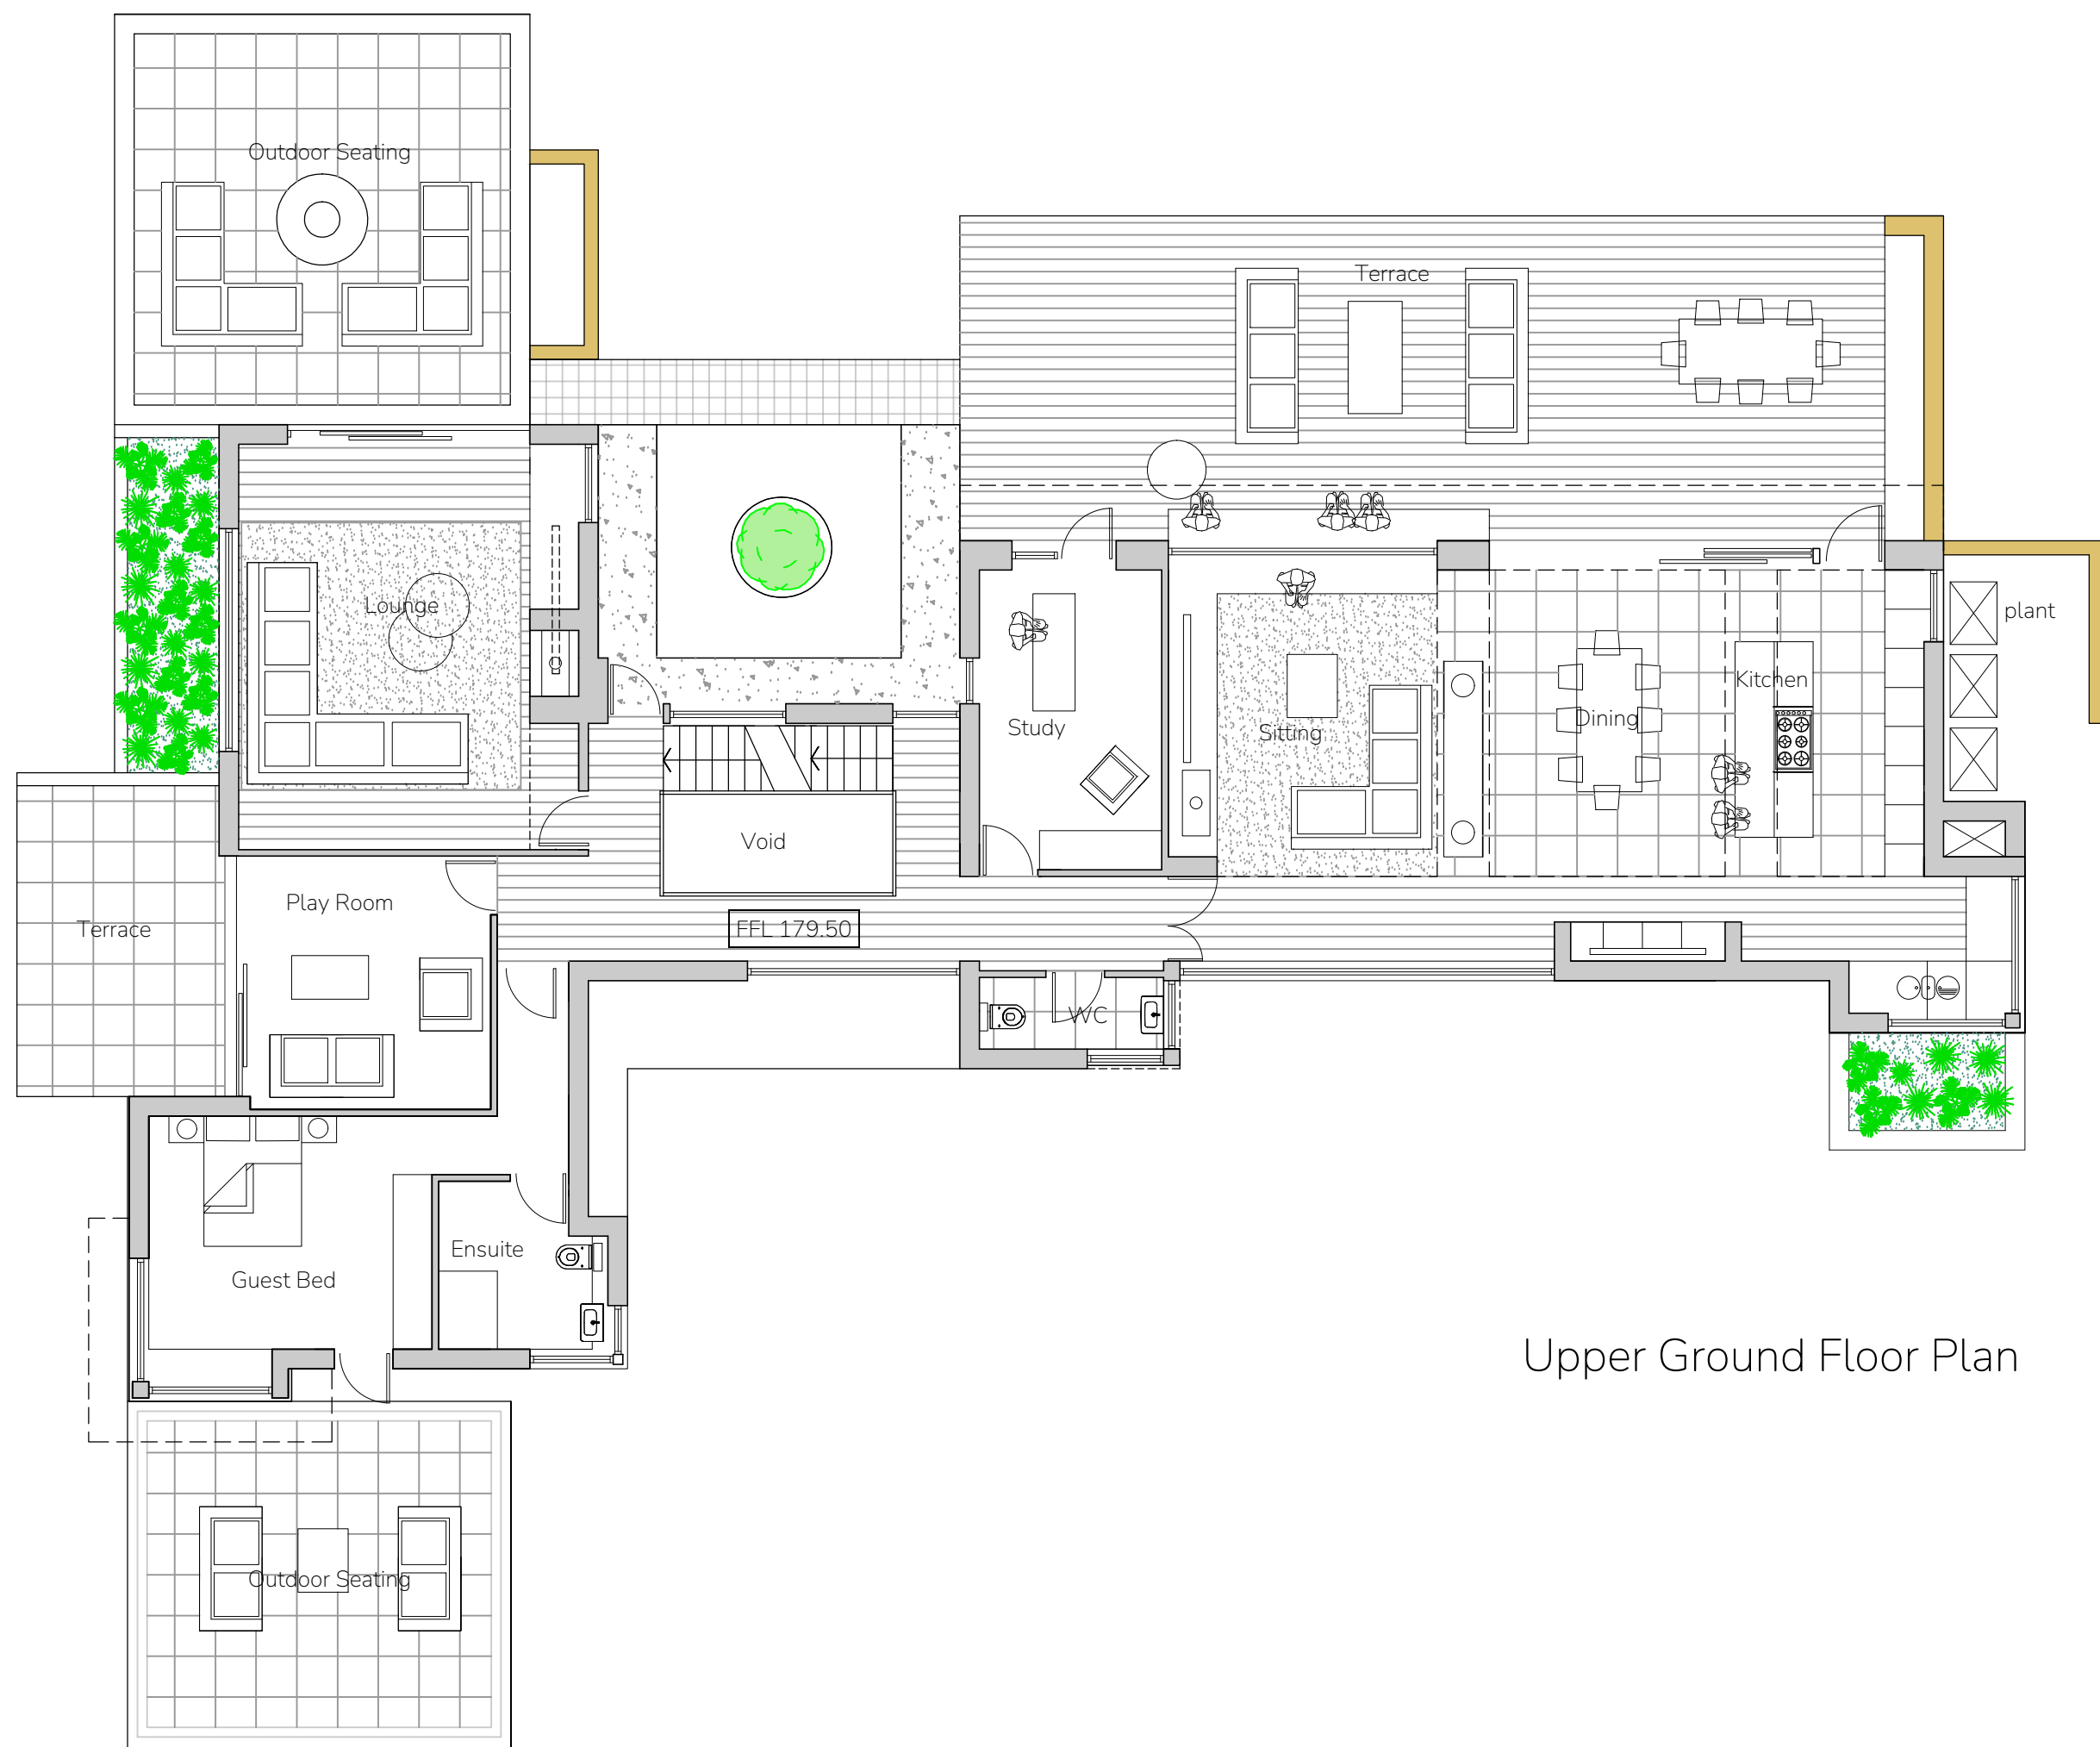

Upper Ground Floor Plan

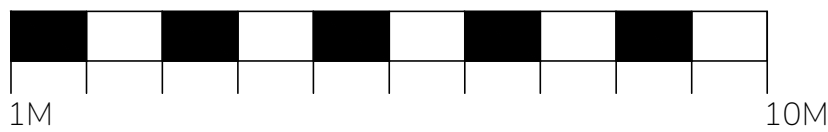

Notes:

1. ALL DIMENSIONS ARE IN MILLIMETRES UNLESS STATED OTHERWISE. NO DIMENSIONS TO BE SCALED FROM DRAWINGS.
2. ALL DIMENSIONS TO BE CHECKED ON SITE PRIOR TO MANUFACTURE. ANY DISCREPANCIES BETWEEN DRAWINGS AND SITE CONDITIONS ARE TO BE REPORTED TO THE CONTRACT MANAGER.
3. THIS DRAWING IS TO BE READ IN CONIUNCTION WITH ALL RELEVANT STRUCTURAL ENGINEERS, CIVIL ENGINEERS AND M&E ENGINEERS DRAWINGS AND SPECIFICATIONS.

REV:	-	DESCRIPTION:	-	BY:	x/x/x
STATUS:	PLANNING				

KIMBLE RODEN
Barrington House
Heyes Lane
Alderley Edge, SK9 7LA
01625 402442
emma@kimbleroden.co.uk

CLIENT:	Ms O McKee
---------	------------

SITE: Hollingworth Heights Littleborough, OL15 0AD			
TITLE: Proposed Plans			
SCALE AT A1: 1:100	DATE: JULY '25	DRAWN: -	CHECKED: -
PROJECT NO: -/-	DRAWING NO: P/04	REVISION: -	