




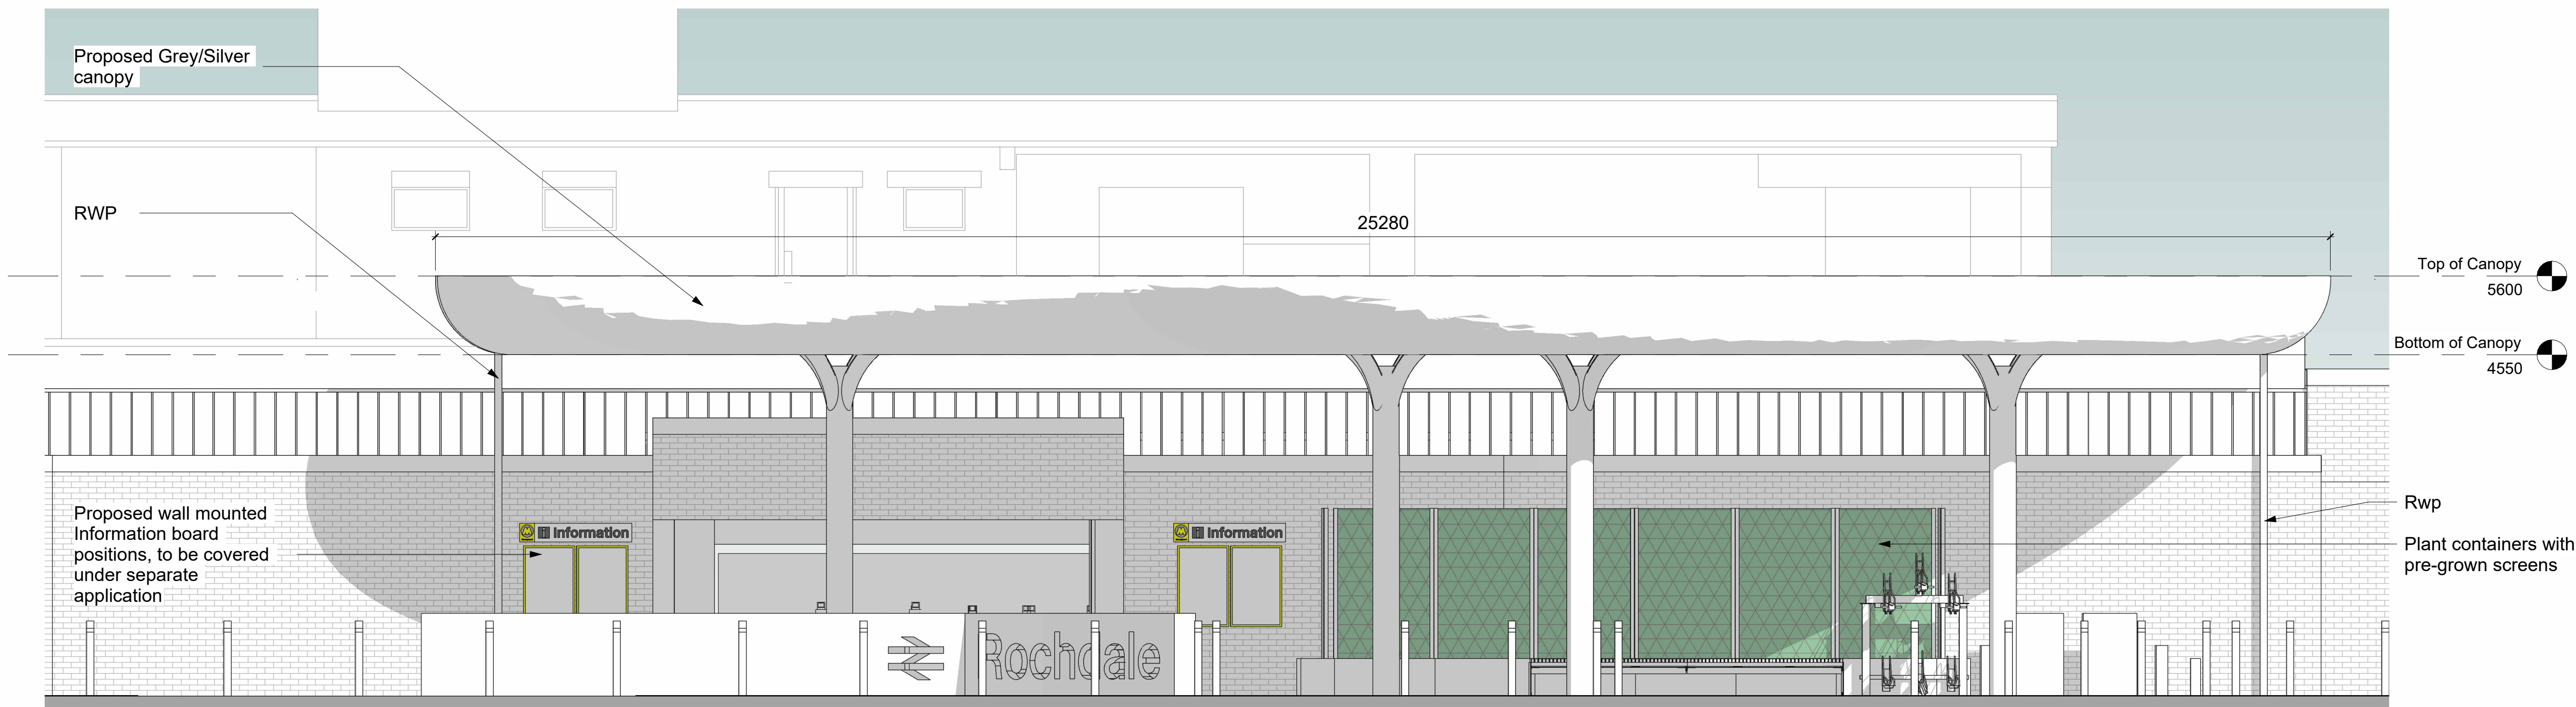


1 Elevation - Station Road Entrance Canopy
1 : 50

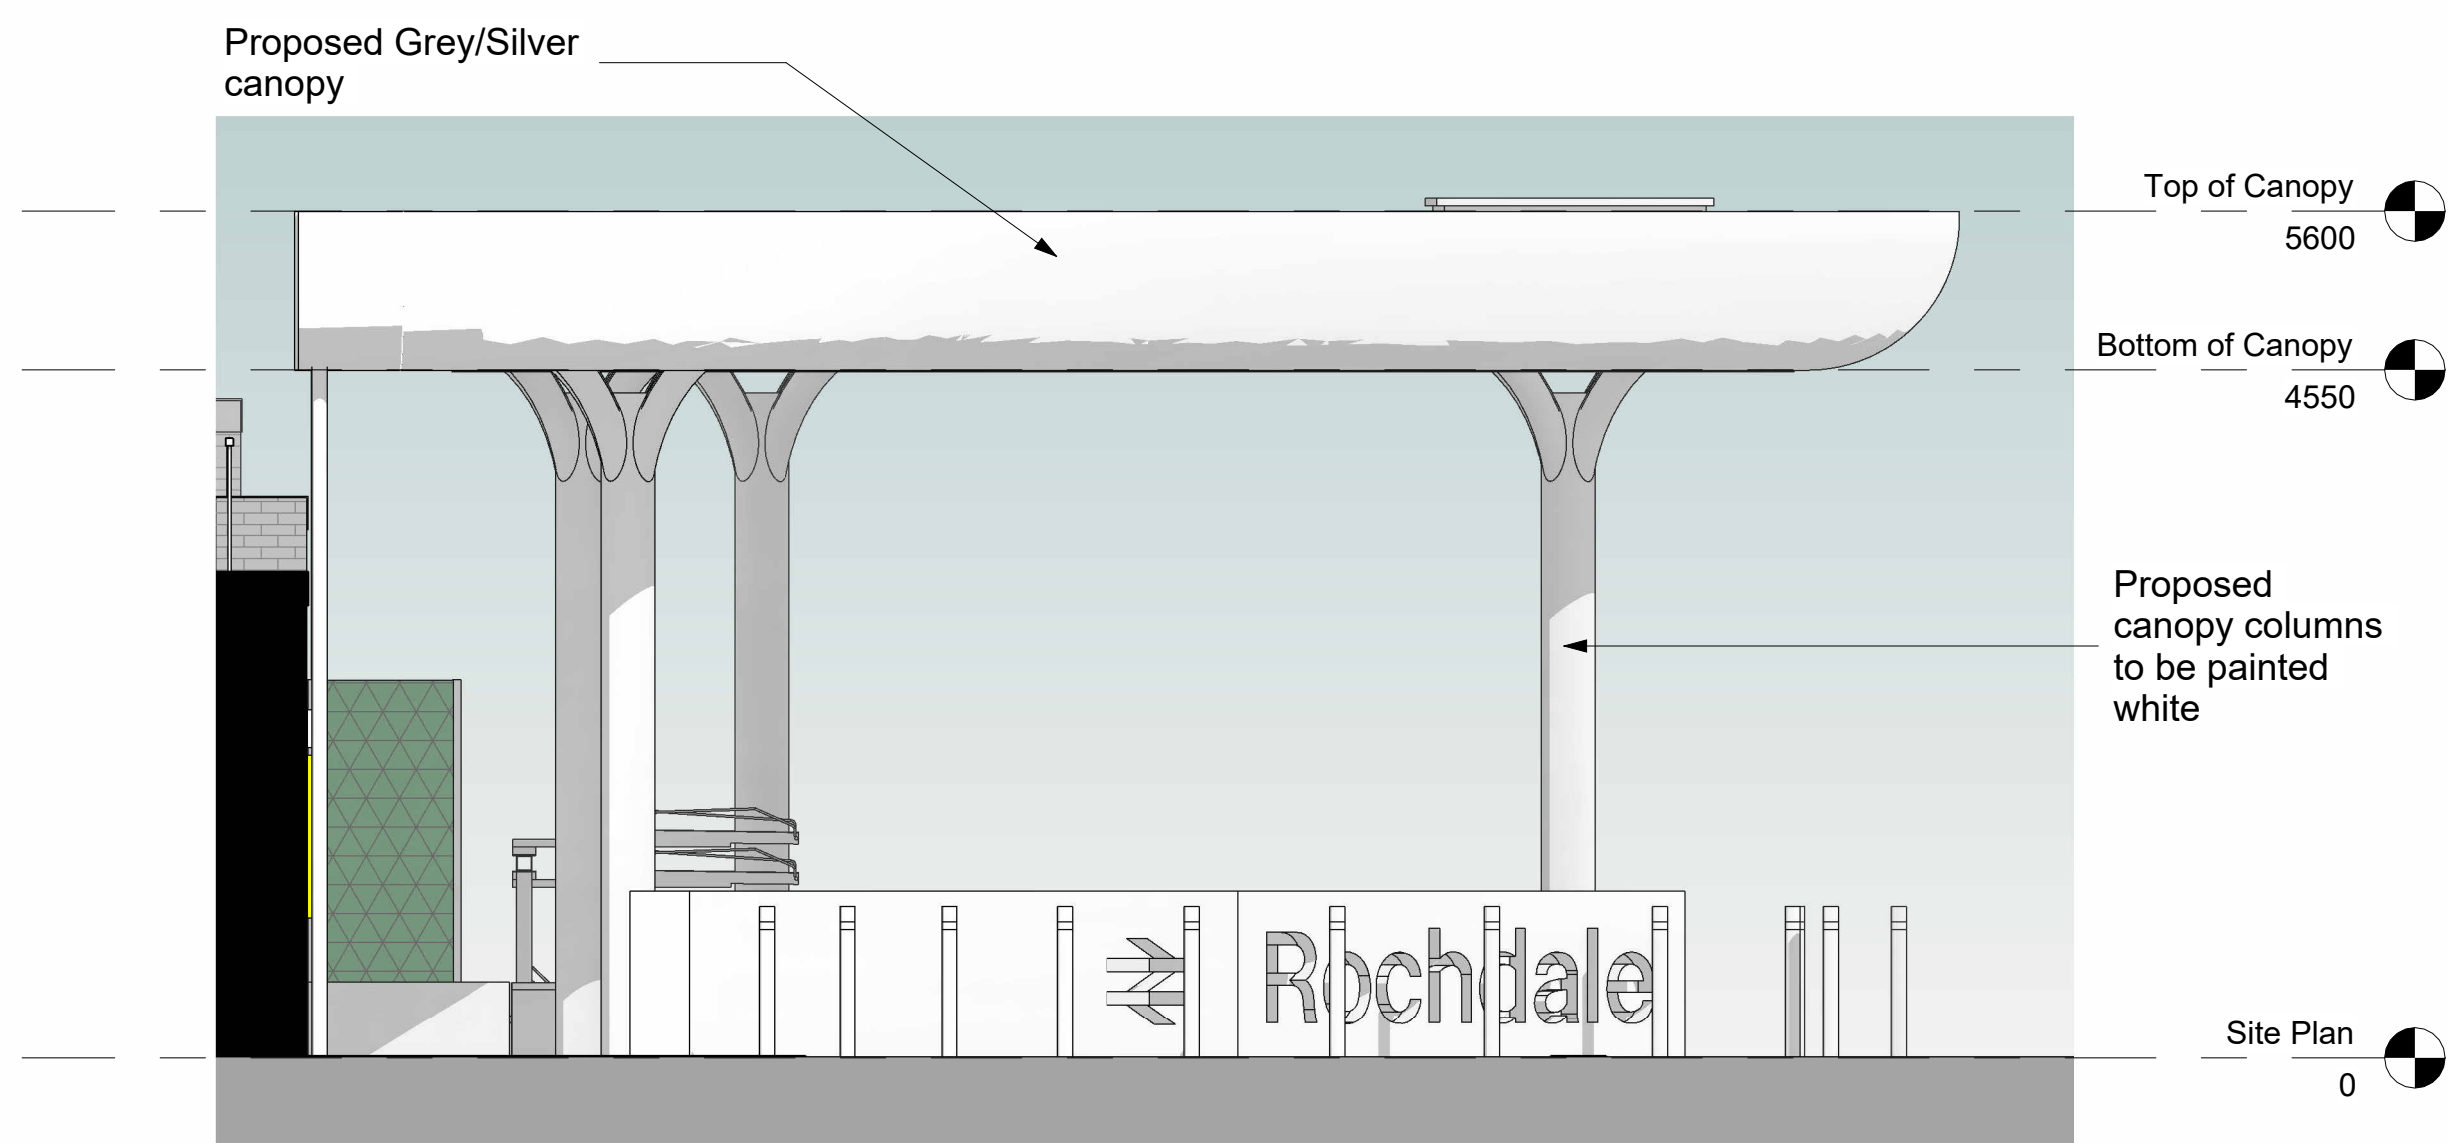


2 Forecourt - North East Elevation
1 : 50

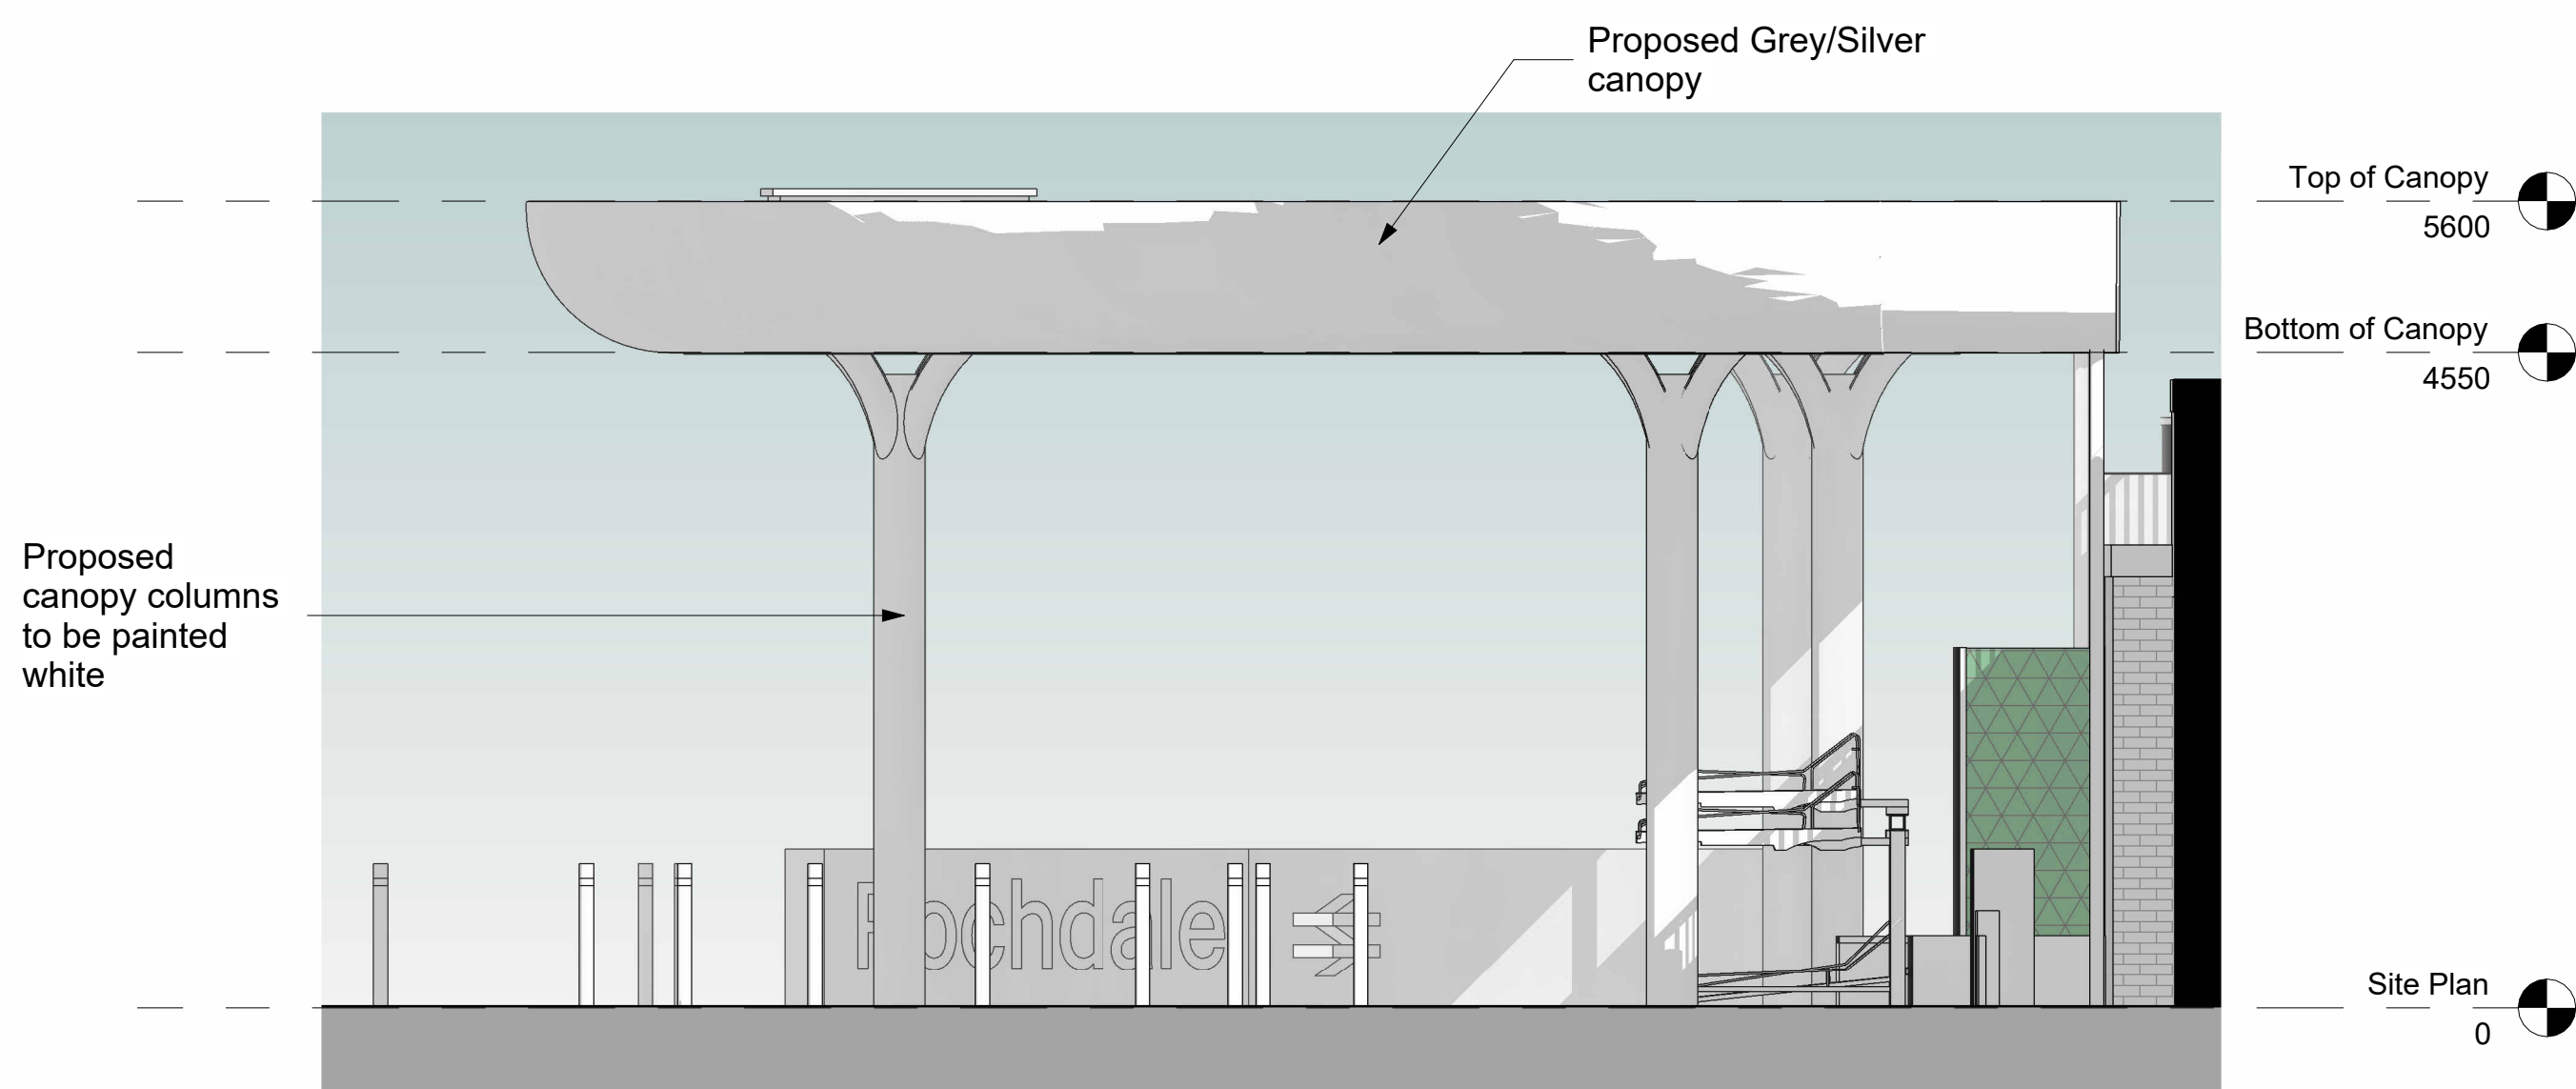

3 Forecourt - South West Elevation
1 : 50

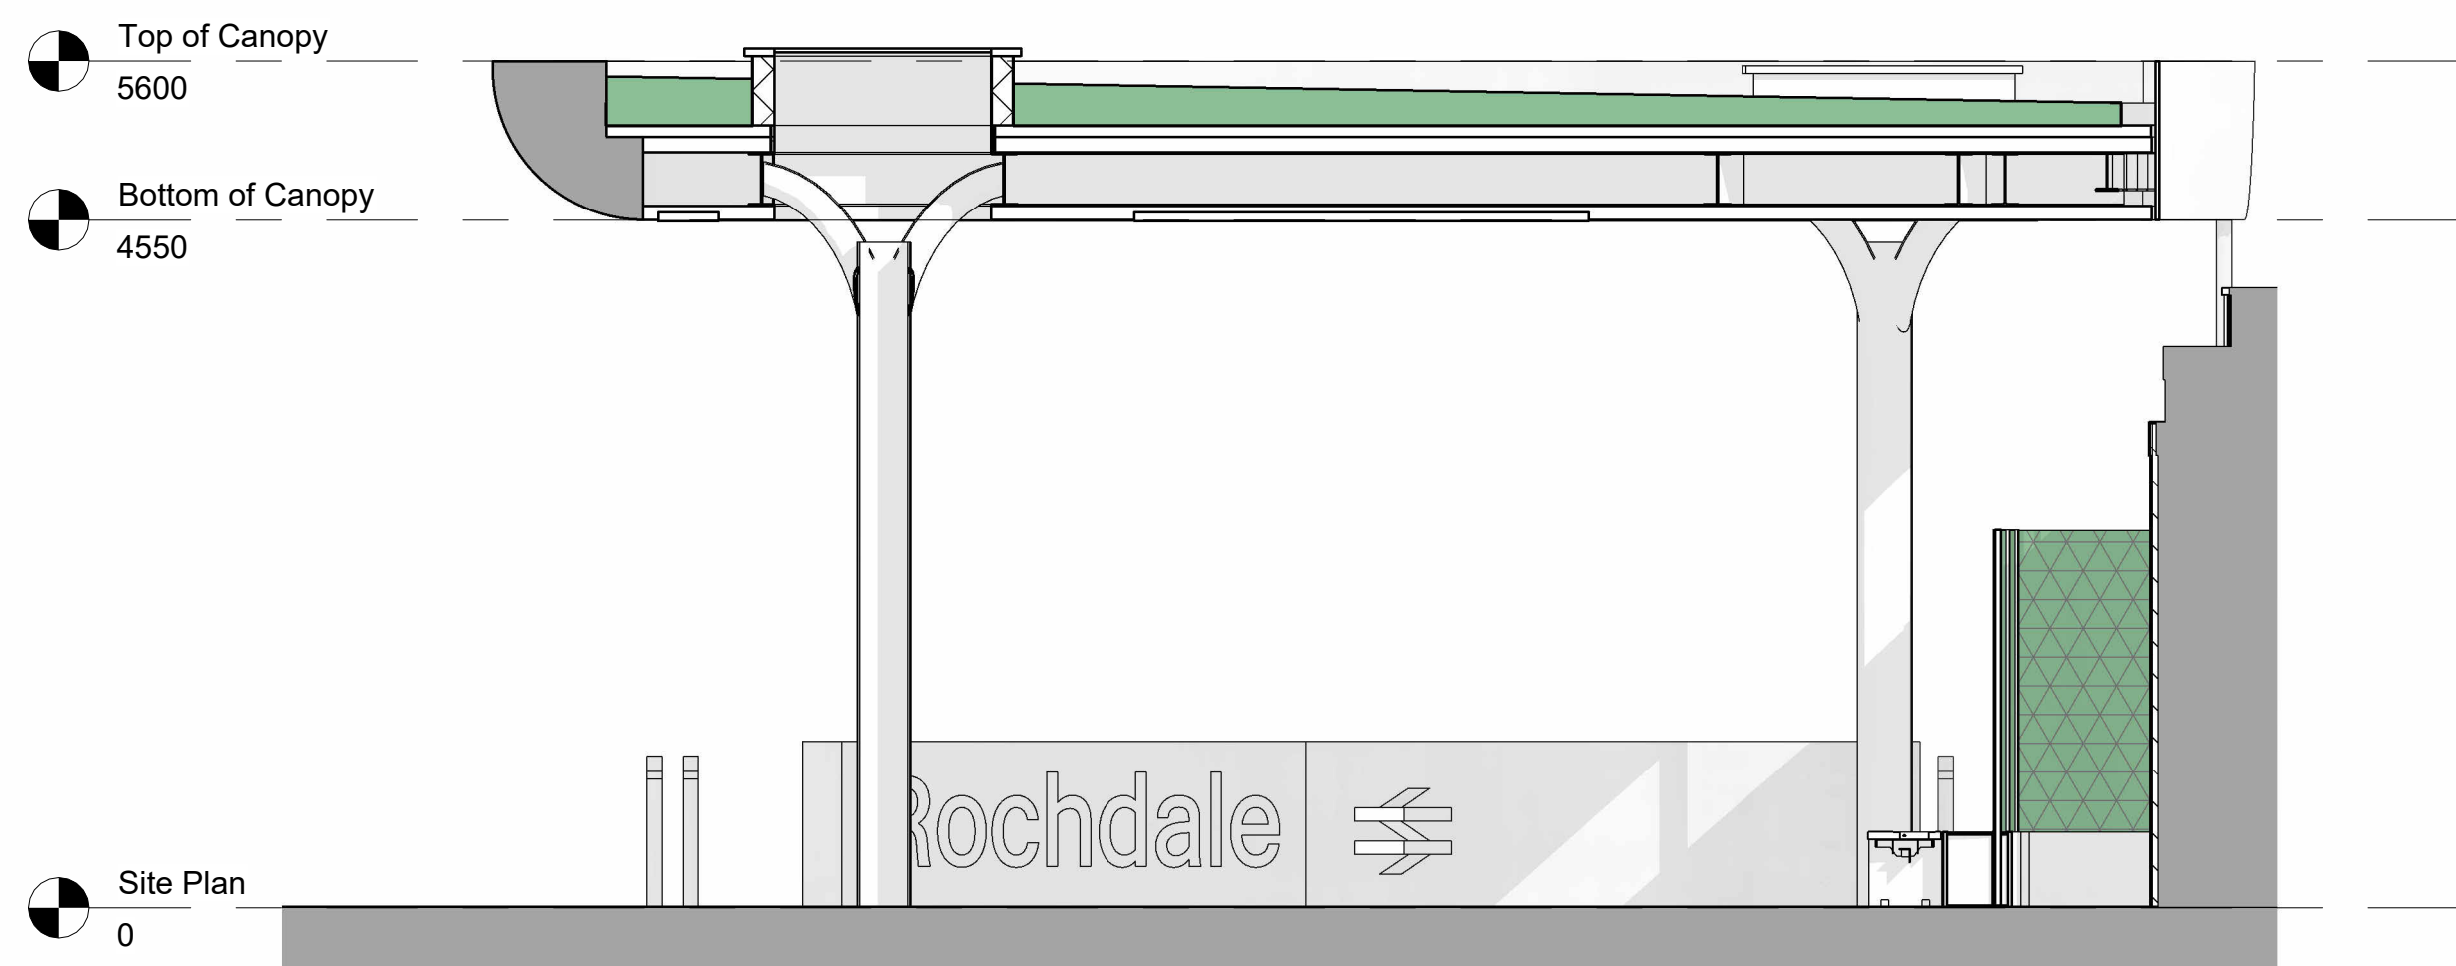

4 Typical Section Through Canopy
1 : 50

 

©
DO NOT SCALE. Use figured dimensions only. Contractor is to check all dimensions before commencement of works. This drawing is copyright. This data to be used as a reference only - not as live data. This drawing must only be used for the purpose for which it is supplied.

Keyplan

NOTES:

No.	Date	Description of Revision	Drawn	Chkd.	Appr.
P05	28/08/2025	LPA comments incorporated	RB	GF	GS
P04	06/08/2025	Planning package for Client review	RB	GF	GS
P03	01/08/2025	Issued to Cost Consultant	RB	GF	GS
P02	15/04/2024	Status corrected, Issued to Cost Consultant	LK	GF	GS
P01	25/03/2024	Planning package for Client review	GB	LK	GS

Client
Invest In Rochdale



SEED
Architects

Experience | Design Ethos | Passion
Parsonage Chambers, 3 Parsonage, Manchester M3 2HW - 0161 832 5750

Status
For Review and comment

Project
Rochdale station underpass improvements

Location
Rochdale Station, Station Road, Rochdale, OL11 1HY

ELR
MVN2

Mileage
10m 36ch

Drawing Title
Forecourt Works - Proposed Elevations - Canopy

Author GB	Date 18/03/2024	Drawn by GB	Date 18/03/2024
Checker GF	Date 18/03/2024	Approver GS	Date 18/03/2024

Scale 1 : 50	Paper size A1
-----------------	------------------

Drawing Number 3343-SEA-DRG-AR-A202	Project no. 3343
	Rev. P05