
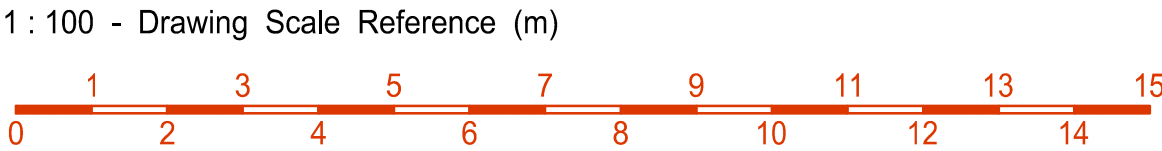


Proposed Front Elevation with dispenser

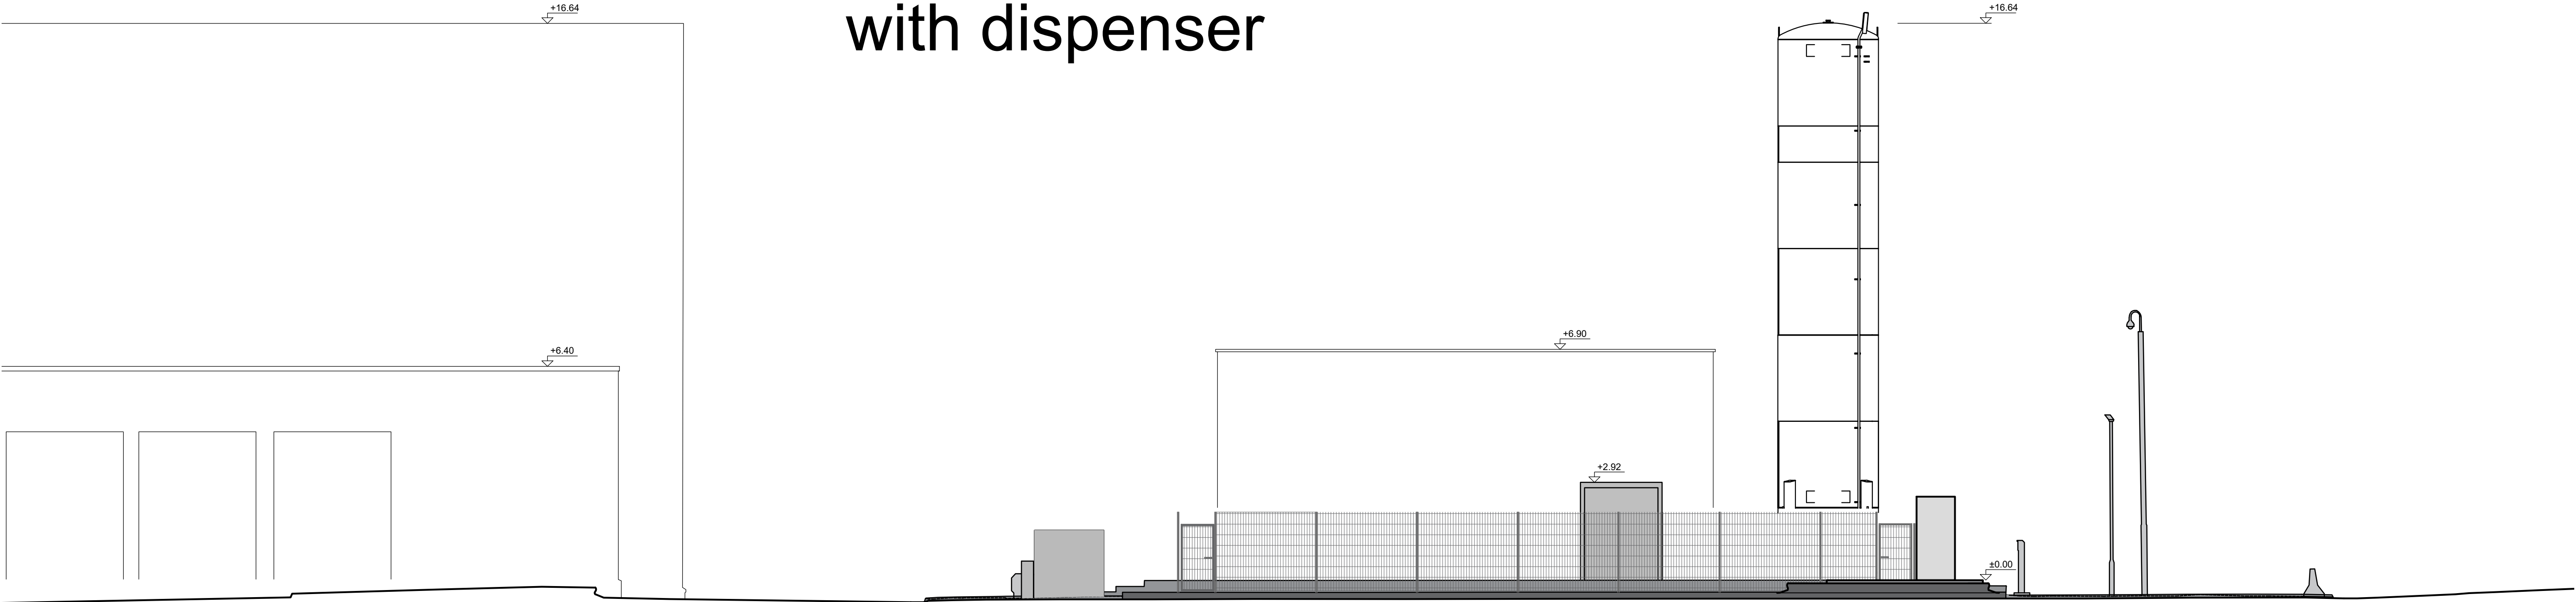

OE PLANUNG + BERATUNG GMBH KÄMPENSTR. 2 - 58762 ALTENA Tel : 0 23 52 / 33 86 0 Fax : 0 23 52 / 33 86 20		 PLANUNG + GMBH BERATUNG	
PROJECT Rochdale, OL16 4NZ Kingsway Business Park		PROJECT-NO. 25-015	
CLIENT ViGo Bioenergy Ltd. ,Nova South, 4th Floor, 160 Victoria Street, London, SW1E 5LB, UK		PLAN - NO. 2.03b	
TITLE Proposed front Elevation with dispenser		SCALE 1:100	
		CREATED 06.08.2025	
		MODIFIED	
CLIENT		CHIEF - ENGINEER Melchior Ossenberg-Engels	DRAWN BY Huhn