


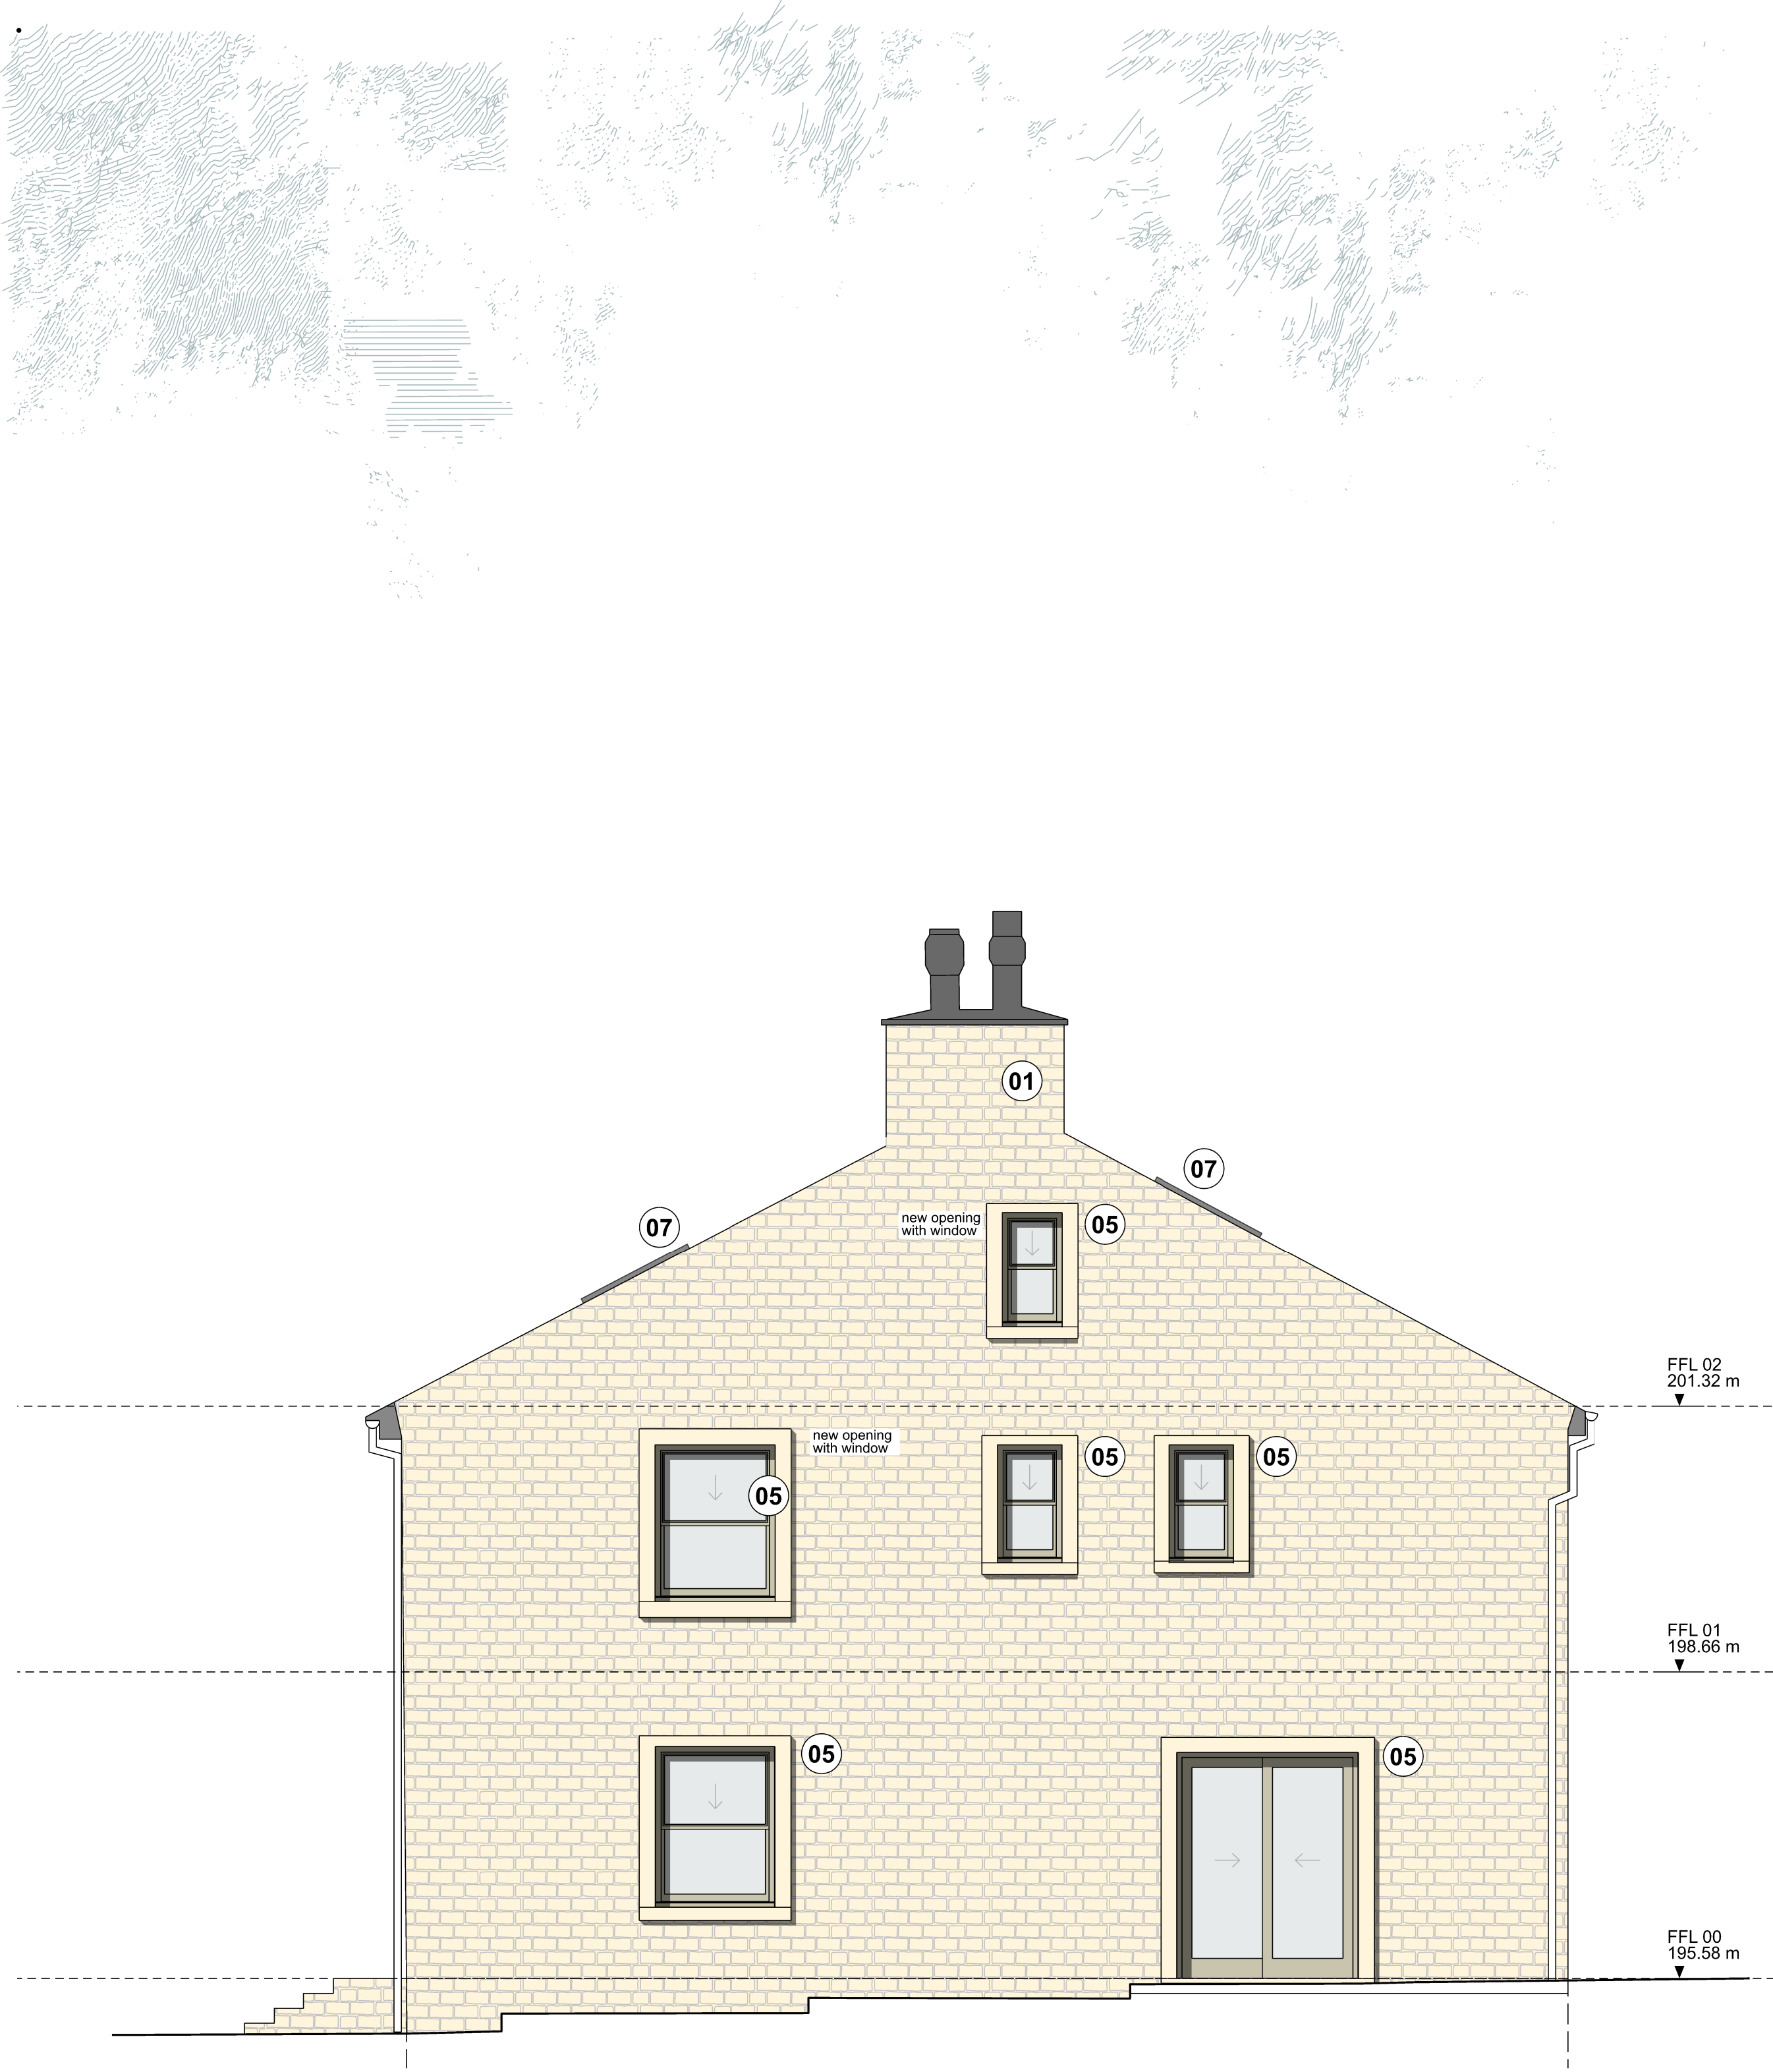

**PROPOSED EAST ELEVATION - SIDE**  
**PLANNING CONDITION 5**  
scale 1:50 @ A1 (1:100 @ A3)




**PROPOSED WEST ELEVATION - SIDE**  
**PLANNING CONDITION 5**  
scale 1:50 @ A1 (1:100 @ A3)

Notes:  
Do not scale from this drawing.  
All dimensions are in millimetres unless otherwise noted.  
All dimensions to be checked on site before proceeding with work.  
All omissions and discrepancies to be reported in writing to Project 3 Architects Ltd.  
Areas indicated on this drawing are approximate and indicative only.  
© Project 3 Architects Limited Registered in England & Wales Number 08021795.


#### MATERIAL KEY

- 01 buff stonework, existing
- 02 buff stonework, new to match existing, mortar line and sand mix
- 03 existing slate to be reviewed and kept or replaced by matching
- 04 pressed metal proprietary verge/eaves, colour to match slate
- 05 timber windows / doors to replace existing windows, see spreadsheet for finishes and detail
- 06 aluminium windows / doors, RAL 7016
- 07 aluminium rooflights as approved PC 4
- 08 solid timber security front door
- 09 metal screen, RAL 7016
- 10 frameless glazed link
- 11 existing buff stone surround
- 12 new buff stone surround to match new opening size
- 13 secret gutter
- 14 aluminium gable end window / rear door, off-white (metal for H&S)
- 15 chimney cap, RAL 7016
- 16 natural slate, new, Cupa 12, grey to match existing farmhouse, clay capped ridge tile

P02 23/09/25 F\_Sash windows AS  
P01 02/06/25 PC 5 AS  
Rev: Date: Description: By:

 

#### KEY PLAN

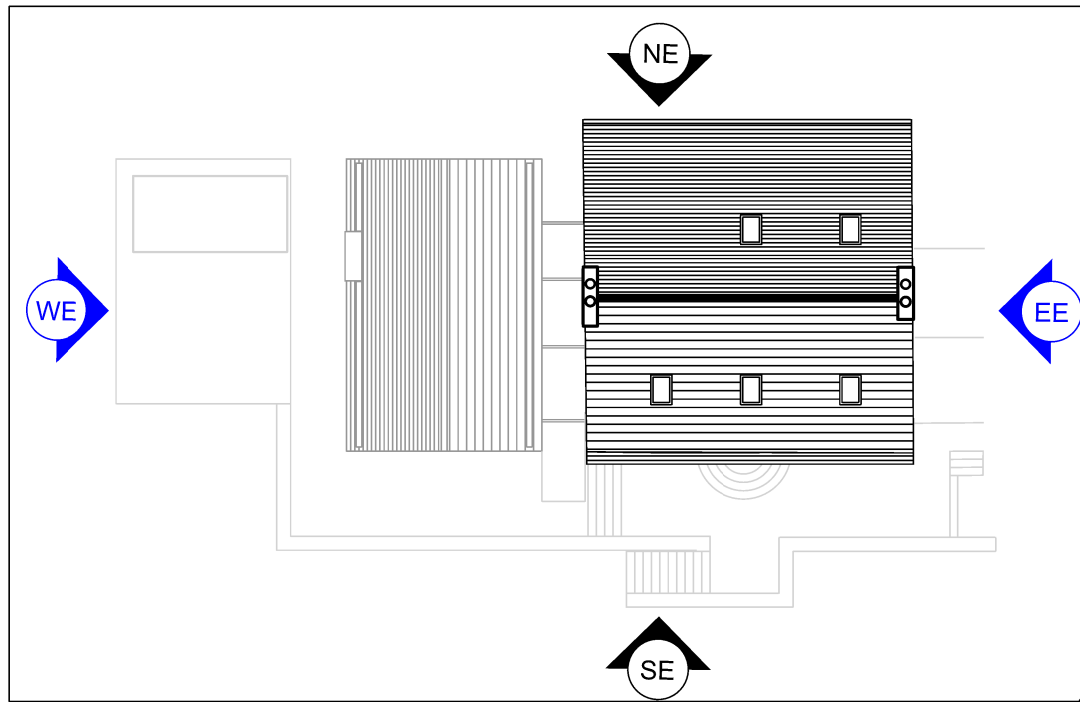

**PROJECT3**  
architects

4 back grafton street  
altrincham  
cheshire  
WA14 1DY  
0161 233 0575  
mail@project3architects.com  
www.project3architects.com

Project:  
The Farmhouse, Littleborough  
Title:  
Proposed East & West Elevations  
Farmhouse & Extension  
Status: Scale @ ISO A1:  
PLANNING CONDITION 5 1:50  
Drawing Number: Revision:  
0763-P3A-XX-XX-DR-A-05252 P02