


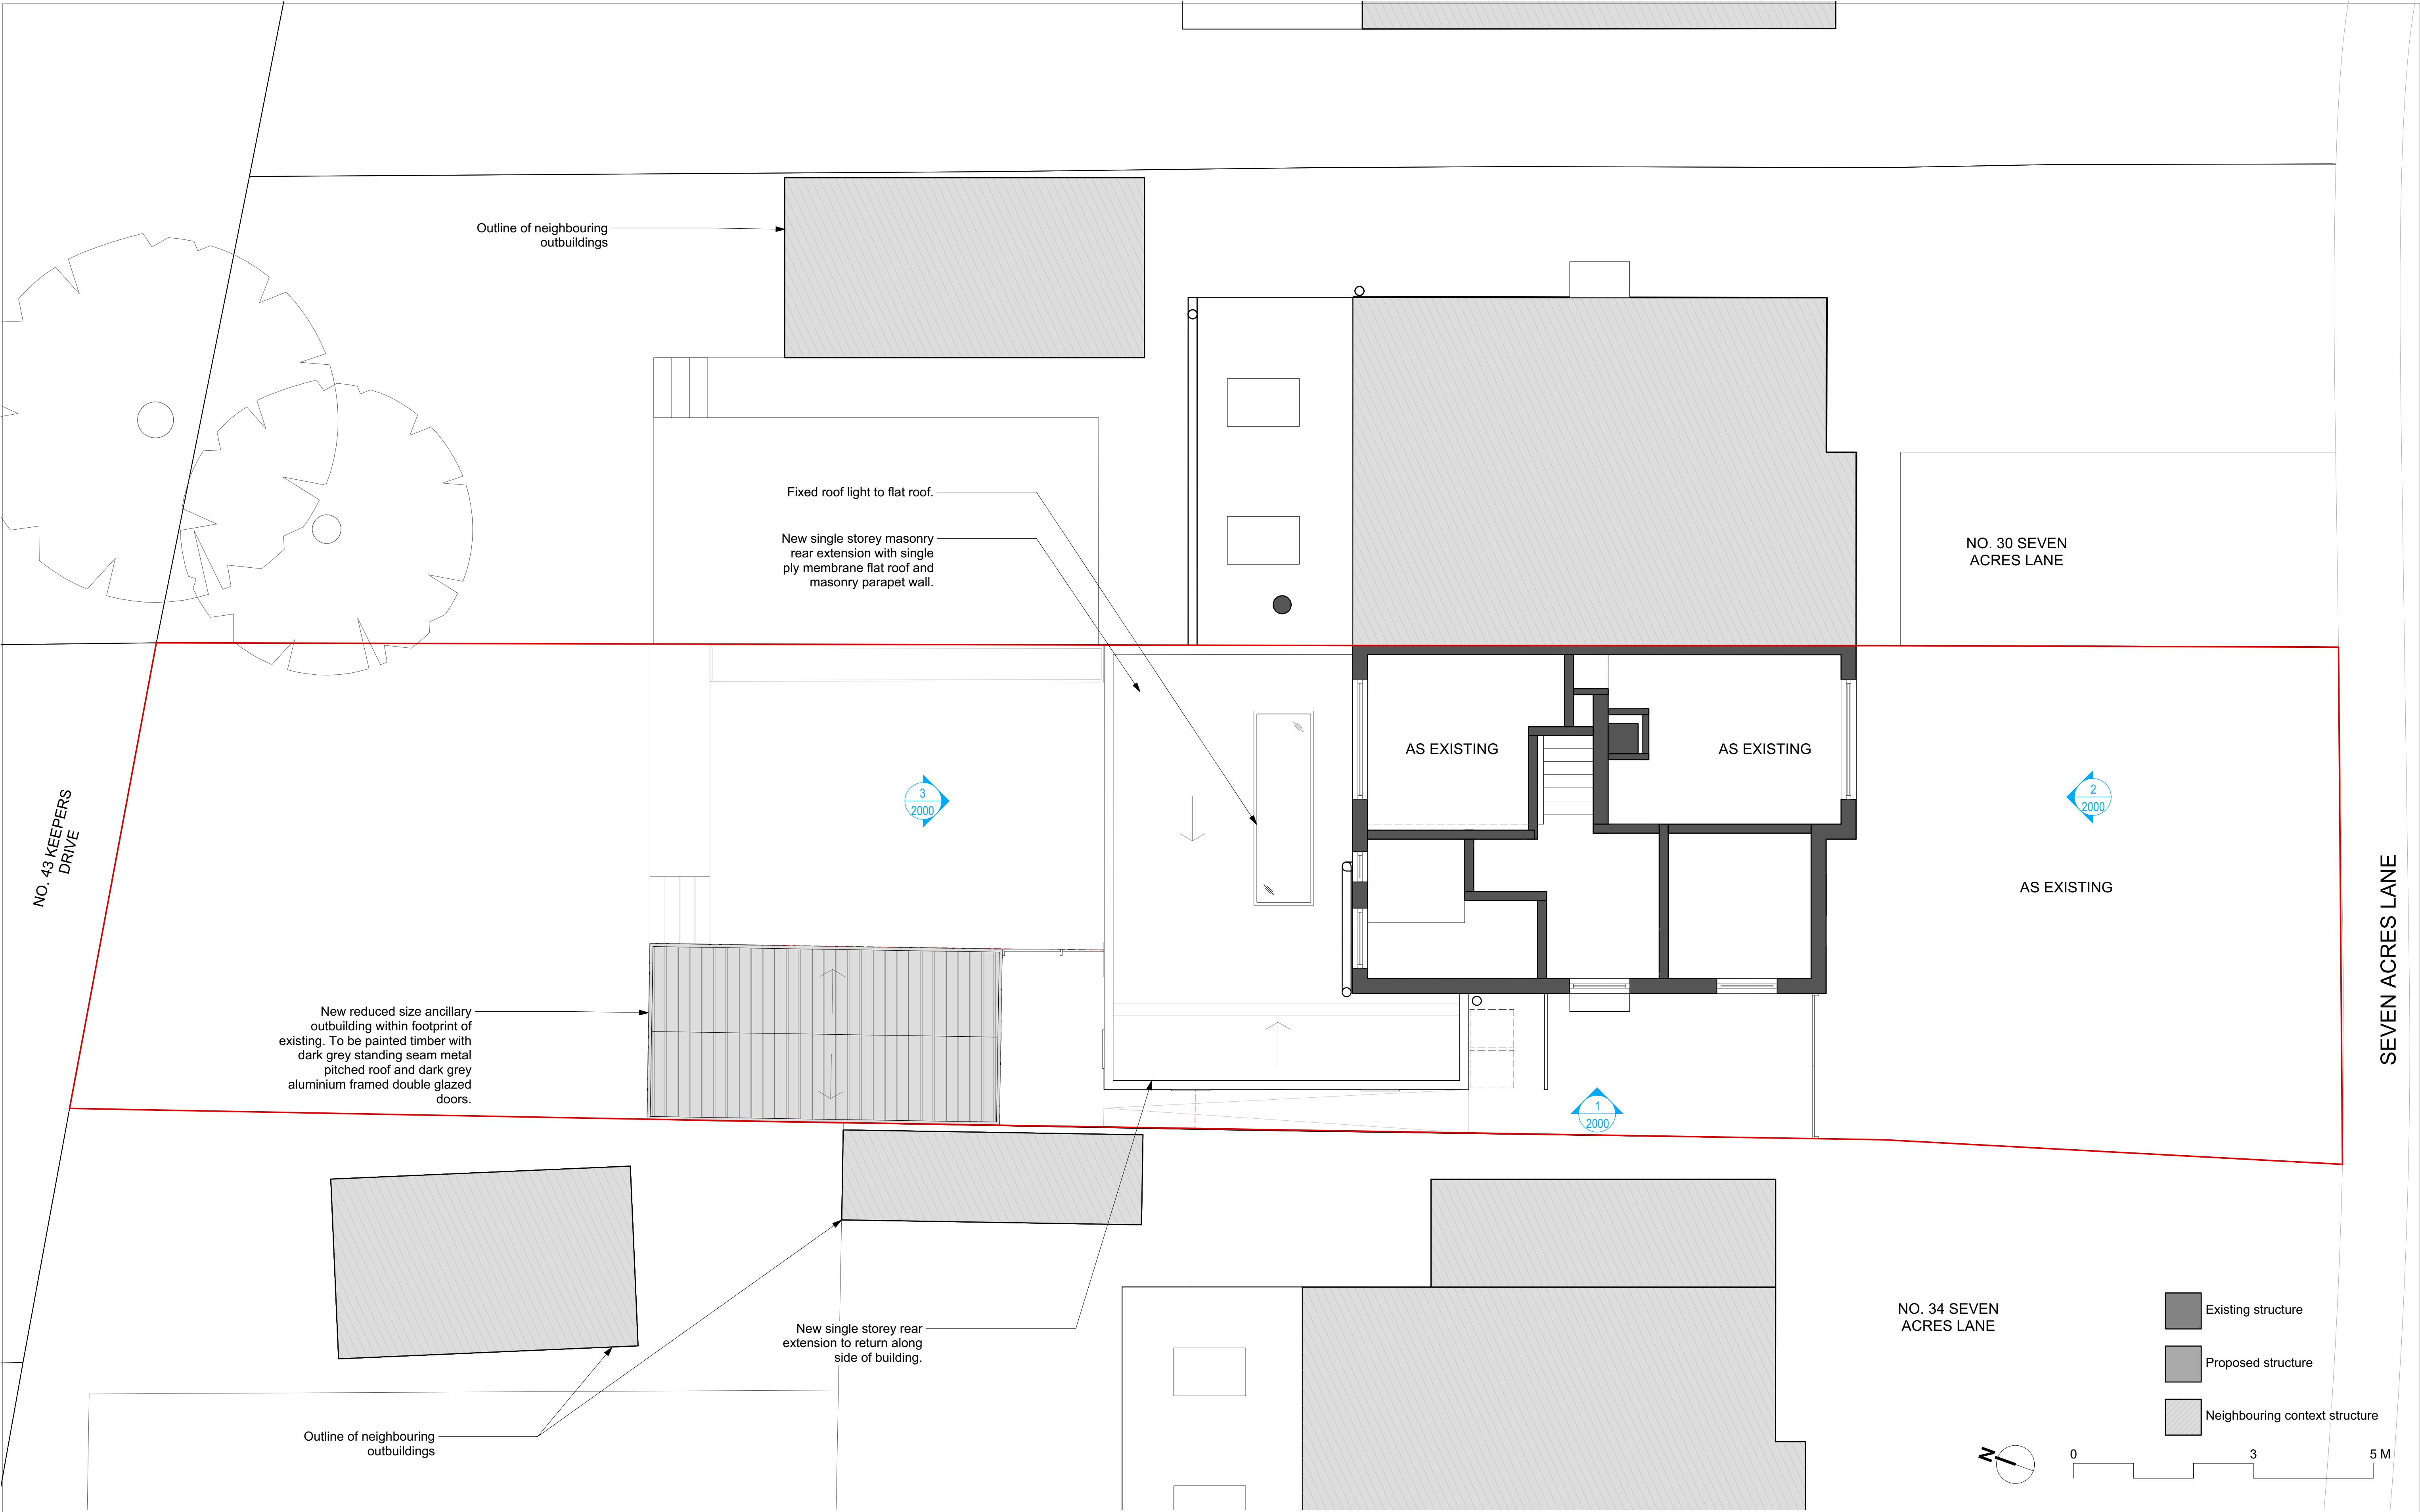

Rev	Date	Description	By	Chkd
P1	24/07/2025	Issued for Planning	RT	RT

THE COPYRIGHT DESIGN AND PATENT'S ACT 1988 THIS DRAWING IS THIS COPYRIGHT PROTECTED AND MUSTNOT BE COPIED OR REPRODUCED IN WHOLE OR PART, BY ANY METHOD WHATSOEVER, WITHOUT THE PRIOR WRITTEN APPROVAL

ALL SETTING OUT MUST BE CHECKED ONSITE
ALL LEVELS MUST BE CHECKED ONSITE
ALL DIMENSIONS MUST BE CHECKED ONSITE
DO NOT SCALE FROM THIS DRAWING
THIS DRAWING MUST NOT BE USED ONSITE UNLESS ISSUED FOR CONSTRUCTION

FOR PLANNING

Project 32 - Seven Acres Lane, Rochdale			
Title Proposed First Floor Plan			
Date 24.07.25	Scale [A3] - 1:100 Scale [A1] - 1:50	Drawing no. 2501-1001	Rev. P1