

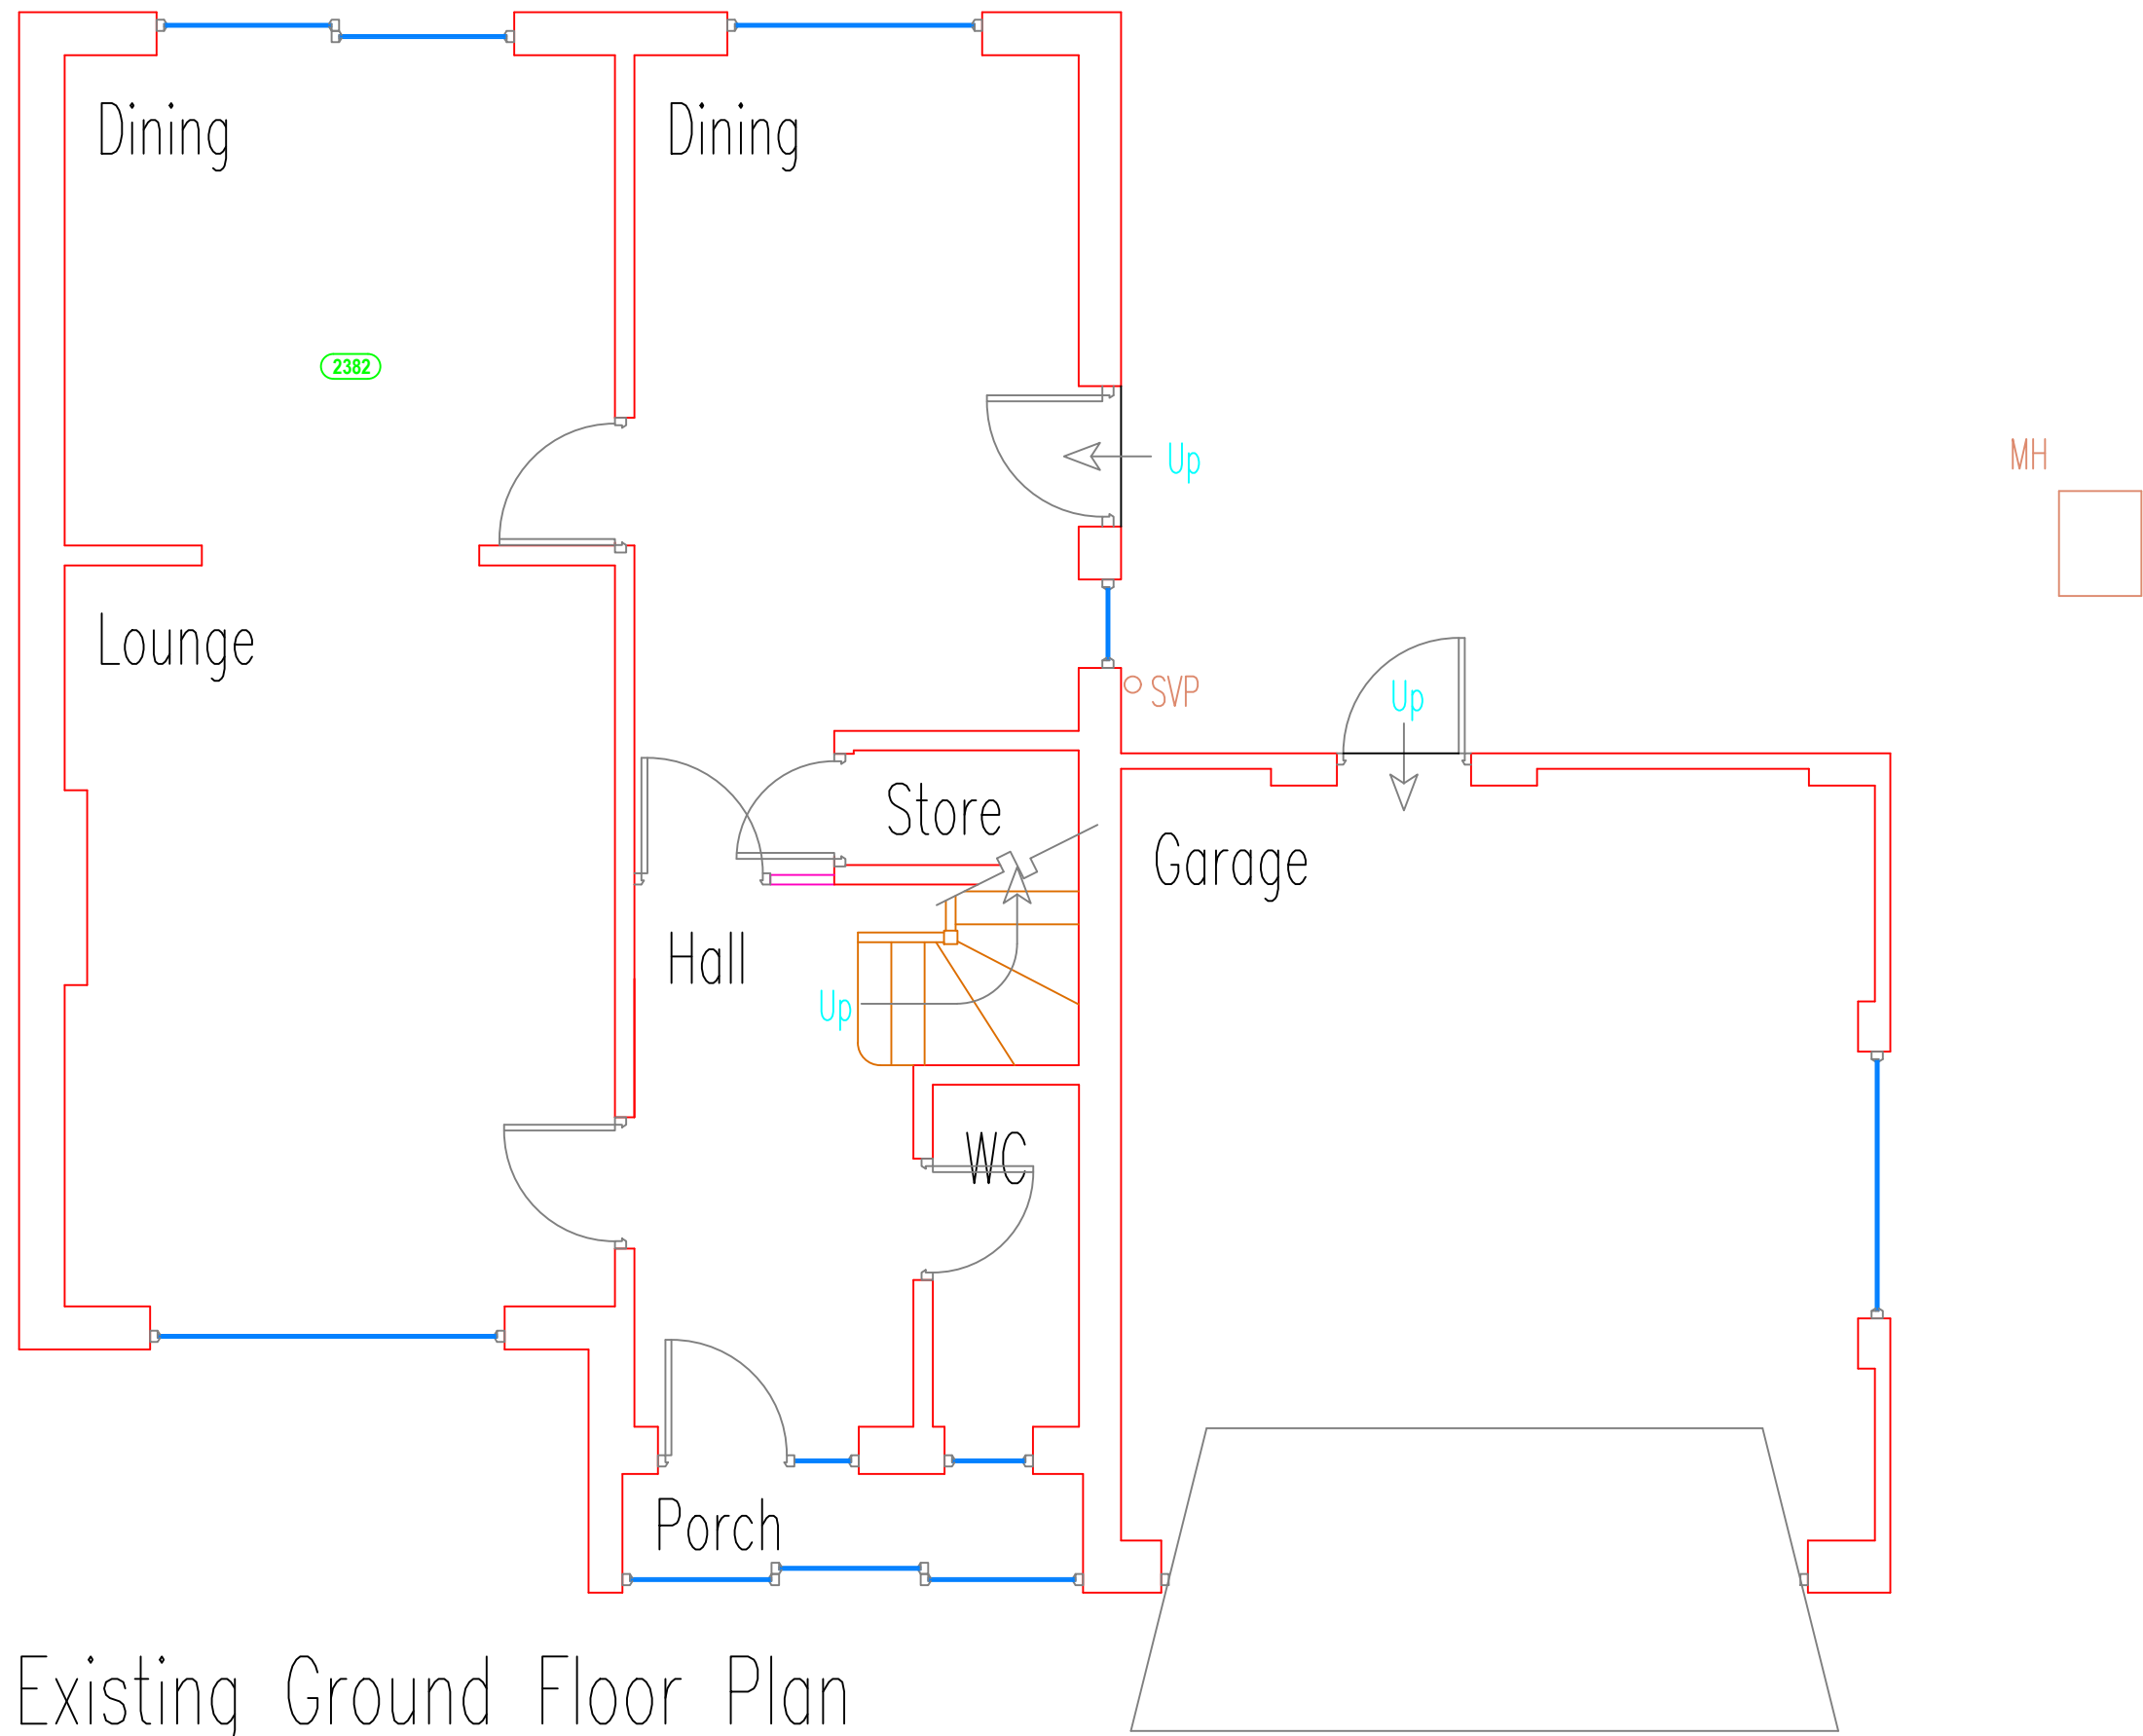


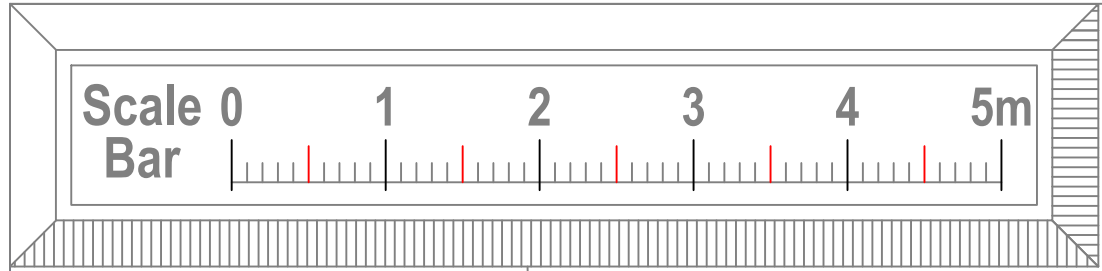

Existing Ground Floor Plan

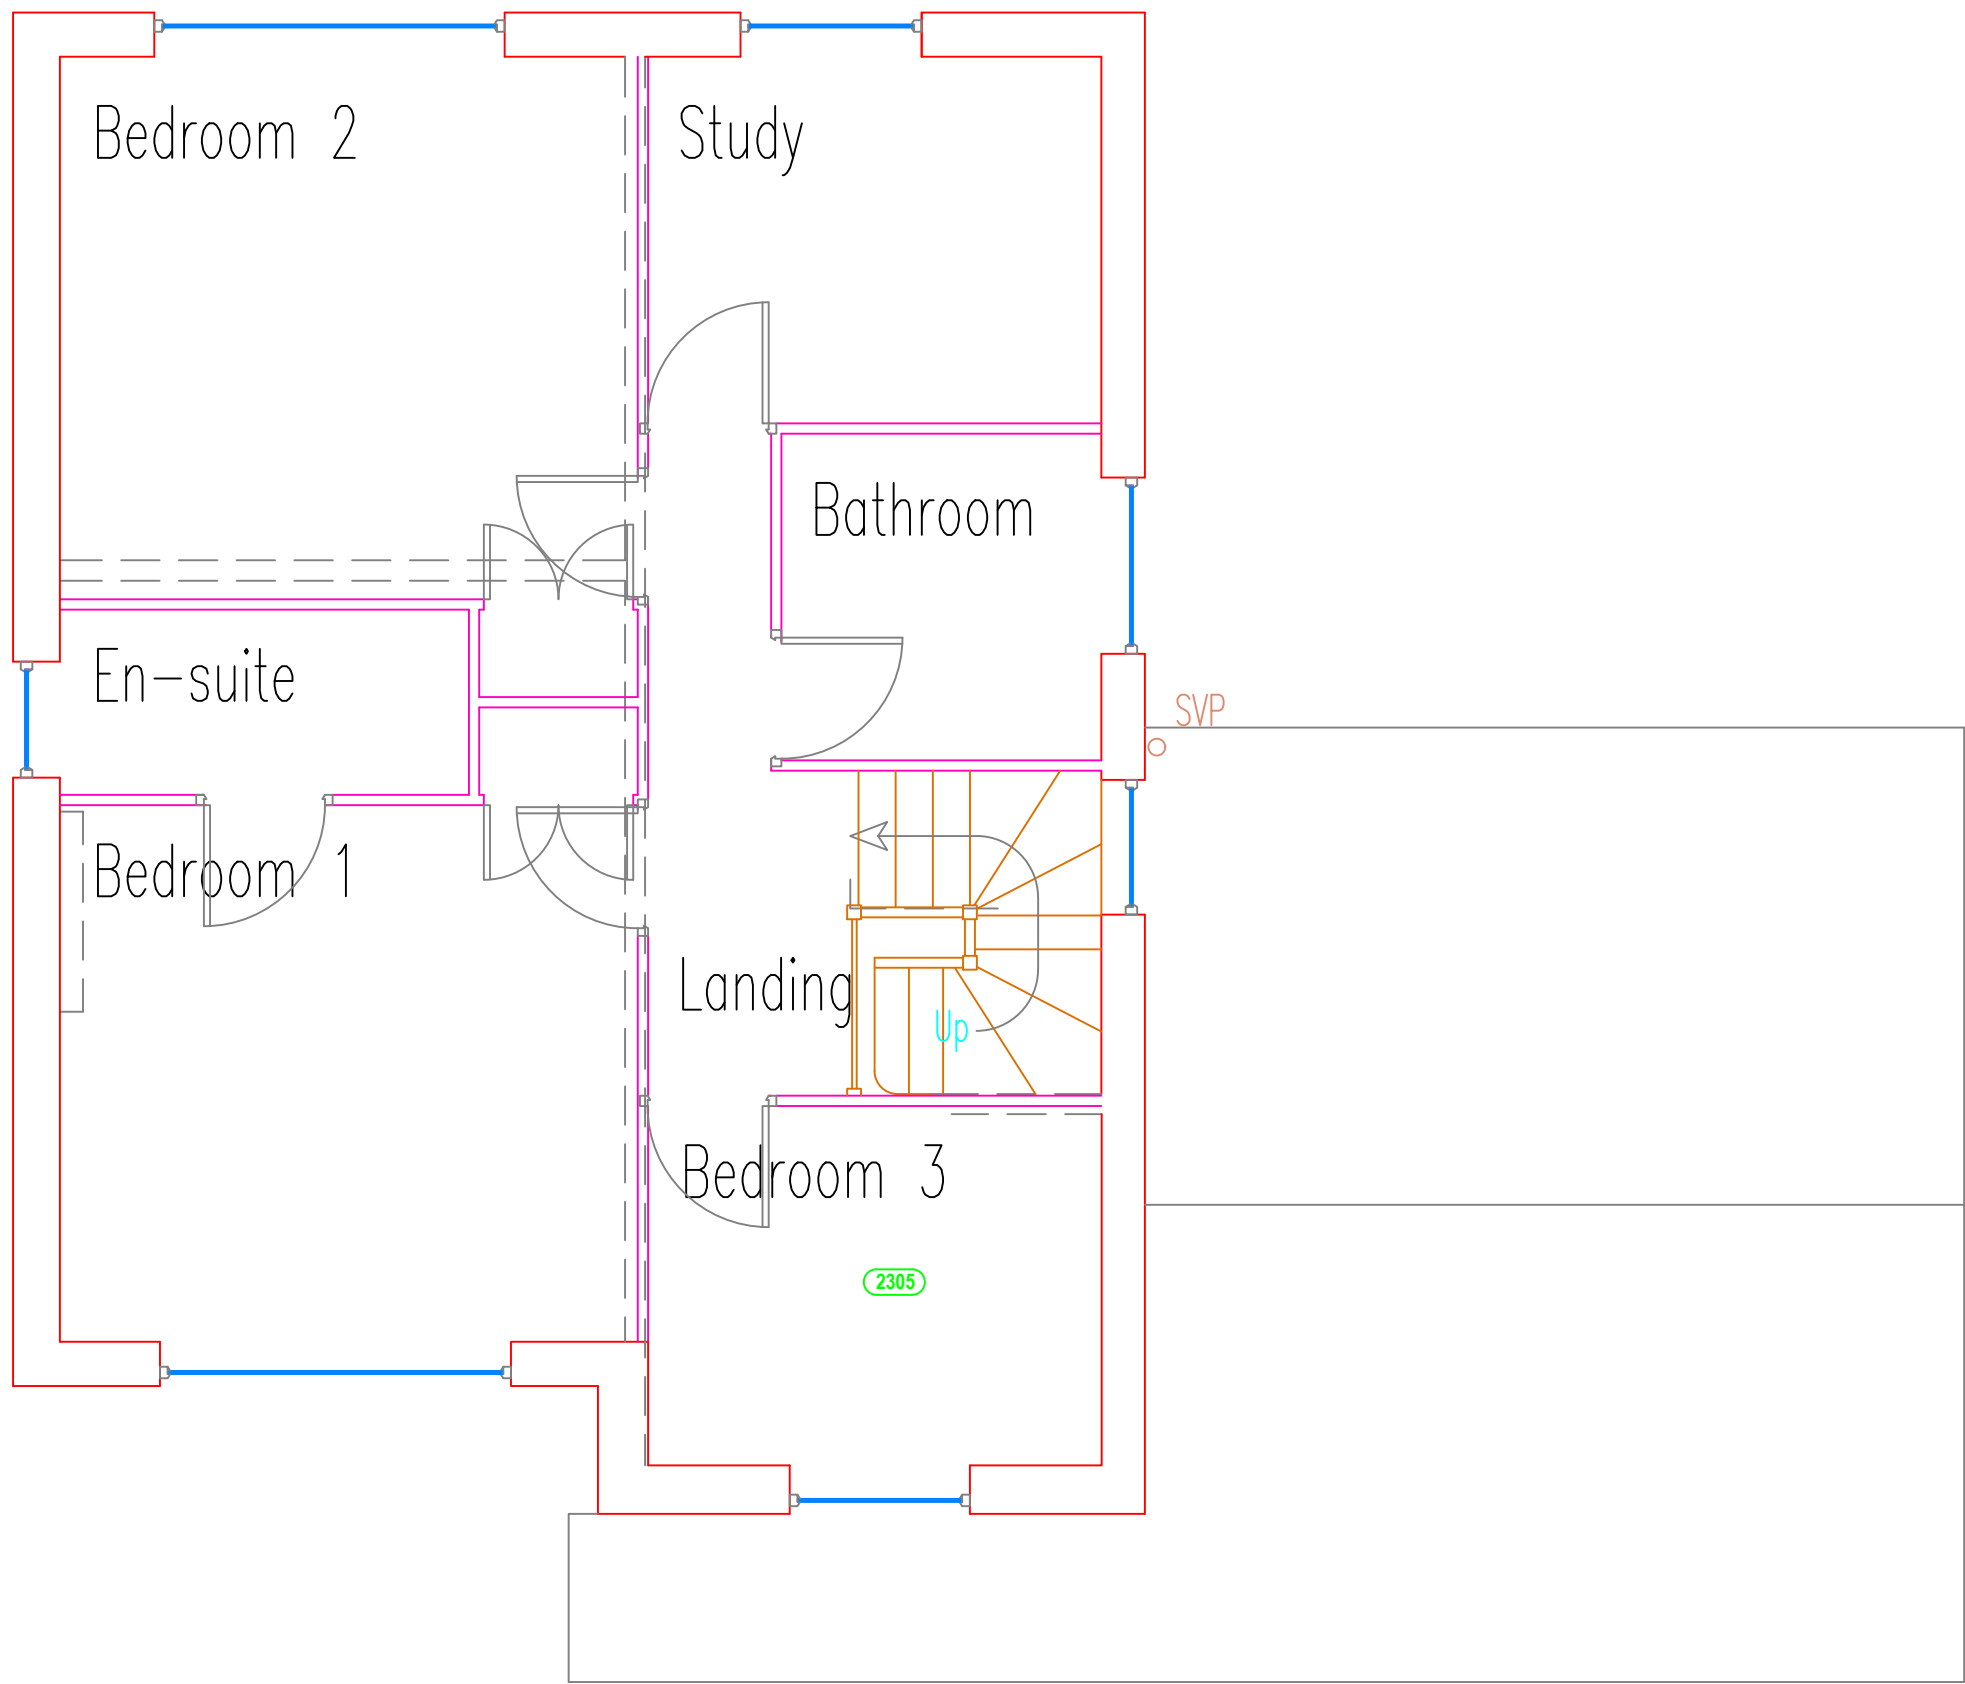

Existing First Floor Plan

B	Issued for comment	Aug 25	DAP
Rev.	Mod. Notes	Date	By
Client			
Umar Arshid			
Location			
2 Tern Close			
Bamford O111 5QU			
Job Title			
Proposed extension + alterations			
Drawing Title			
Existing Floor Plans			
Scale	See scale bar	Sheet	A1
Date	Apr 25	Drawn by	DAP
Dwg. No.			Rev.
25/19-01			B