


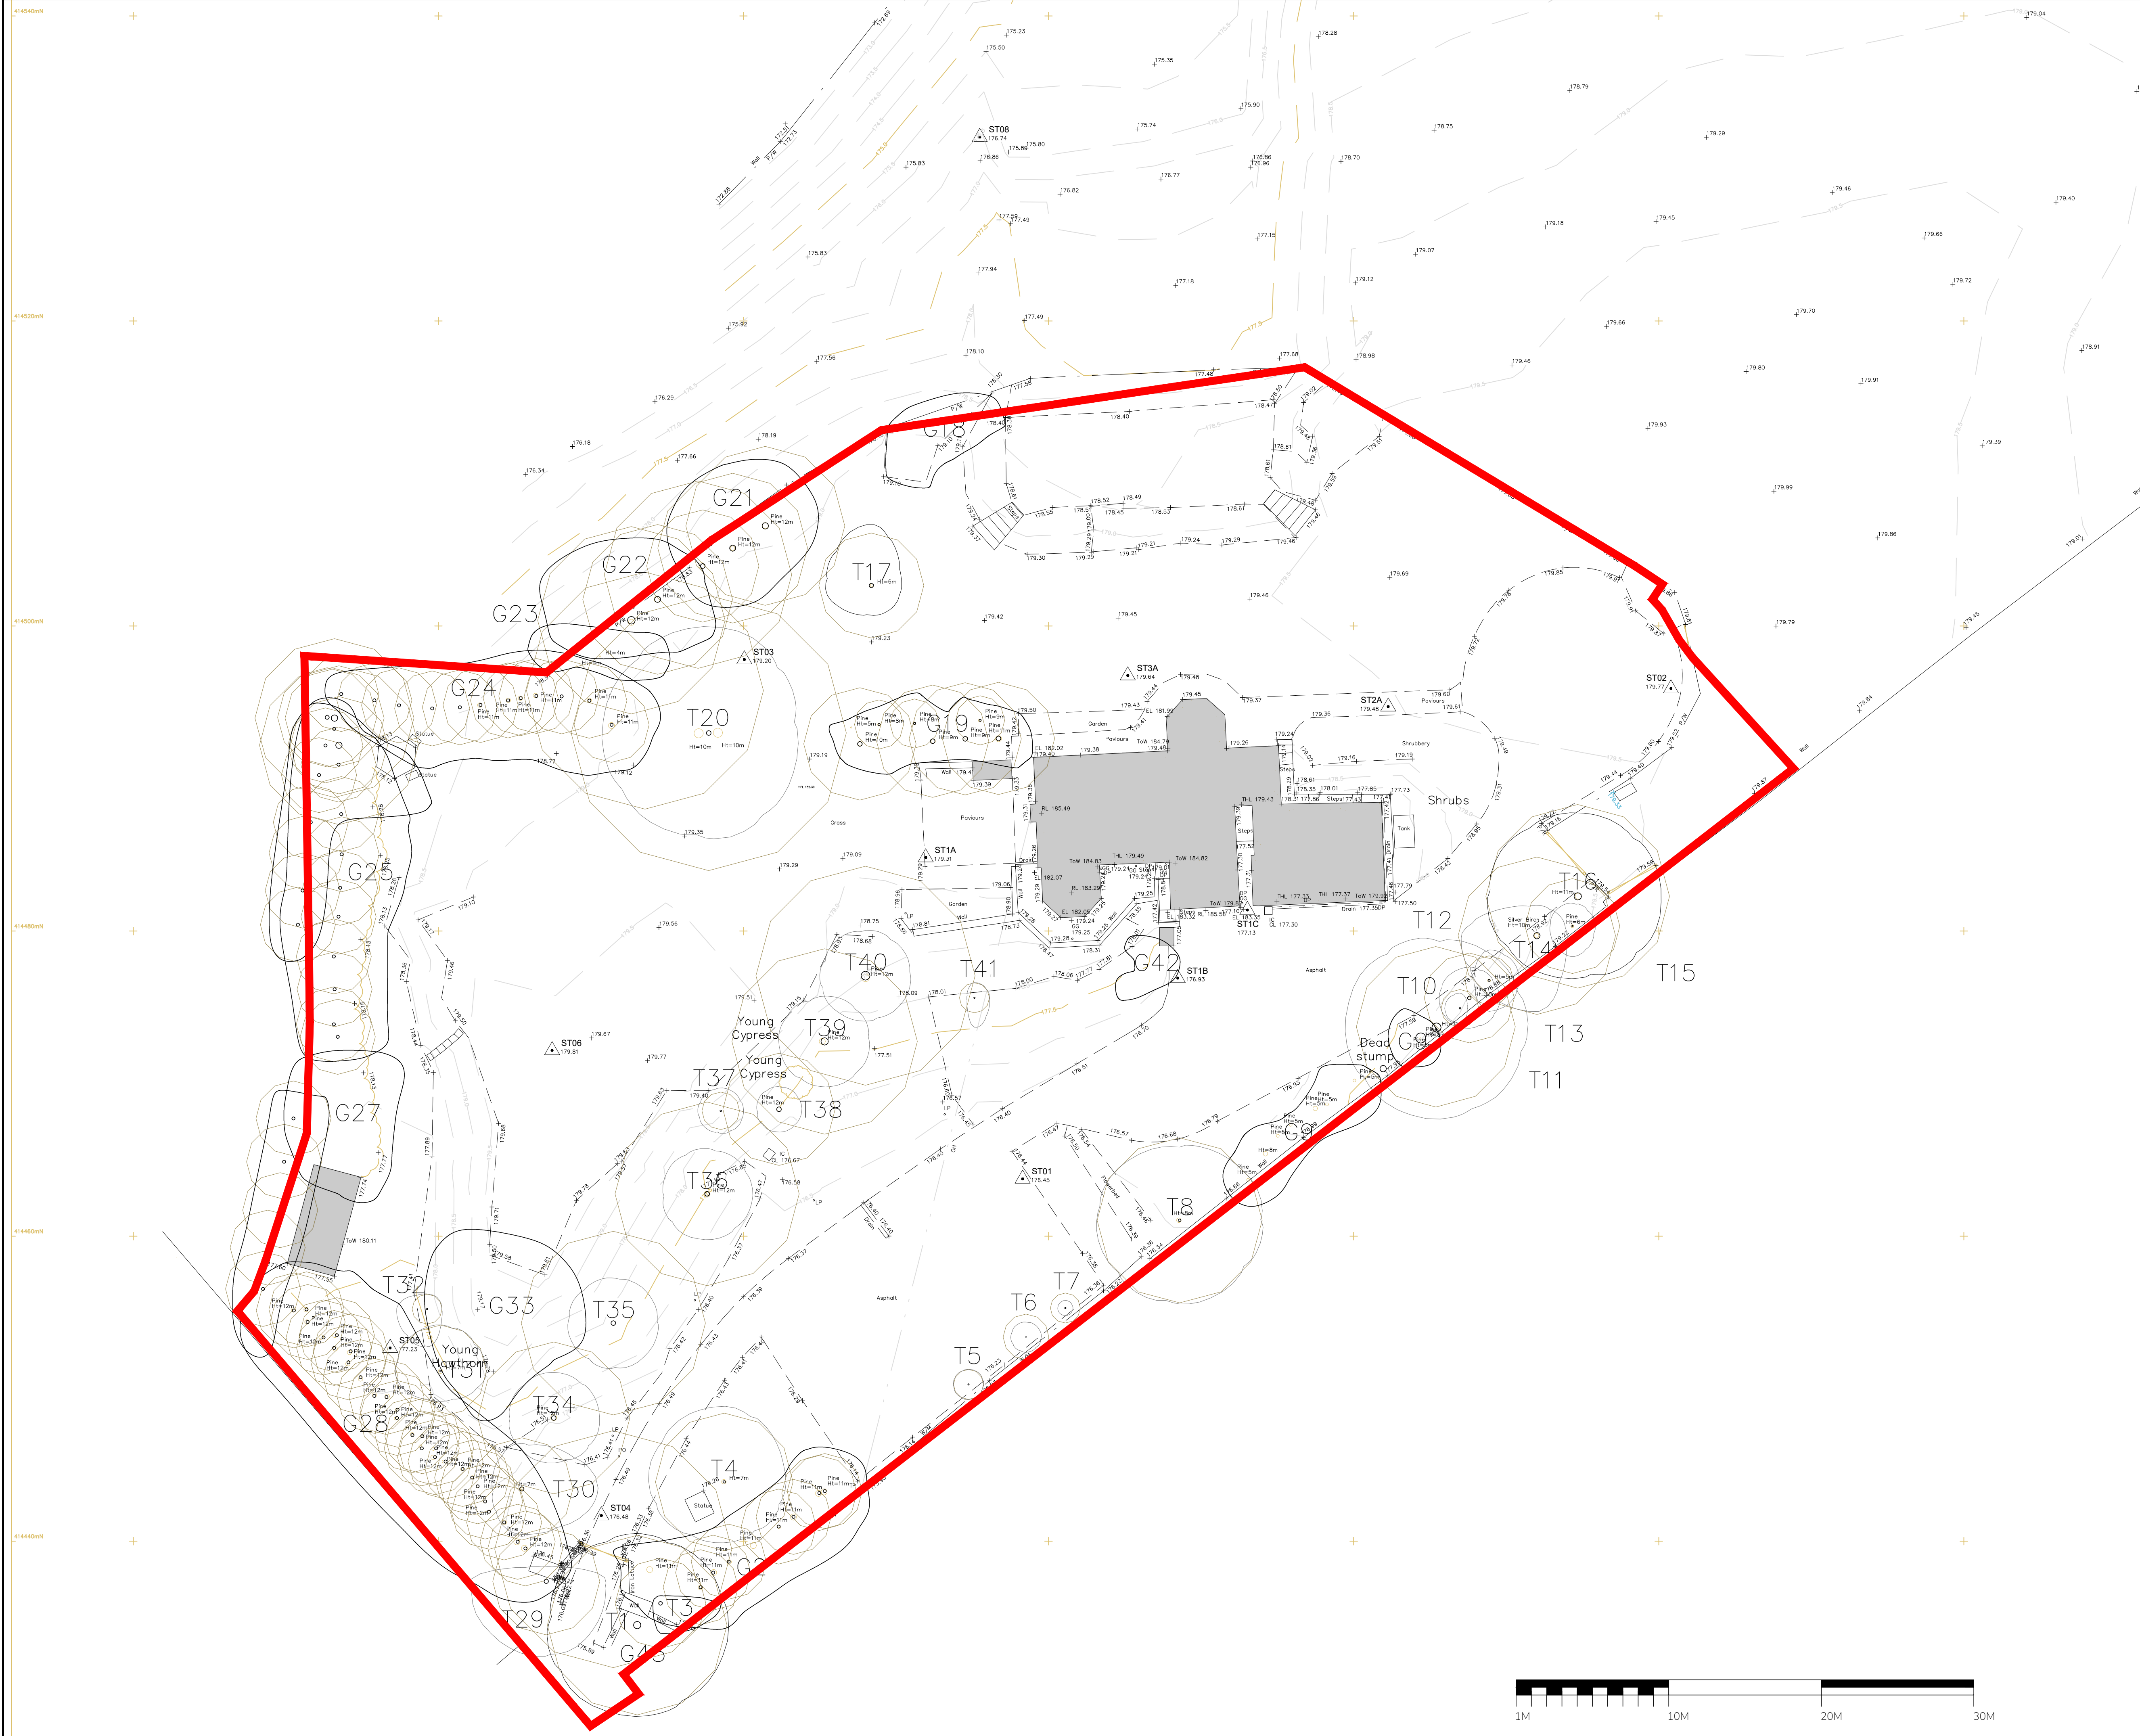

Notes:

1. ALL DIMENSIONS ARE IN MILLIMETRES UNLESS STATED OTHERWISE. NO DIMENSIONS TO BE SCALED FROM DRAWINGS.
2. ALL DIMENSIONS TO BE CHECKED ON SITE PRIOR TO MANUFACTURE. ANY DISCREPANCIES BETWEEN DRAWINGS AND SITE CONDITIONS ARE TO BE REPORTED TO THE CONTRACT MANAGER.
3. THIS DRAWING IS TO BE READ IN CONIUNCTION WITH ALL RELEVANT STRUCTURAL ENGINEERS, CIVIL ENGINEERS AND M&E ENGINEERS DRAWINGS AND SPECIFICATIONS.

-	-	-	x/x/x
REV:	DESCRIPTION:	BY:	DATE:
STATUS: PLANNING			

KR

KIMBLE RODEN

Barrington House

Heyes Lane

Alderley Edge, SK9 7LA

01625 402442

emma@kimbleroden.co.uk

CLIENT:	Ms O McKee
---------	------------

SITE: Hollingworth Heights Littleborough, OL15 0AD			
TITLE: Existing Site Plan			
SCALE AT A1: 1:200	DATE: JULY '25	DRAWN: -	CHECKED: -
PROJECT NO: -/-	DRAWING NO: P/02	REVISION: -	