

Sheet Index	
Cover Sheet, Location & Block Plan	
0.01	Cover Sheet, Location & Block Plan
Existing Plans & Elevations	
1.01	Existing & Proposed Site Plans
1.02	Existing Floor Plans
1.03	Existing Elevations
Proposed Plans & Elevations	
2.01	Proposed Floor Plans
2.02	Proposed Schematic Floor Plans
2.03	Proposed Elevations
2.04	Proposed Front Elevation (Full Colour)



Proposed 3d Visualisation

1)	This drawing is for a Building Regulations application only and for no other use. The Client is to ensure these drawings, associated loadings schedule and calculations have been submitted to a Registered Building Control Approver(RBCA) or Local Authority Building Control body as a Full Plans application prior to commencement on site. If you proceed with the works using a Building Notice, you along with your Contractor are assuming the risk for the project and we will not accept responsibility or liability for any re-design, delays or associated costs or damages in connection with any re-design, delay, materials and/or labour cost associated with the re-design.
2)	All dimensions are in millimetres unless stated otherwise.
3)	The contractor MUST check all dimensions and particulars prior to commencement of work. Any discrepancies to be reported to GDP prior to construction. Whilst carrying out the works, if you uncover any additional structural elements not noted within this design package please contact GDP as this may require a check and revised designs.
4)	All work to be carried out in accordance with the Building Regulations and all other statutory legislation to the satisfaction of the Inspecting Authority. All materials and workmanship is to comply with the appropriate codes of practice, British and/or European standards. All materials used to hold a valid Agreement Certificate for the purpose intended.
5)	All existing structural elements (walls, lintels, beams, foundations etc.) affected by new work are to be exposed by the contractor and arrangements made for the Inspecting Authority to inspect and confirm they are adequate to sustain new loads. Liaise with the Inspecting officer and/or GDP if strengthening work is necessary.
6)	All temporary works and propping must be designed and detailed by the general contractor. Calculations and final design to be approved by a suitably qualified structural design engineer.
7)	All drain runs shown are assumed. The Contractor is to identify all drain routes as work commences and inform both the inspecting officer and GDP if there are any differences to what's shown on these drawings.
8)	All wiring and electrical work to be designed, installed, inspected and tested in accordance with requirements of BS7671, current edition of IEE wiring guidance and the Approved Document P by a competent person registered with an electrical self-certification scheme authorised by the Secretary of State. The competent person is to send to the Inspecting Authority, a self-certification certificate within 30 days of the electrical works completion. The Client is to receive both a copy of the aforementioned certificate and a BS7671 Installation Test Certificate from the competent person.
9)	All gas work to be designed, installed, inspected and tested in accordance with the requirements of the current edition of the Gas Safety (Installation and Use) Regulations 1998 and carried out by a Gas Safe Registered person.
10)	RED LINE BOUNDARIES as shown denote the extent of the site only. They will often follow fence / wall lines and are not necessarily the legal boundary.
11)	PARTY WALL ACT 1996: The Client may have obligations under this act. You must tell your neighbours if you want to carry out any building work near or on your shared legal property boundary, or 'party wall'. Go to www.gov.uk for further advise.
12)	CONSTRUCTION, DESIGN AND MANAGEMENT REGULATIONS 2015: The Client has safety responsibilities for the building work and he has an obligation to check his full responsibilities under these regulations, go to www.hse.gov.uk for further information.

GOODCHILD DESIGN

PARTNERSHIP

0161 850 8586

07764 772 622

goodchild.design@icloud.com

132-134 Great Ancoats St

Manchester M4 6DE

The Contractor is responsible for checking and confirming dimensions at the job site. Goodchild Design Partnership will not be responsible for construction means, methods, techniques, sequences, or procedures, or for safety precautions and programs in connection with the project.

DO NOT SCALE FROM THIS DRAWING

NOT FOR CONSTRUCTION - FOR ASSESSMENT BY THE PLANNING AUTHORITY ONLY

Mr & Mrs David & Faye Worrall

20 Midge Hall Drive Rochdale OL11 4AX

First Floor Extension, New Dormers & Re-model

Rev:									
Rev	A	B							
ChID	LPA	LPA							
Change Name	External mats & balc guard	Further mats changes							
Date	12/08/25	27/08/25							

Project Status:

Feasibility	Detailed Design
Design	Construction
Planning	As Built

Scale:

As indicated @ A3



Sheet: 0.01

Cover Sheet, Location & Block Plan

N1388(P)

Printed: 27/08/2025

This drawing and the design shown remain the COPYRIGHT of Goodchild Design Partnership © no copy or alteration to the drawing may be made without our prior written authorisation.

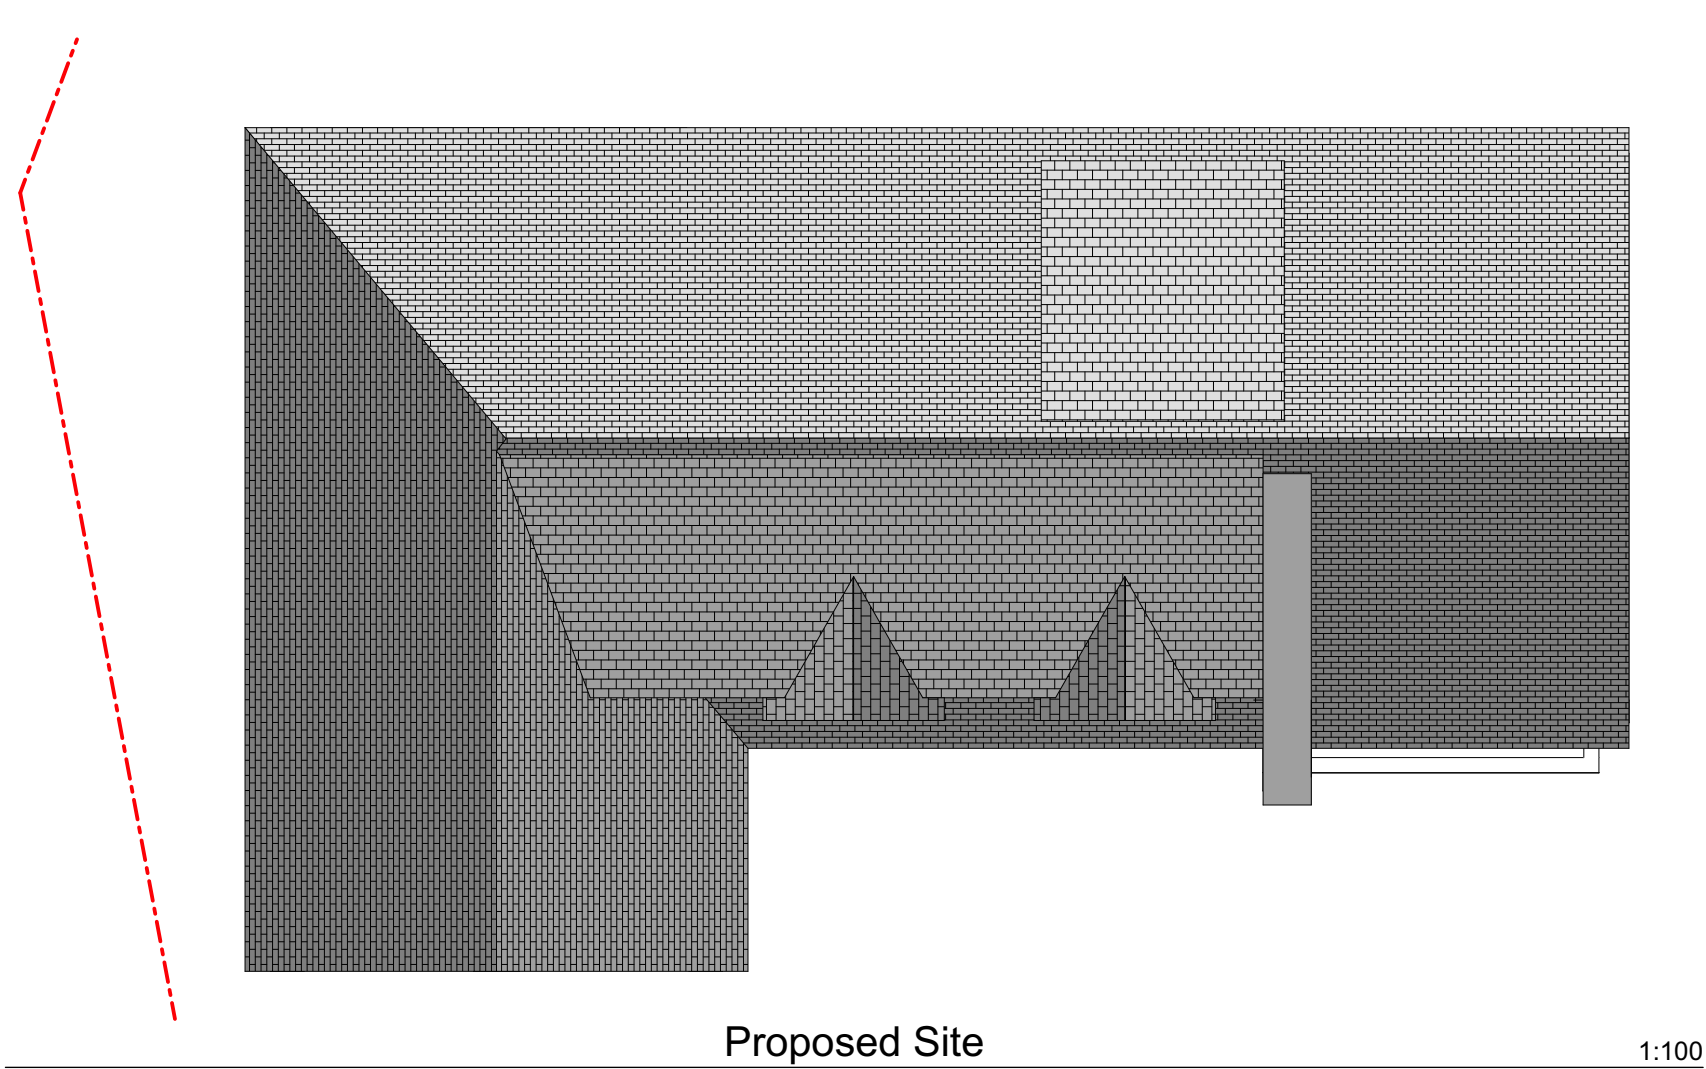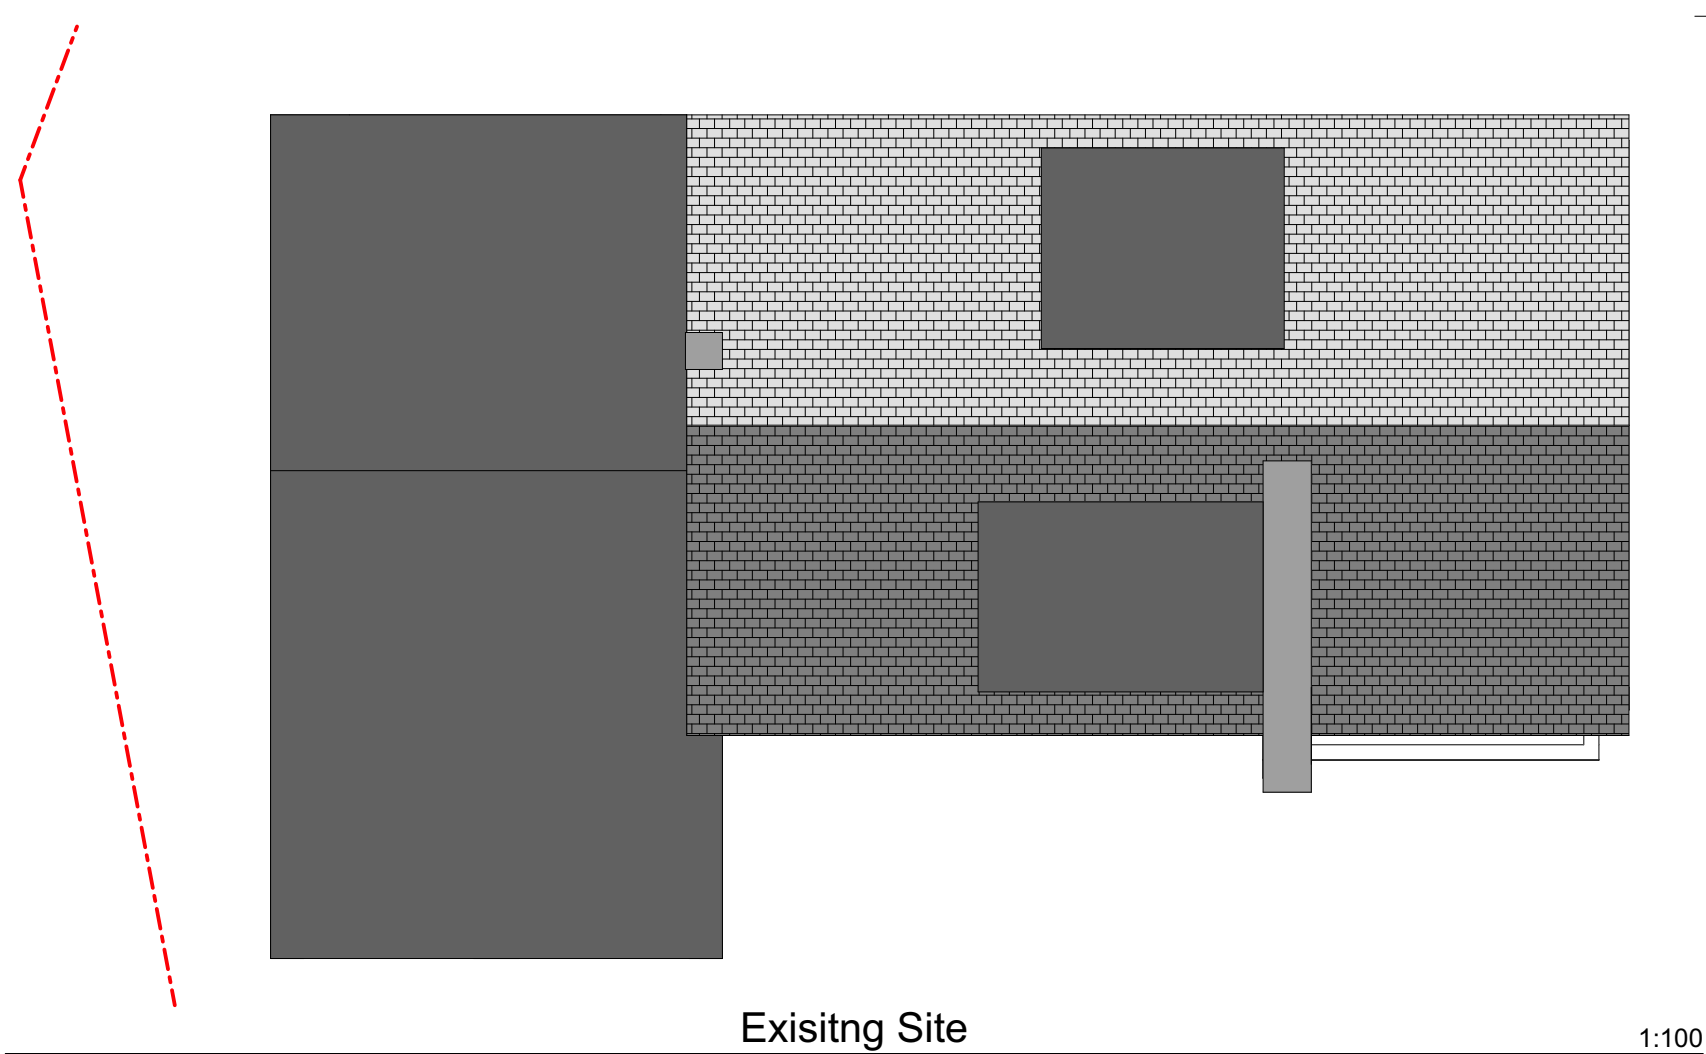

GOODCHILD DESIGN

PARTNERSHIP

0161 850 8586

07764 772 622

goodchild.design@icloud.com

132-134 Great Ancoats St

Manchester M4 6DE



The Contractor is responsible for checking and confirming dimensions at the job site. Goodchild Design Partnership will not be responsible for construction means, methods, techniques, sequences, or procedures, or for safety precautions and programs in connection with the project.

DO NOT SCALE FROM THIS DRAWING


NOT FOR CONSTRUCTION - FOR ASSESSMENT BY THE PLANNING AUTHORITY ONLY

Mr & Mrs David & Faye Worrall


20 Midge Hall Drive Rochdale OL11 4AX

First Floor Extension, New Dormers & Re-model														
Rev:														
Rev	A	B												
ChID	LPA	LPA												
Change Name	External mats & balc guard													
	Further mats changes													
Date	12/08/25	27/08/25												
Project Status:														
Feasibility					Detailed Design									
Design					Construction									
▶ Planning					As Built									
Scale: As indicated @ A3														
Sheet: 1.01 Exisitng & Proposed Site Plans														
N1388(P) Printed: 27/08/2025														

This drawing and the design shown remain the COPYRIGHT of Goodchild Design Partnership © no copy or alteration to the drawing may be made without our prior written authorisation.

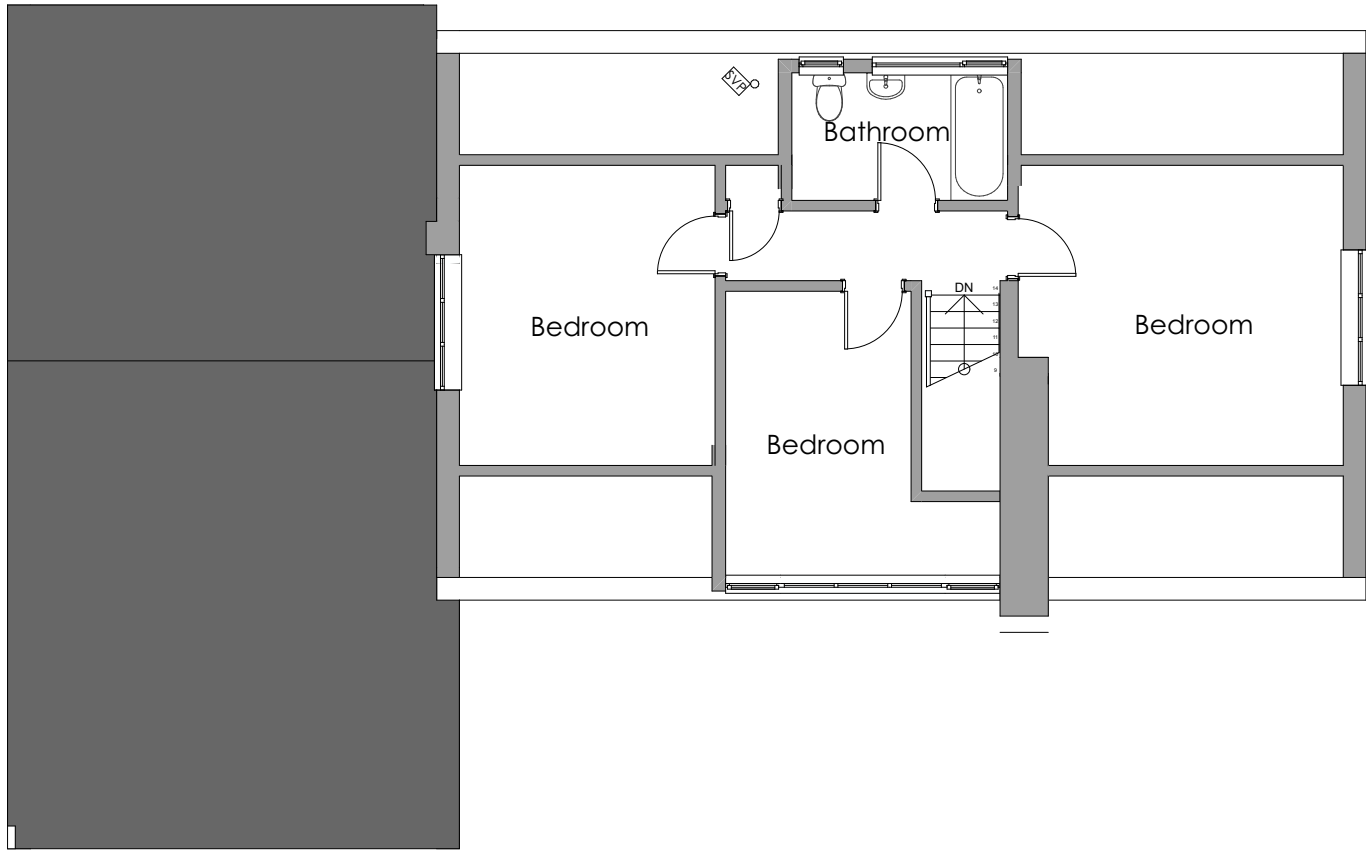

Existing First Floor 1:100

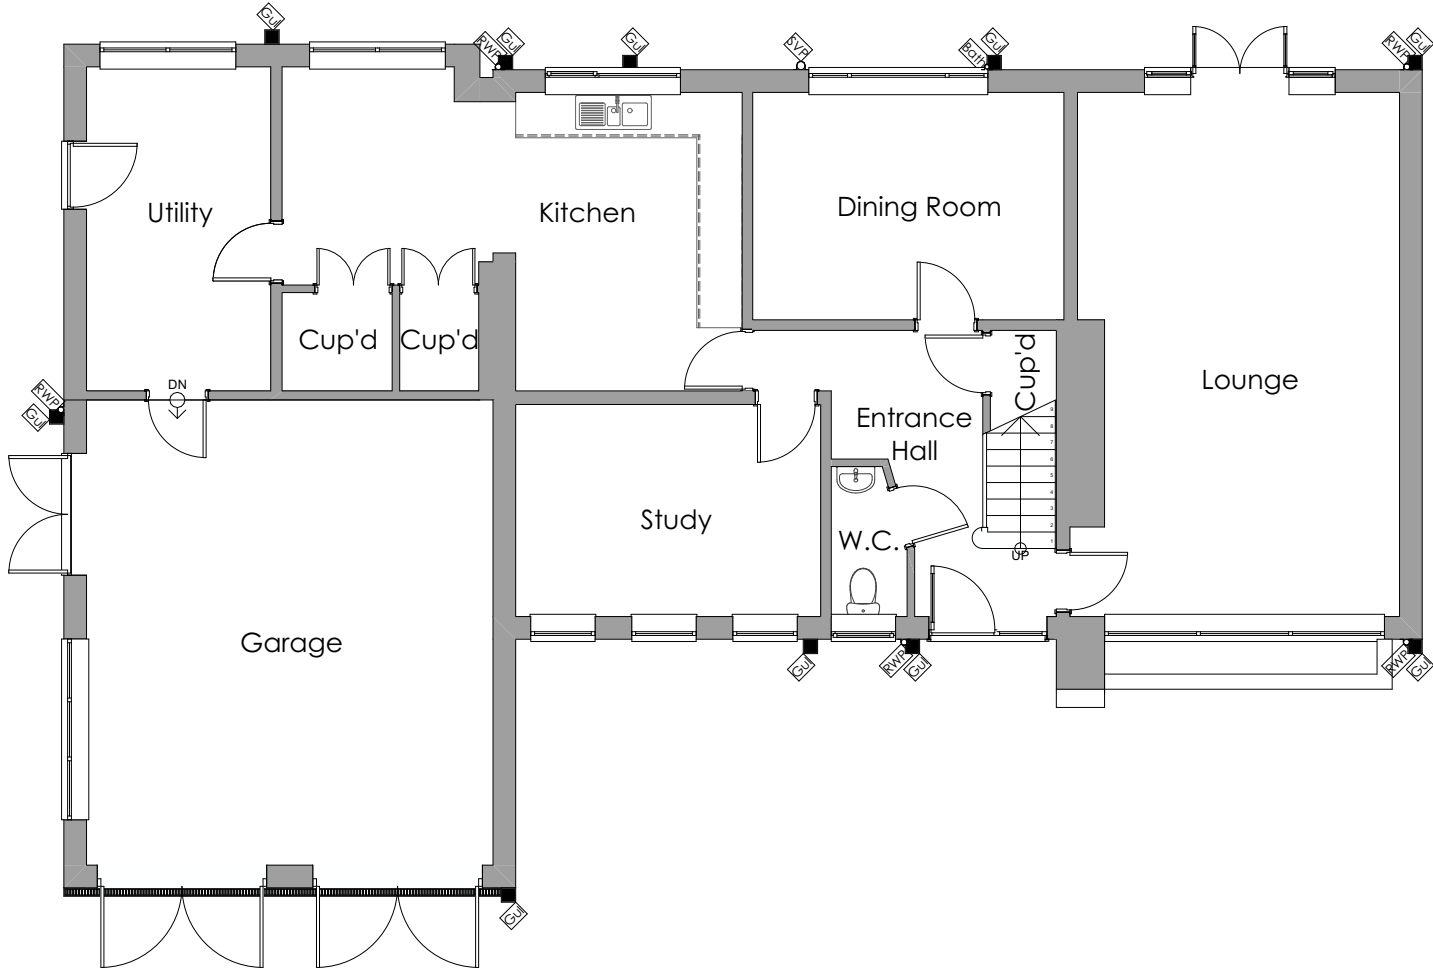

Existing Ground Floor 1:100

GOODCHILD DESIGN
PARTNERSHIP
0161 850 8586
07764 772 622
goodchild.design@icloud.com
132-134 Great Ancoats St
Manchester M4 6DE

The Contractor is responsible for checking and confirming dimensions at the job site. Goodchild Design Partnership will not be responsible for construction means, methods, techniques, sequences, or procedures, or for safety precautions and programs in connection with the project.

DO NOT SCALE FROM THIS DRAWING
NOT FOR CONSTRUCTION -
FOR ASSESSMENT BY THE
PLANNING AUTHORITY ONLY

Mr & Mrs David & Faye Worrall
20 Midge Hall Drive
Rochdale OL11 4AX

First Floor
Extension, New
Dormers & Re-model

Rev:									
ChID	Rev	A	B						
Change Name	LPA	LPA							
12/08/25	External mats & balc guard								
27/08/25	Further mats changes								

Project Status:	
Feasibility	Detailed Design
Design	Construction
Planning	As Built


Scale: As indicated @ A3

Sheet: 1.02


Existing Floor Plans

N1388(P)
Printed: 27/08/2025

This drawing and the design shown remain the COPYRIGHT of Goodchild Design Partnership © no copy or alteration to the drawing may be made without our prior written authorisation.

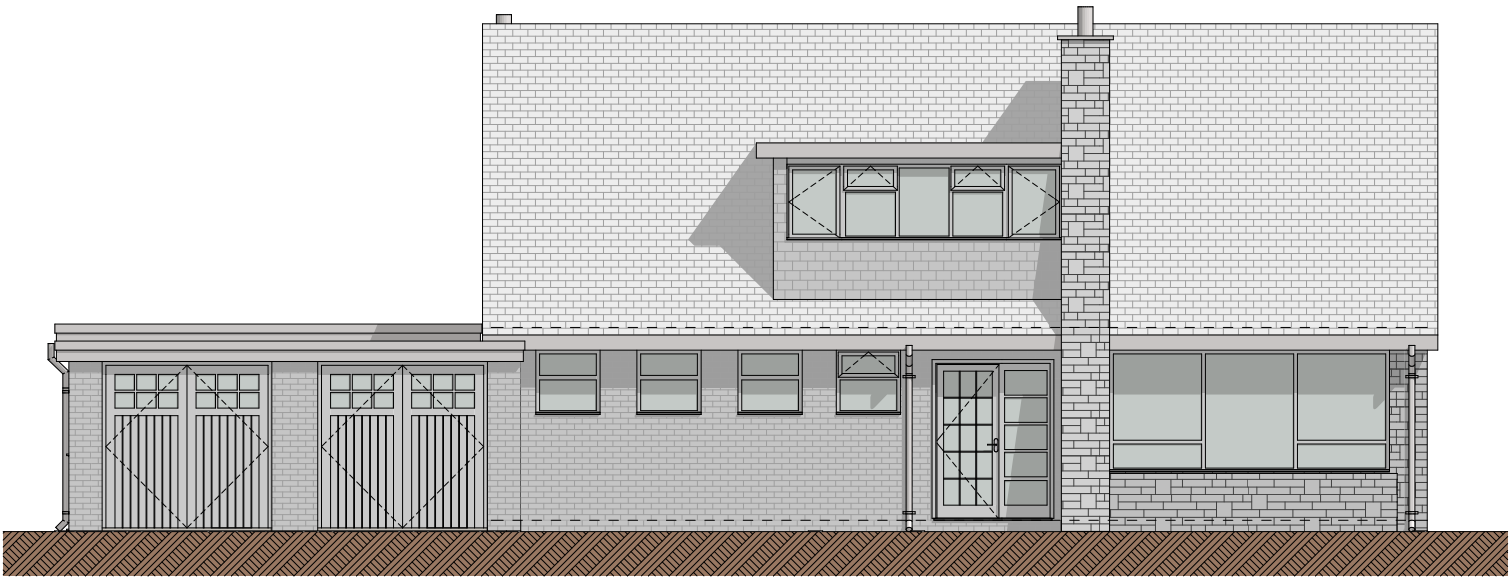


Existing North West Elevation 1:100

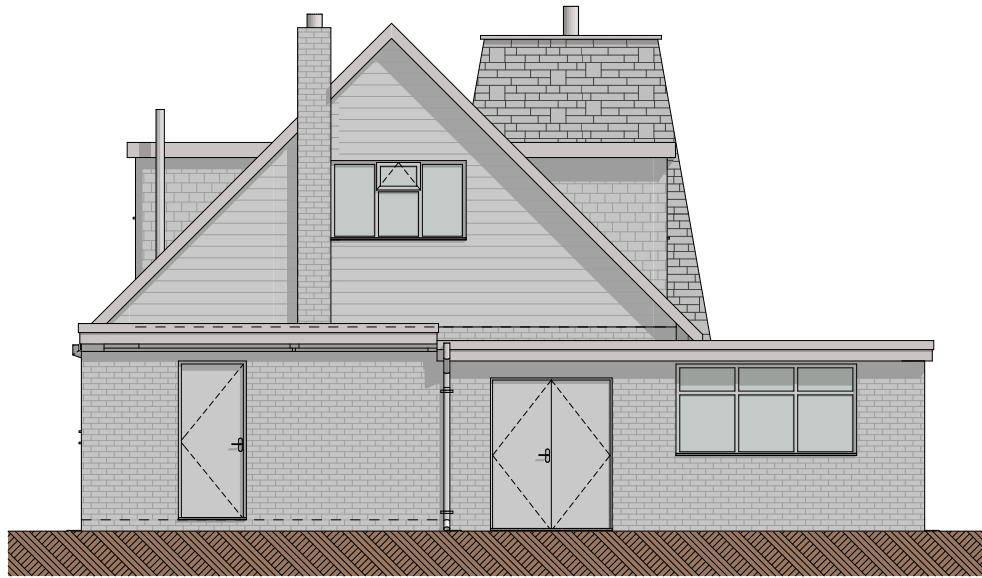

Existing North East Elevation 1:100



Existing South East Elevation 1:100

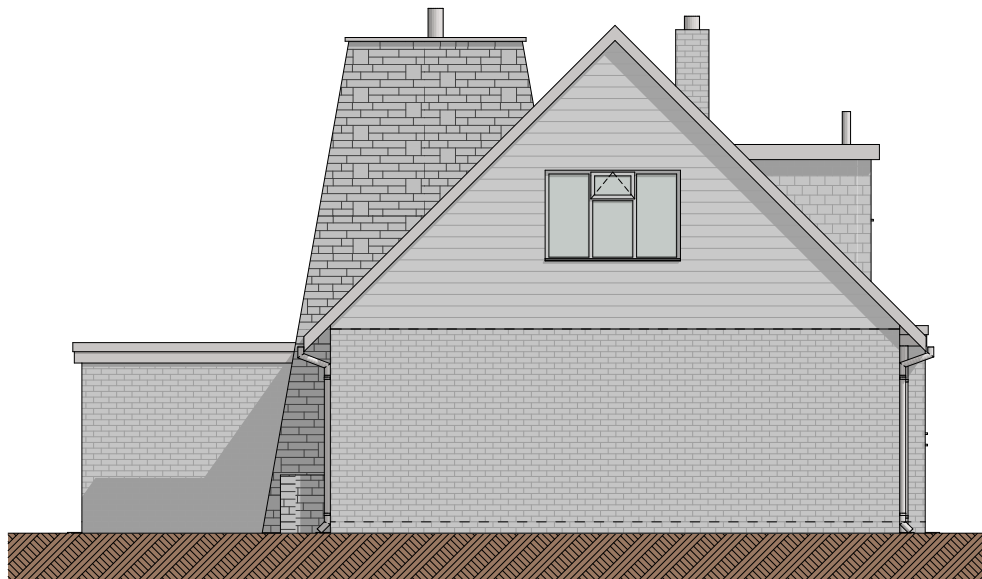

Existing South West Elevation 1:100

**GOODCHILD DESIGN
PARTNERSHIP**

0161 850 8586

07764 772 622

goodchild.design@icloud.com

132-134 Great Ancoats St
Manchester M4 6DE



The Contractor is responsible for checking and confirming dimensions at the job site. Goodchild Design Partnership will not be responsible for construction means, methods, techniques, sequences, or procedures, or for safety precautions and programs in connection with the project.

DO NOT SCALE FROM THIS DRAWING

**NOT FOR CONSTRUCTION -
FOR ASSESSMENT BY THE
PLANNING AUTHORITY ONLY**

Mr & Mrs David & Faye
Worrall

20 Midge Hall Drive
Rochdale OL11 4AX

**First Floor
Extension, New
Dormers & Re-model**

Rev:											
ChID	Rev	A	B								
LPA	LPA										
External mats & balc guard	Further mats changes										
12/08/25	27/08/25										

Project Status:

Feasibility	Detailed Design
Design	Construction
Planning	As Built


Scale: As indicated @ A3

Sheet: 1.03
Existing Elevations

N1388(P)


Printed: 27/08/2025

This drawing and the design shown remain the COPYRIGHT of Goodchild Design Partnership © no copy or alteration to the drawing may be made without our prior written authorisation.

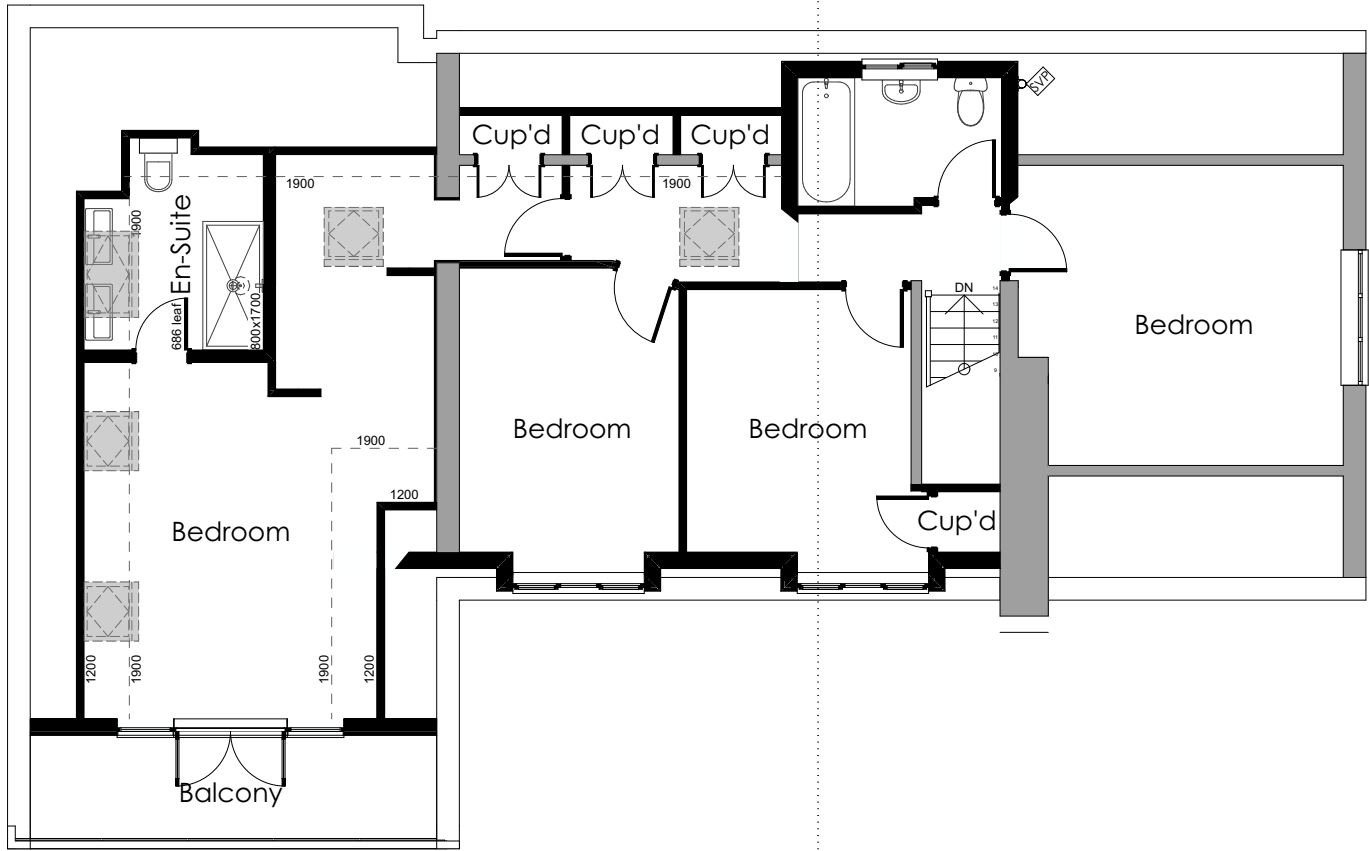

Proposed First Floor

1:100

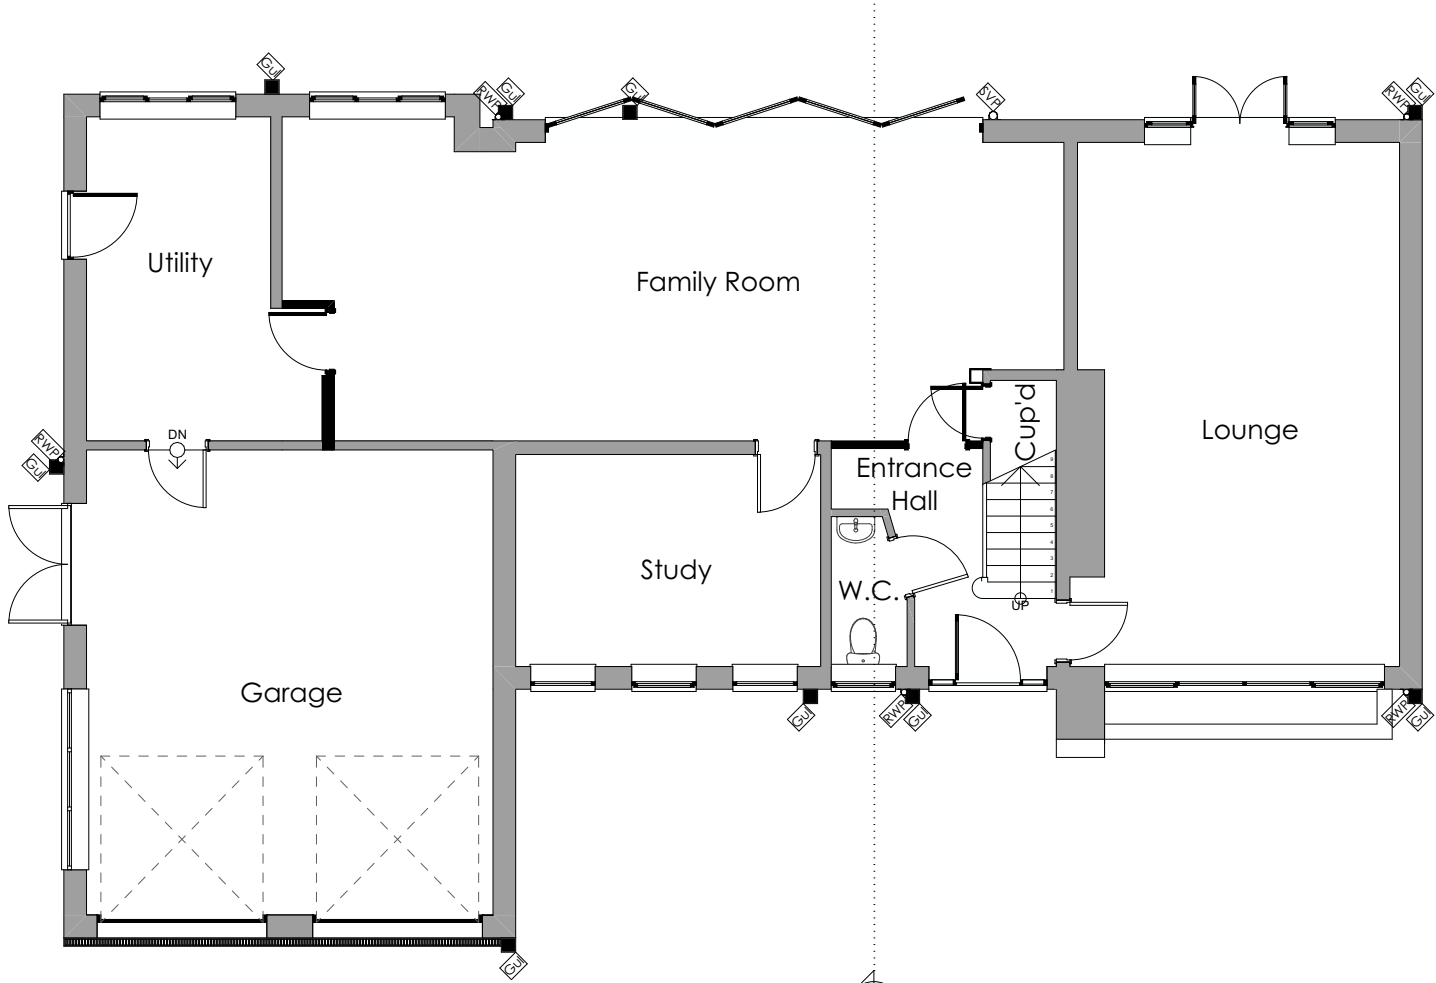

Proposed Ground Floor

1:100

**GOODCHILD DESIGN
PARTNERSHIP**

0161 850 8586
07764 772 622

goodchild.design@icloud.com

132-134 Great Ancoats St
Manchester M4 6DE

The Contractor is responsible for checking and confirming dimensions at the job site. Goodchild Design Partnership will not be responsible for construction means, methods, techniques, sequences, or procedures, or for safety precautions and programs in connection with the project.
DO NOT SCALE FROM THIS DRAWING

**NOT FOR CONSTRUCTION -
FOR ASSESSMENT BY THE
PLANNING AUTHORITY ONLY**

Mr & Mrs David & Faye
Worrall

20 Midge Hall Drive
Rochdale OL11 4AX

**First Floor
Extension, New
Dormers & Re-model**

Rev:											
Rev		A	B								
ChID	LPA	LPA									
Change Name	External mats & balc guard	Further mats changes									
Date	12/08/25	27/08/25									

Project Status:	
Feasibility	Detailed Design
Design	Construction
Planning	As Built

Scale: As indicated @ A3


Sheet: 2.01

Proposed Floor Plans

N1388(P)


Printed: 27/08/2025

This drawing and the design shown remain the COPYRIGHT of Goodchild Design Partnership © no copy or alteration to the drawing may be made without our prior written authorisation.

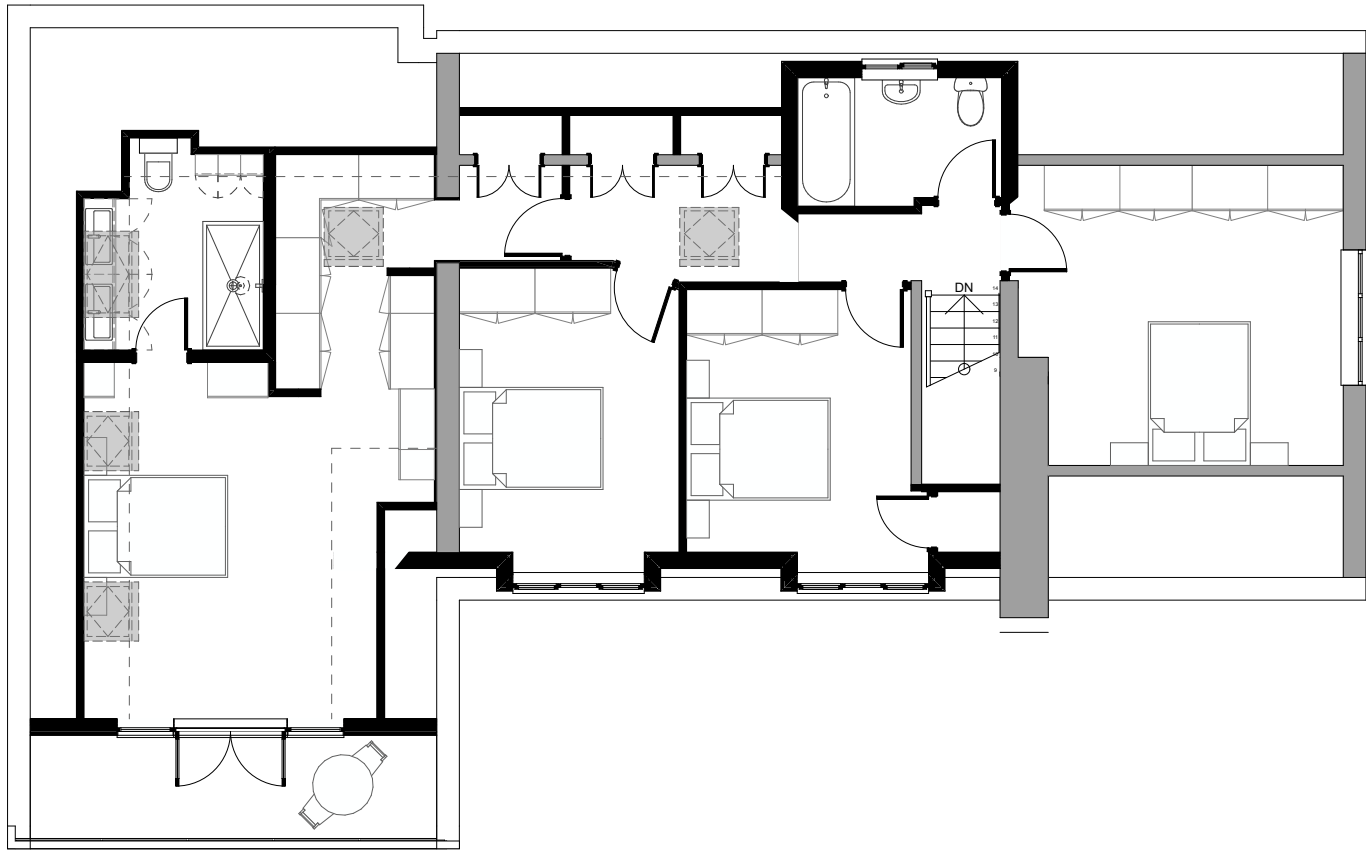

First Floor

1:100

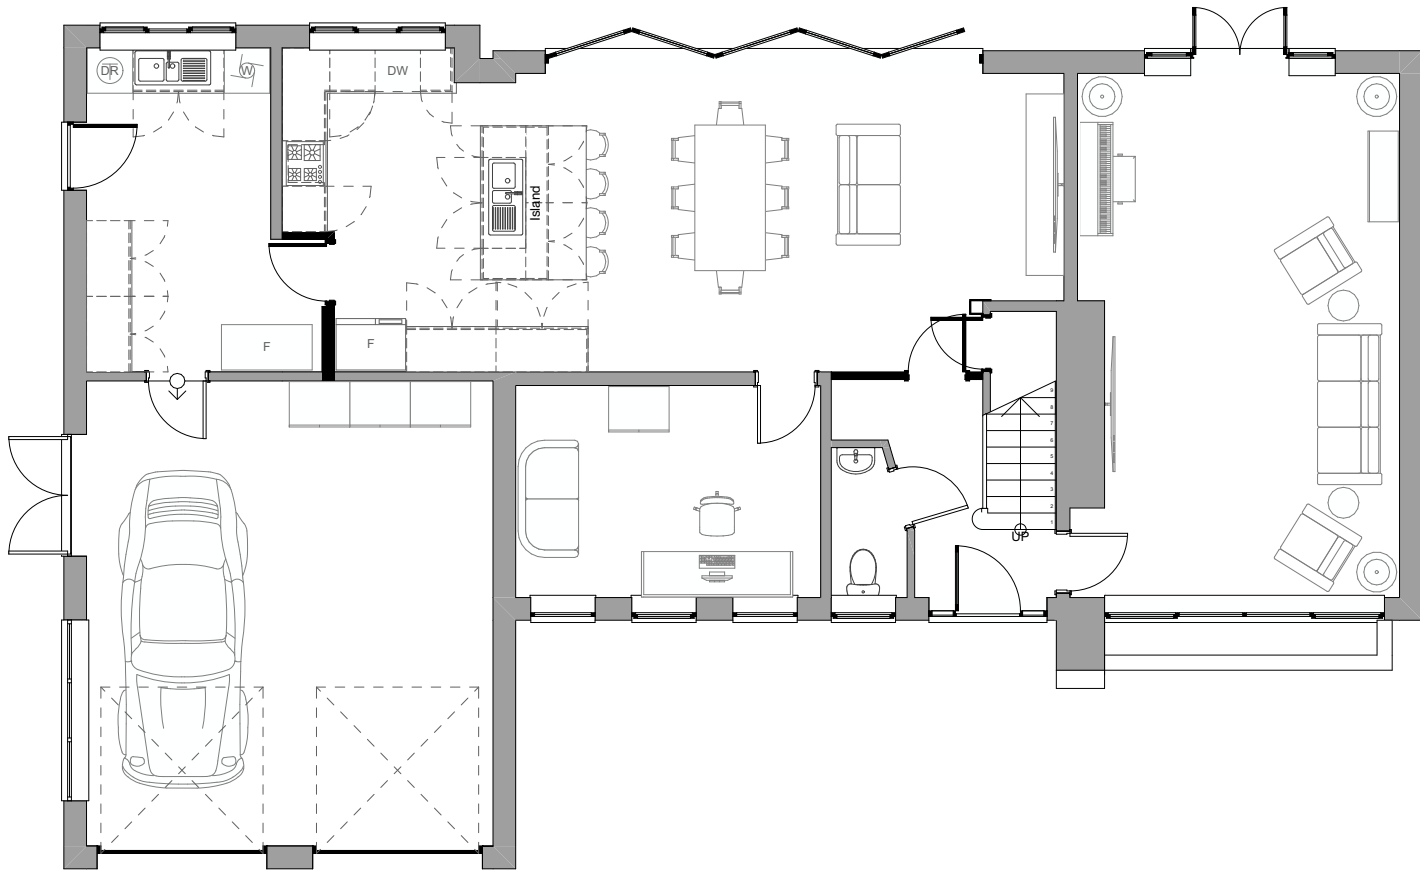

Ground Floor

1:100

**GOODCHILD DESIGN
PARTNERSHIP**

0161 850 8586

07764 772 622

goodchild.design@icloud.com

132-134 Great Ancoats St
Manchester M4 6DE



The Contractor is responsible for checking and confirming dimensions at the job site. Goodchild Design Partnership will not be responsible for construction means, methods, techniques, sequences, or procedures, or for safety precautions and programs in connection with the project.

DO NOT SCALE FROM THIS DRAWING

**NOT FOR CONSTRUCTION -
FOR ASSESSMENT BY THE
PLANNING AUTHORITY ONLY**

Mr & Mrs David & Faye
Worrall

20 Midge Hall Drive
Rochdale OL11 4AX

**First Floor
Extension, New
Dormers & Re-model**

Rev:

Rev	A	B							
ChID	LPA	LPA							
Change Name	External mats & balc guard	Further mats changes							
Date	12/08/25	27/08/25							

Project Status:

Feasibility	Detailed Design
Design	Construction
Planning	As Built

Scale: As indicated @ A3

Sheet: 2.02
Proposed Schematic Floor
Plans


N1388(P)

Printed: 27/08/2025


This drawing and the design shown remain the COPYRIGHT of Goodchild Design Partnership © no copy or alteration to the drawing may be made without our prior written authorisation.




Existing finishes shown as muted

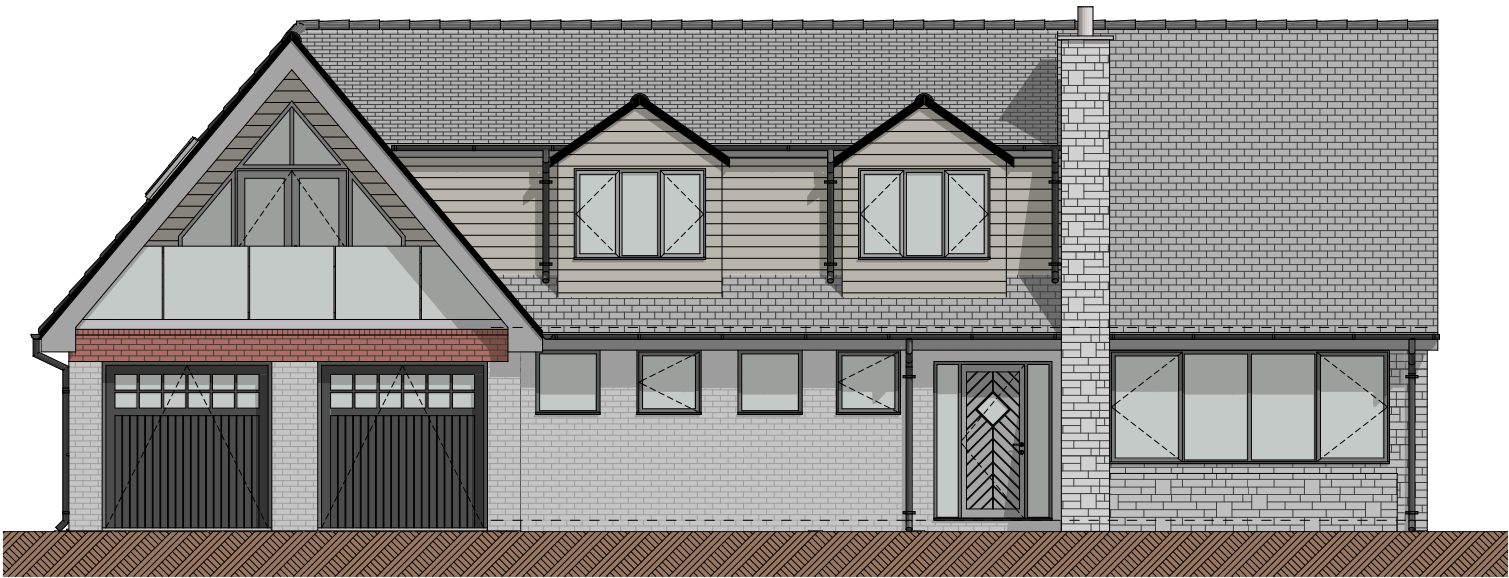


Proposed North West Elevation 1:100

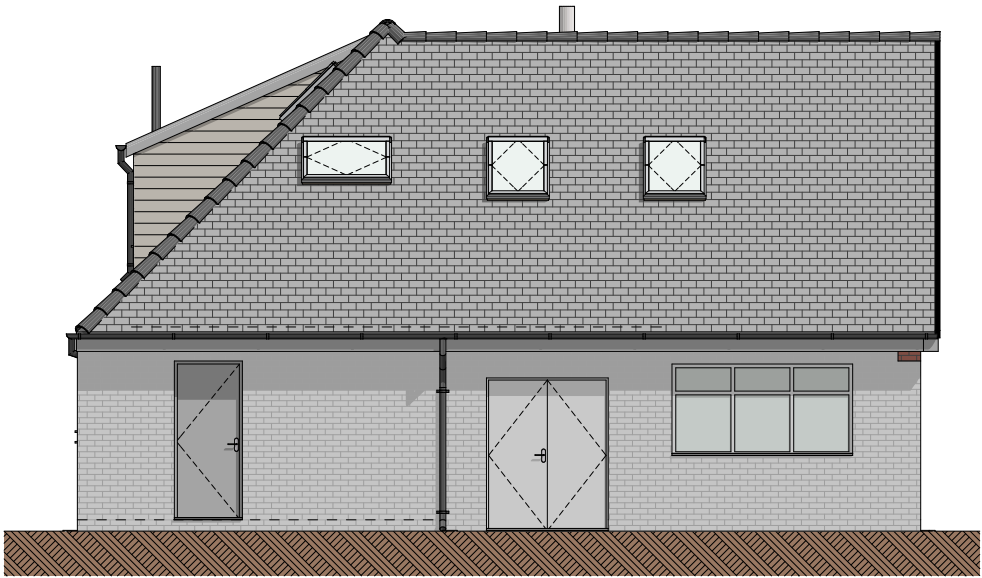

Proposed North East Elevation 1:100

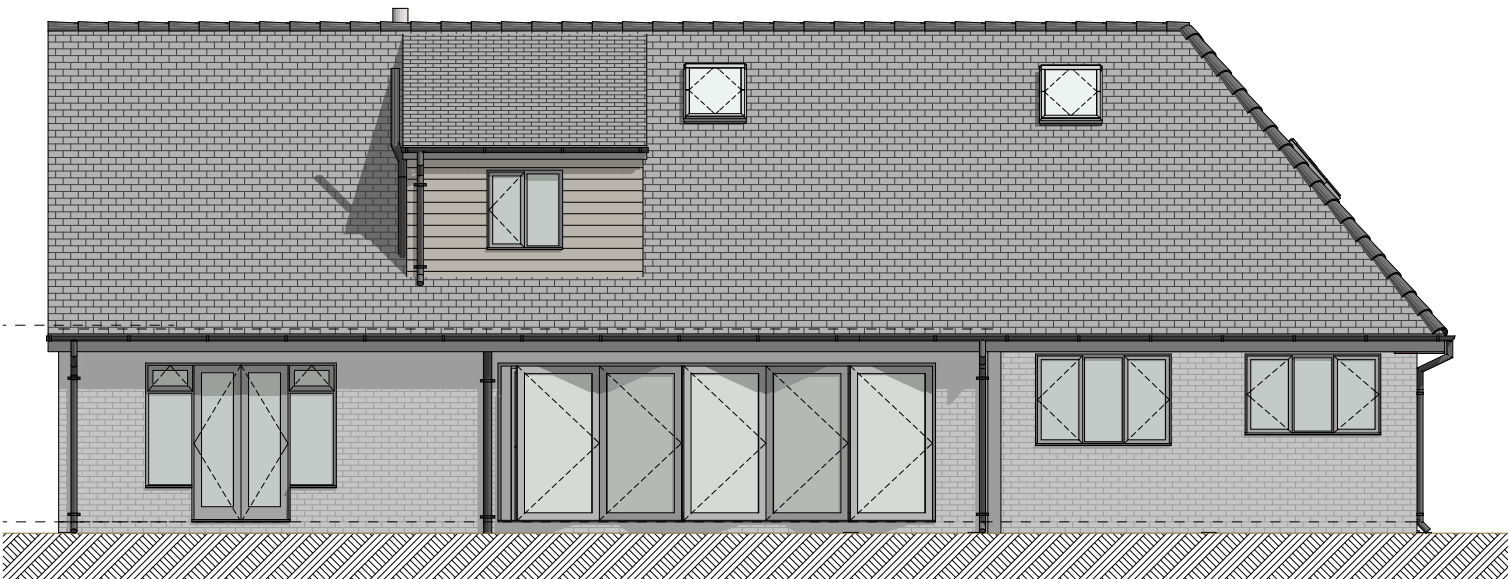

Proposed South East Elevation 1:100

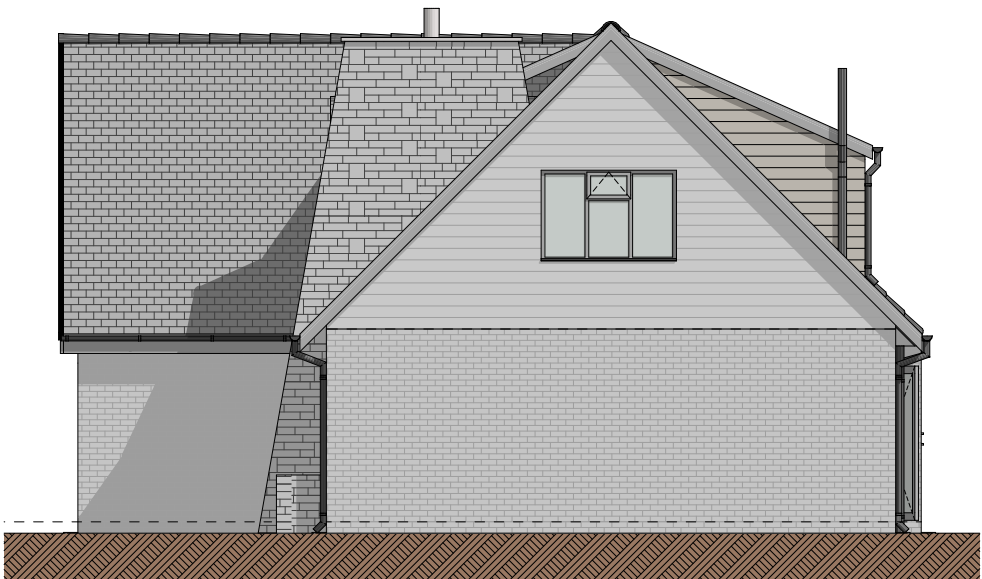

Proposed South West Elevation 1:100

**GOODCHILD DESIGN
PARTNERSHIP**

0161 850 8586

07764 772 622

goodchild.design@icloud.com

132-134 Great Ancoats St
Manchester M4 6DE



The Contractor is responsible for checking and confirming dimensions at the job site. Goodchild Design Partnership will not be responsible for construction means, methods, techniques, sequences, or procedures, or for safety precautions and programs in connection with the project.

DO NOT SCALE FROM THIS DRAWING

**NOT FOR CONSTRUCTION -
FOR ASSESSMENT BY THE
PLANNING AUTHORITY ONLY**

Mr & Mrs David & Faye
Worrall

20 Midge Hall Drive
Rochdale OL11 4AX

**First Floor
Extension, New
Dormers & Re-model**

Rev:

Rev	A	B							
ChID	LPA	LPA							
Change Name	External mats & balc guard	Further mats changes							
Date	12/08/25	27/08/25							

Project Status:

Feasibility	Detailed Design
Design	Construction
Planning	As Built

Scale: As indicated @ A3

Sheet: 2.03

Proposed Elevations

N1388(P)

Printed: 27/08/2025

This drawing and the design shown remain the COPYRIGHT of Goodchild Design Partnership © no copy or alteration to the drawing may be made without our prior written authorisation.



North West Elevation

1:50

GOODCHILD DESIGN PARTNERSHIP 0161 850 8586 07764 772 622 goodchild.design@icloud.com 132-134 Great Ancoats St Manchester M4 6DE 	NOT FOR CONSTRUCTION - FOR ASSESSMENT BY THE PLANNING AUTHORITY ONLY The Contractor is responsible for checking and confirming dimensions at the job site. Goodchild Design Partnership will not be responsible for construction means, methods, techniques, sequences, or procedures, or for safety precautions and programs in connection with the project. DO NOT SCALE FROM THIS DRAWING	Mr & Mrs David & Faye Worrall	20 Midge Hall Drive Rochdale OL11 4AX	Revision:	Date	Change Name	ChID	Rev	Project Status:	Feasibility	Scale: As indicated @ A3
					12/08/25	External mats & balc guard	LPA	A		Design	
		27/08/25	Further mats changes		LPA	B	Planning	Sheet: 2.04			
							Detailed Design				
							Construction	Proposed Front Elevation (Full Colour)			
							As Built				
										N1388(P)	
											Printed: 27/08/2025