


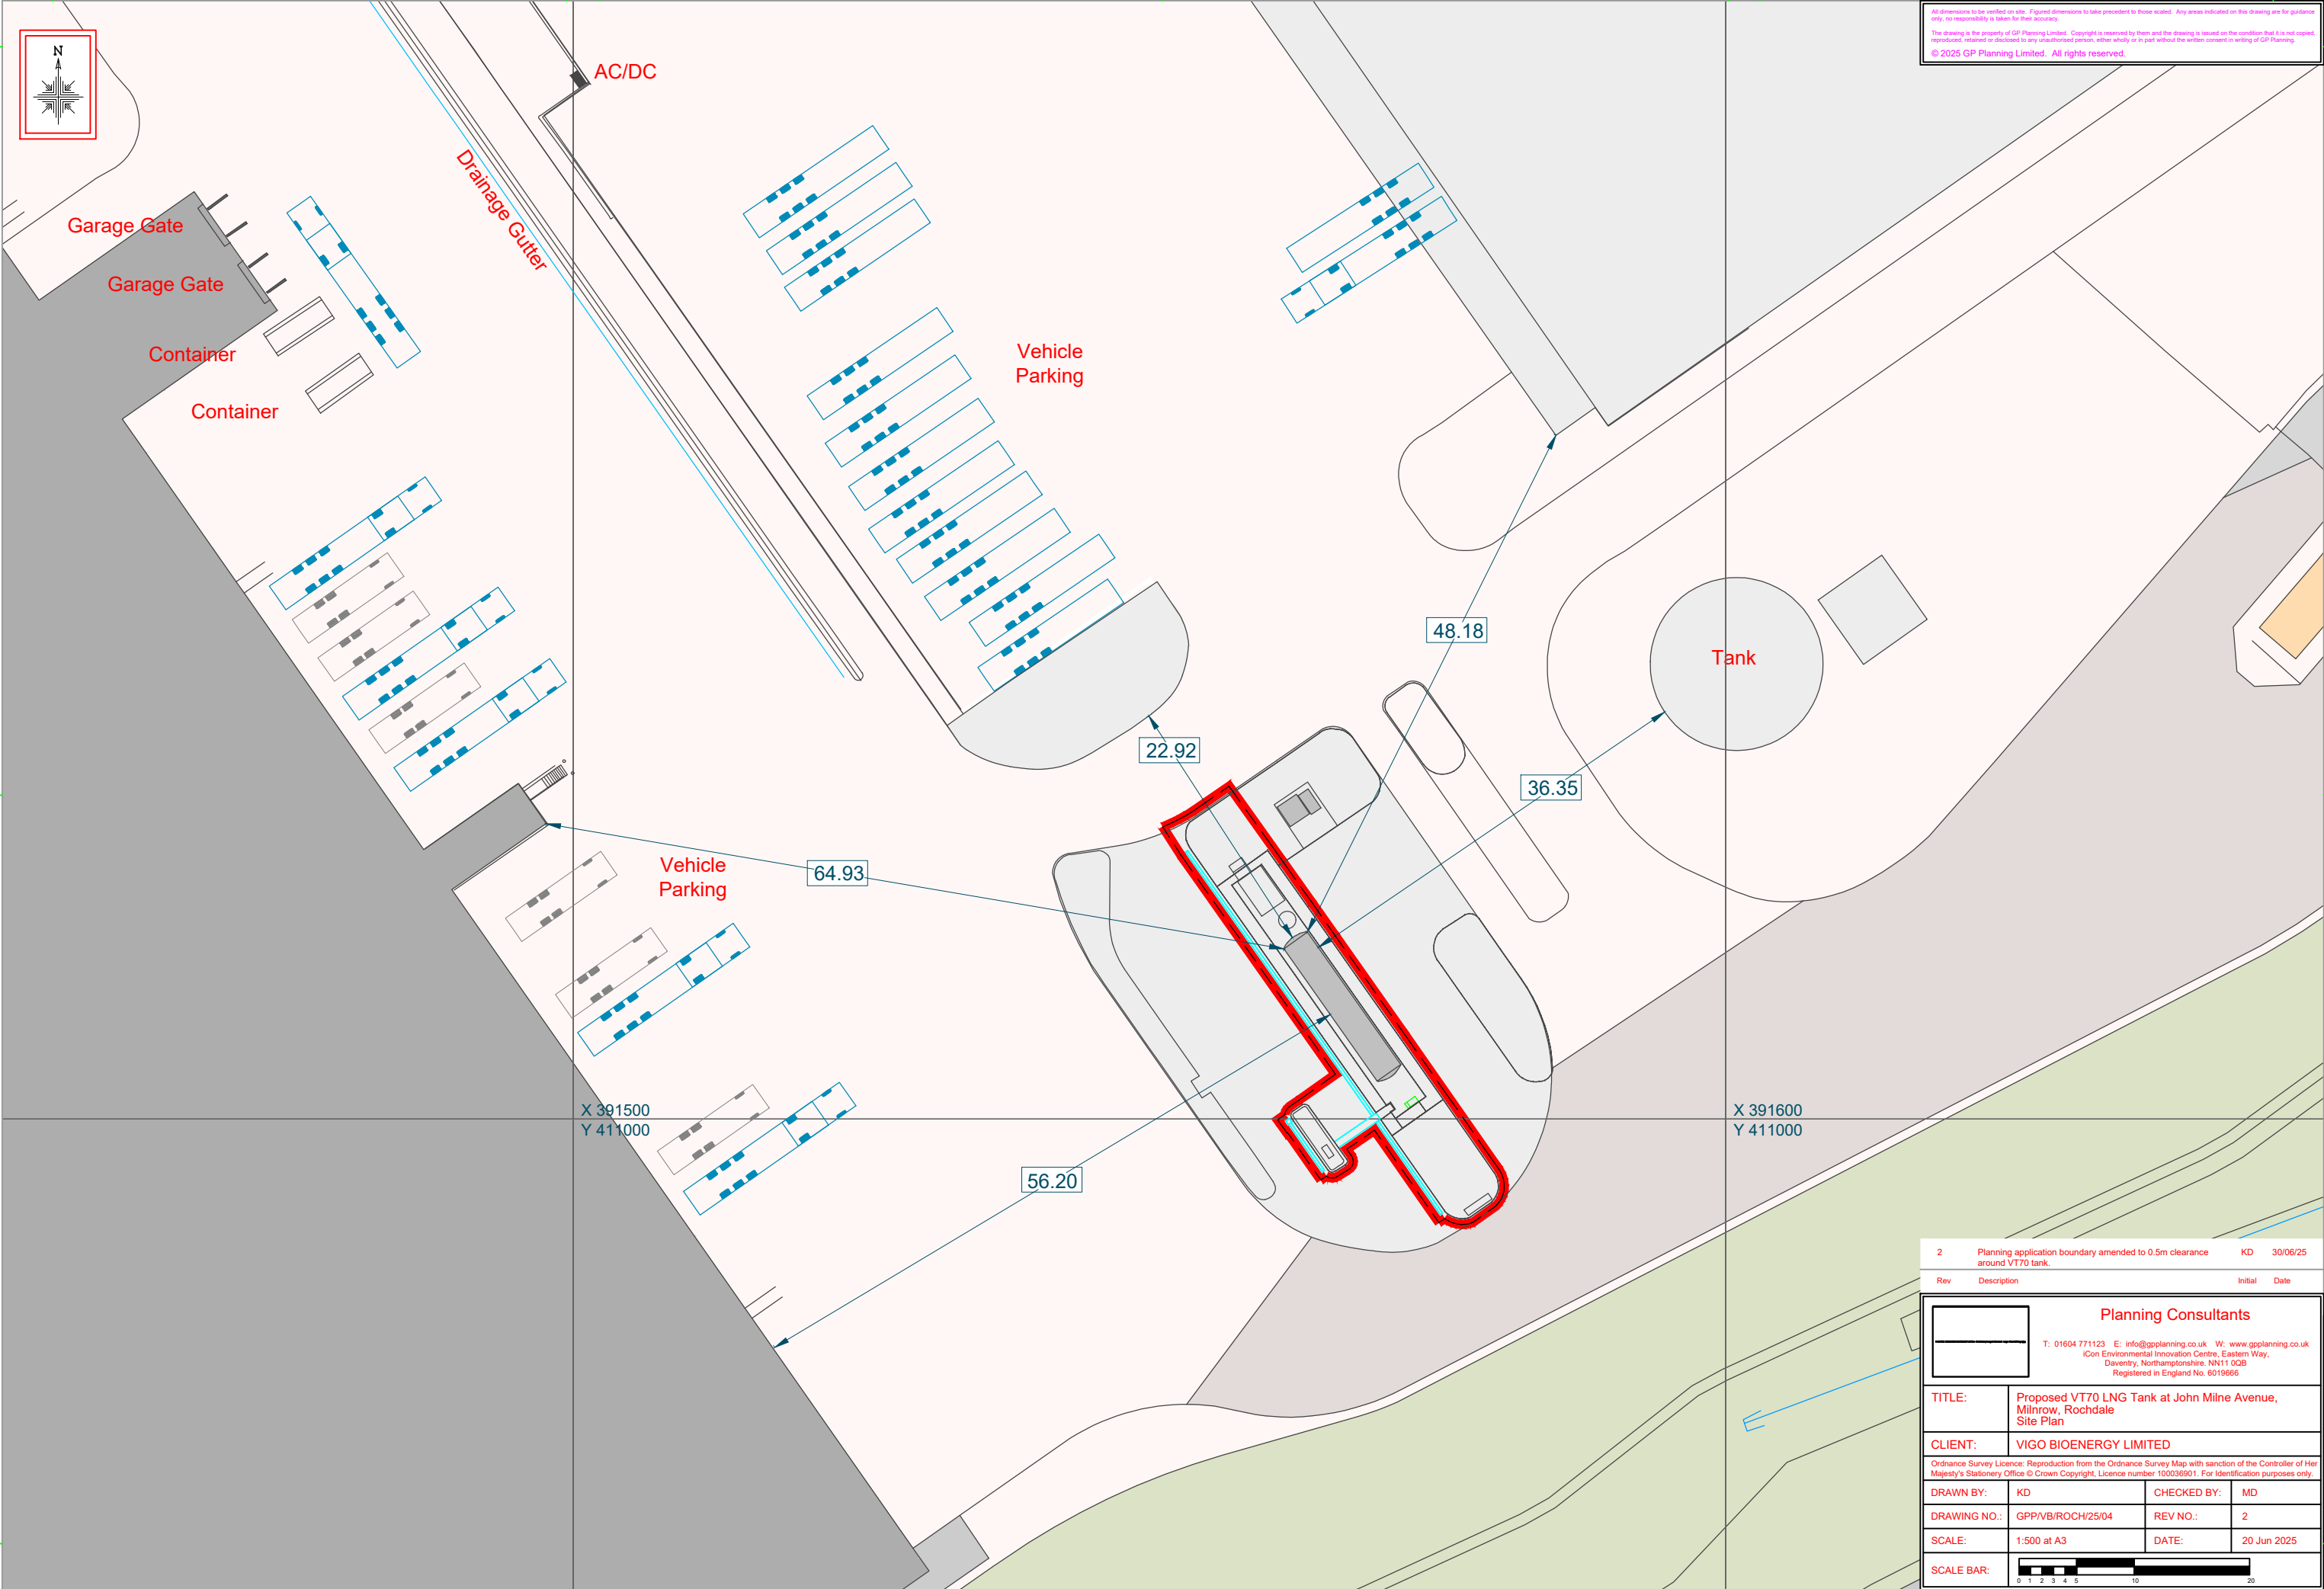

All dimensions to be verified on site. Figured dimensions to take precedence to those scaled. Any areas indicated on this drawing are for guidance only, no responsibility is taken for their accuracy.
The drawing is the property of GP Planning Limited. Copyright is reserved by them and the drawing is issued on the condition that it is not copied, reproduced, retained or disclosed to any unauthorised person, either wholly or in part without the written consent in writing of GP Planning.
© 2025 GP Planning Limited. All rights reserved.



2	Planning application boundary amended to 0.5m clearance around VT70 tank.	KD	30/06/25
Rev	Description	Initial	Date
Planning Consultants T: 01604 771123 E: info@gpplanning.co.uk W: www.gpplanning.co.uk iCon Environmental Innovation Centre, Eastem Way, Daventry, Northamptonshire, NN11 0QB Registered in England No. 6019666			
TITLE:		Proposed VT70 LNG Tank at John Milne Avenue, Milnrow, Rochdale Site Plan	
CLIENT:		VIGO BIOENERGY LIMITED	
Ordnance Survey Licence: Reproduction from the Ordnance Survey Map with sanction of the Controller of Her Majesty's Stationery Office © Crown Copyright. Licence number 100036901. For identification purposes only.			
DRAWN BY:		KD	CHECKED BY: MD
DRAWING NO.:		GPP/VB/ROCH/25/04	REV NO.: 2
SCALE:		1:500 at A3	DATE: 20 Jun 2025
SCALE BAR:		0 1 2 3 4 5 10 20	