



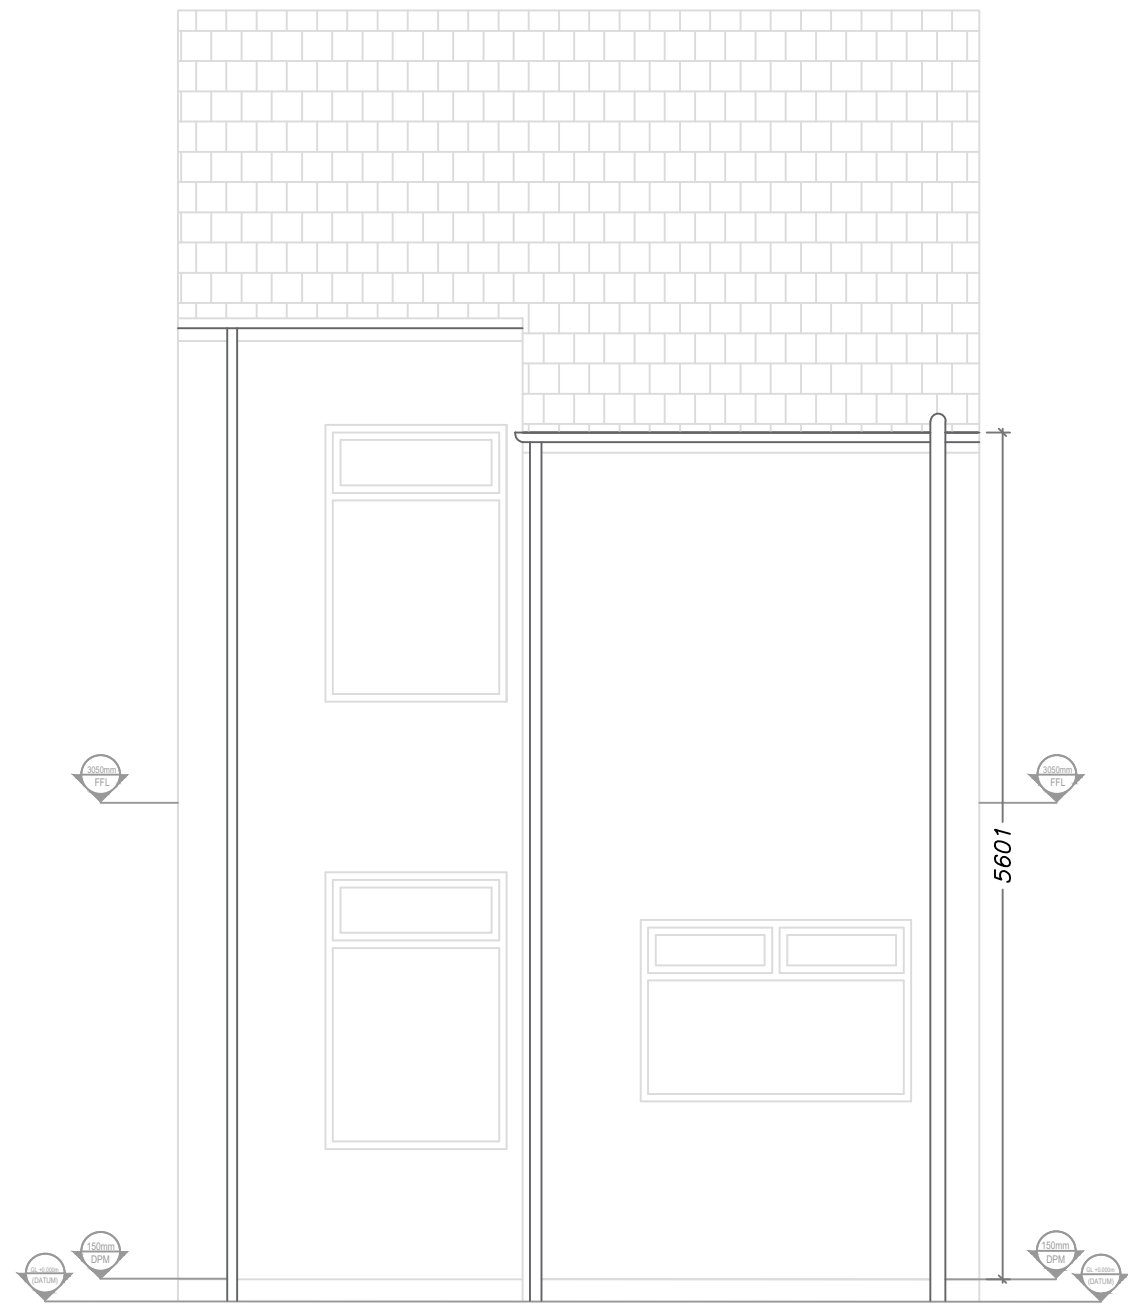

EXISTING REAR ELEVATION 1:50 @ A1

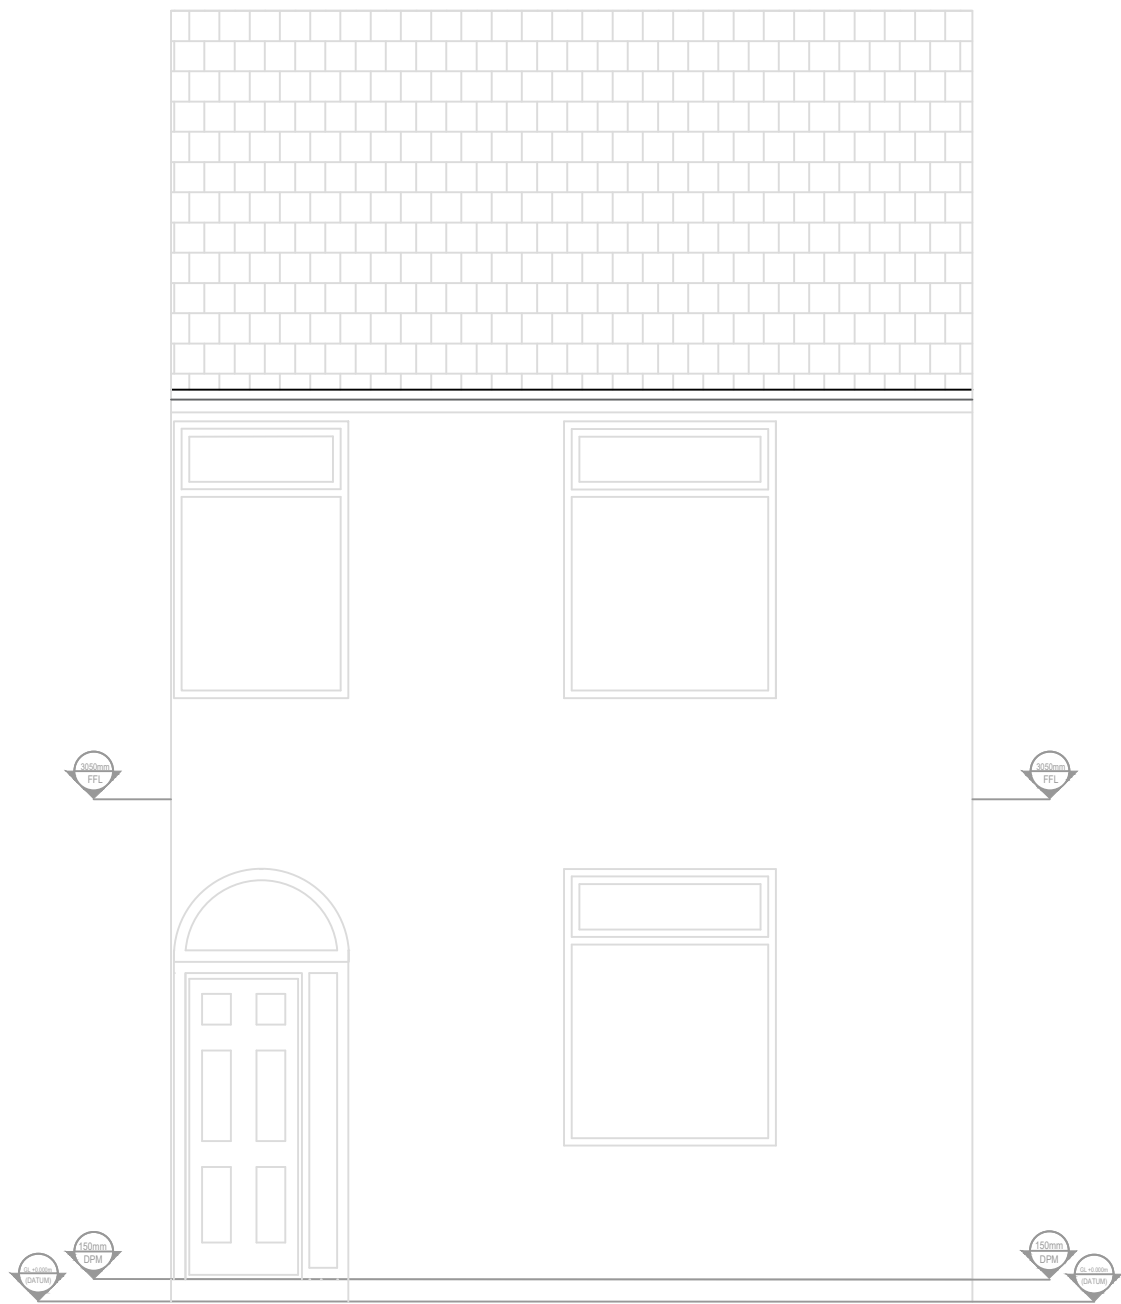


EXISTING FRONT ELEVATION 1:50 @ A1





EXISTING SIDE ELEVATION 1:50 @ A1

EXISTING GF PLAN 1:50 @ A1

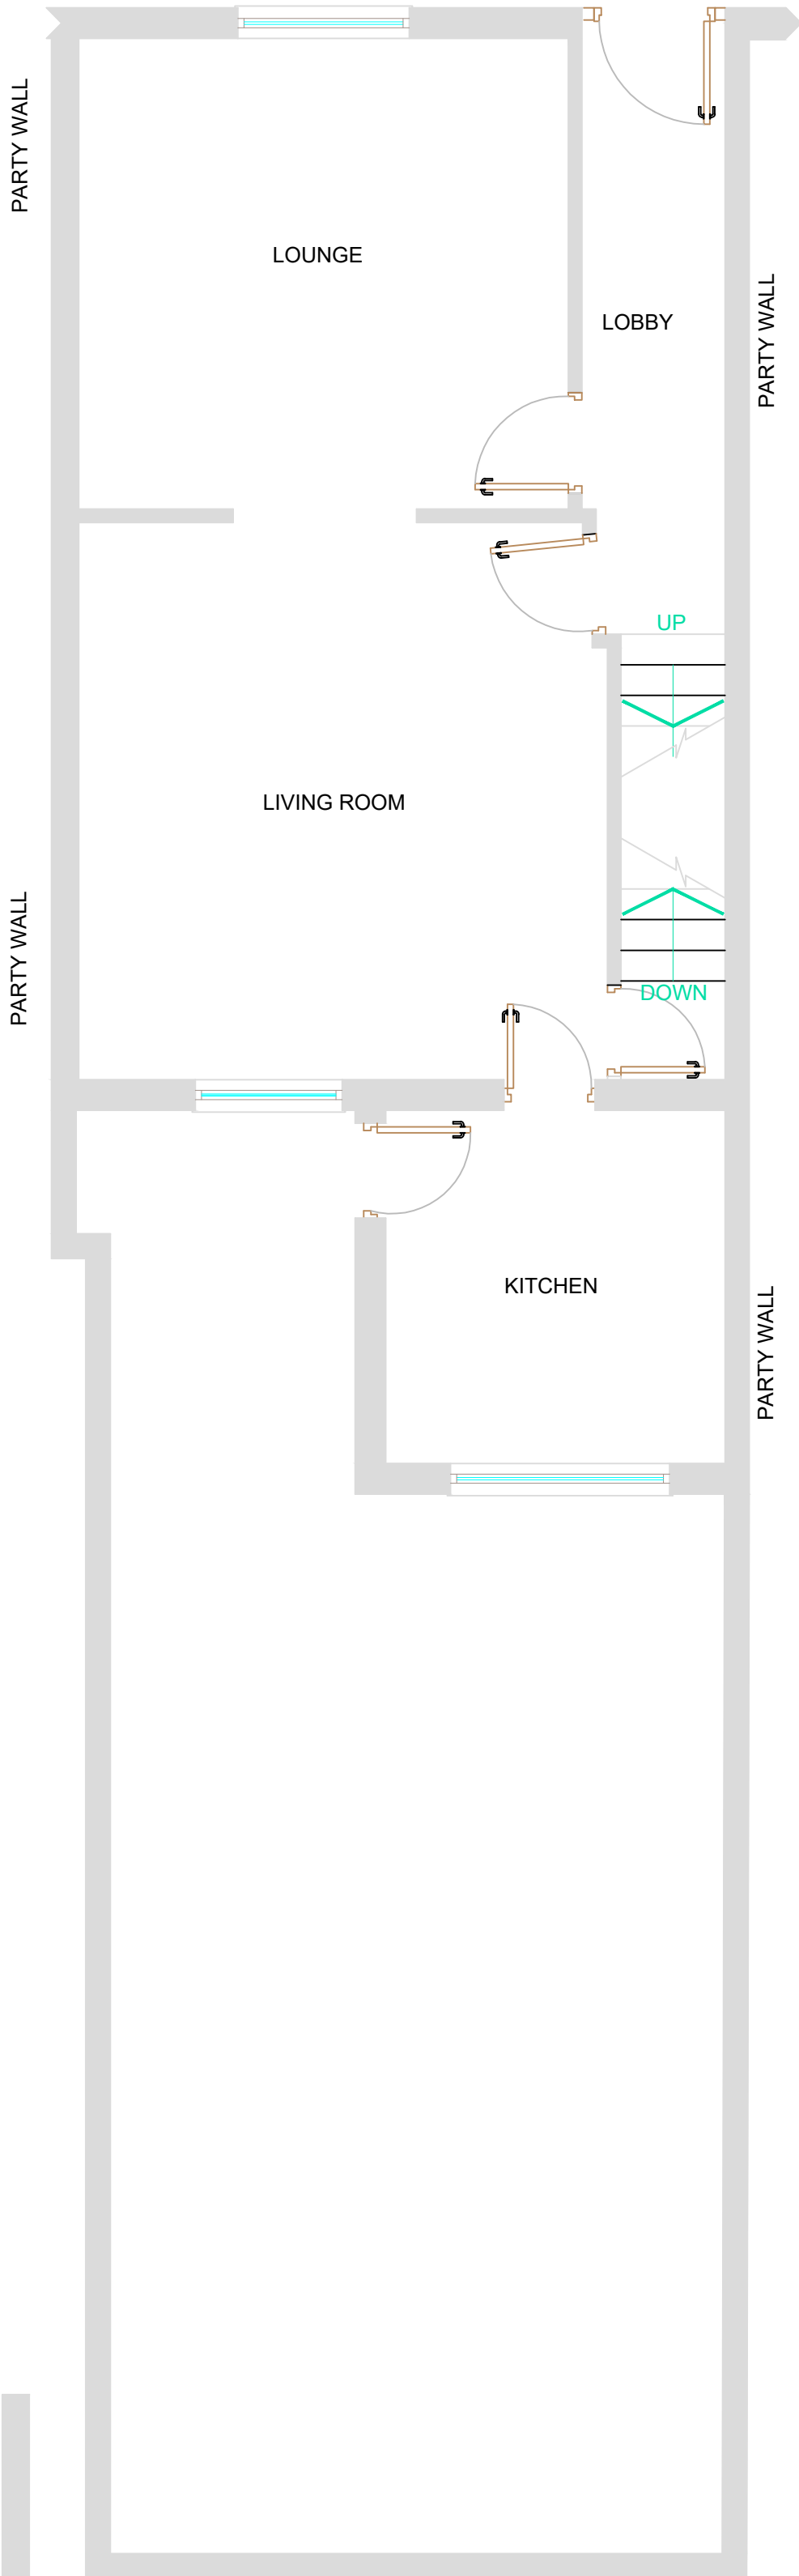

EXISTING FF PLAN 1:50 @ A1

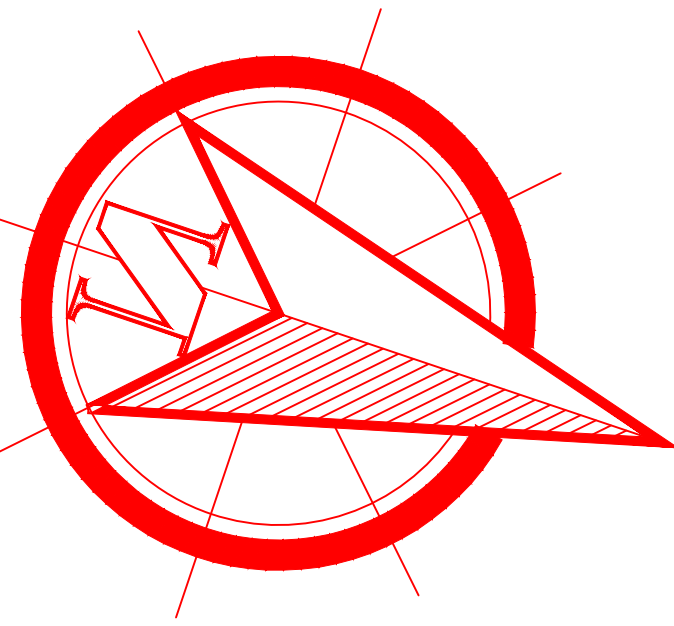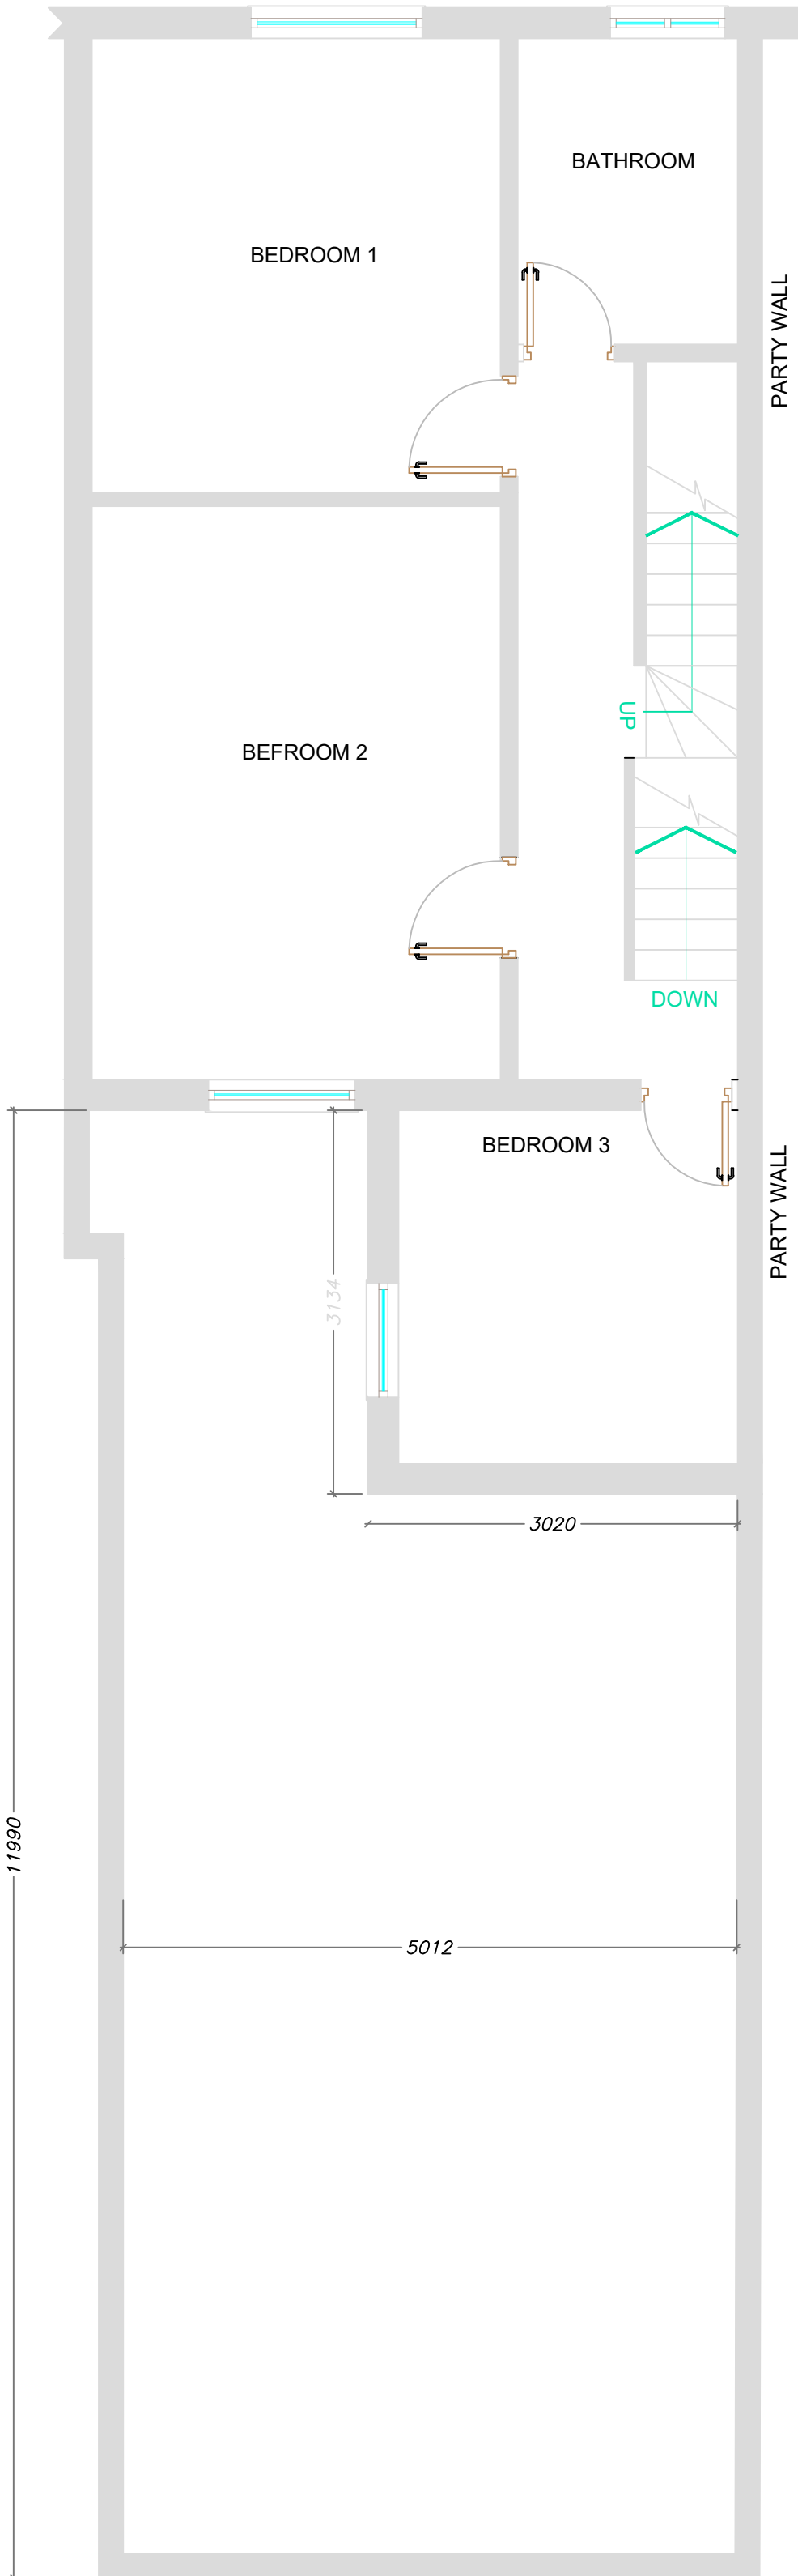

REV	AMENDMENTS	DATE
-----	------------	------



CCC - Tweedale Street, Rochdale OL11 1HH
T: 01706 645200 - M: 07773 335678 - M: 07912 058810
www.castlemere.org.uk - Email: cdbp@castlemere.org.uk

CLIENT
MR MOHAMMAD AMIN
56 FENTON STREET
ROCHDALE OL11 3TH

PROJECT
DOUBLE STOREY REAR EXTENSION
TO ACCOMMODATE ADDITIONAL
LIVING SPACE

TITLE
EXISTING GF & FF PLANS and
ELEVATIONS

DRAWN BY: HA	CHECKED BY:
DATE: 09/06/2025	SCALE: 1:50 @ A1
PURPOSE OF ISSUE: PLANNING	DRAWING NO. CDBP/0613/MA - 1

THIS DRAWING IS COPYRIGHT & SHALL NOT BE REPRODUCED WITHOUT PERMISSION