



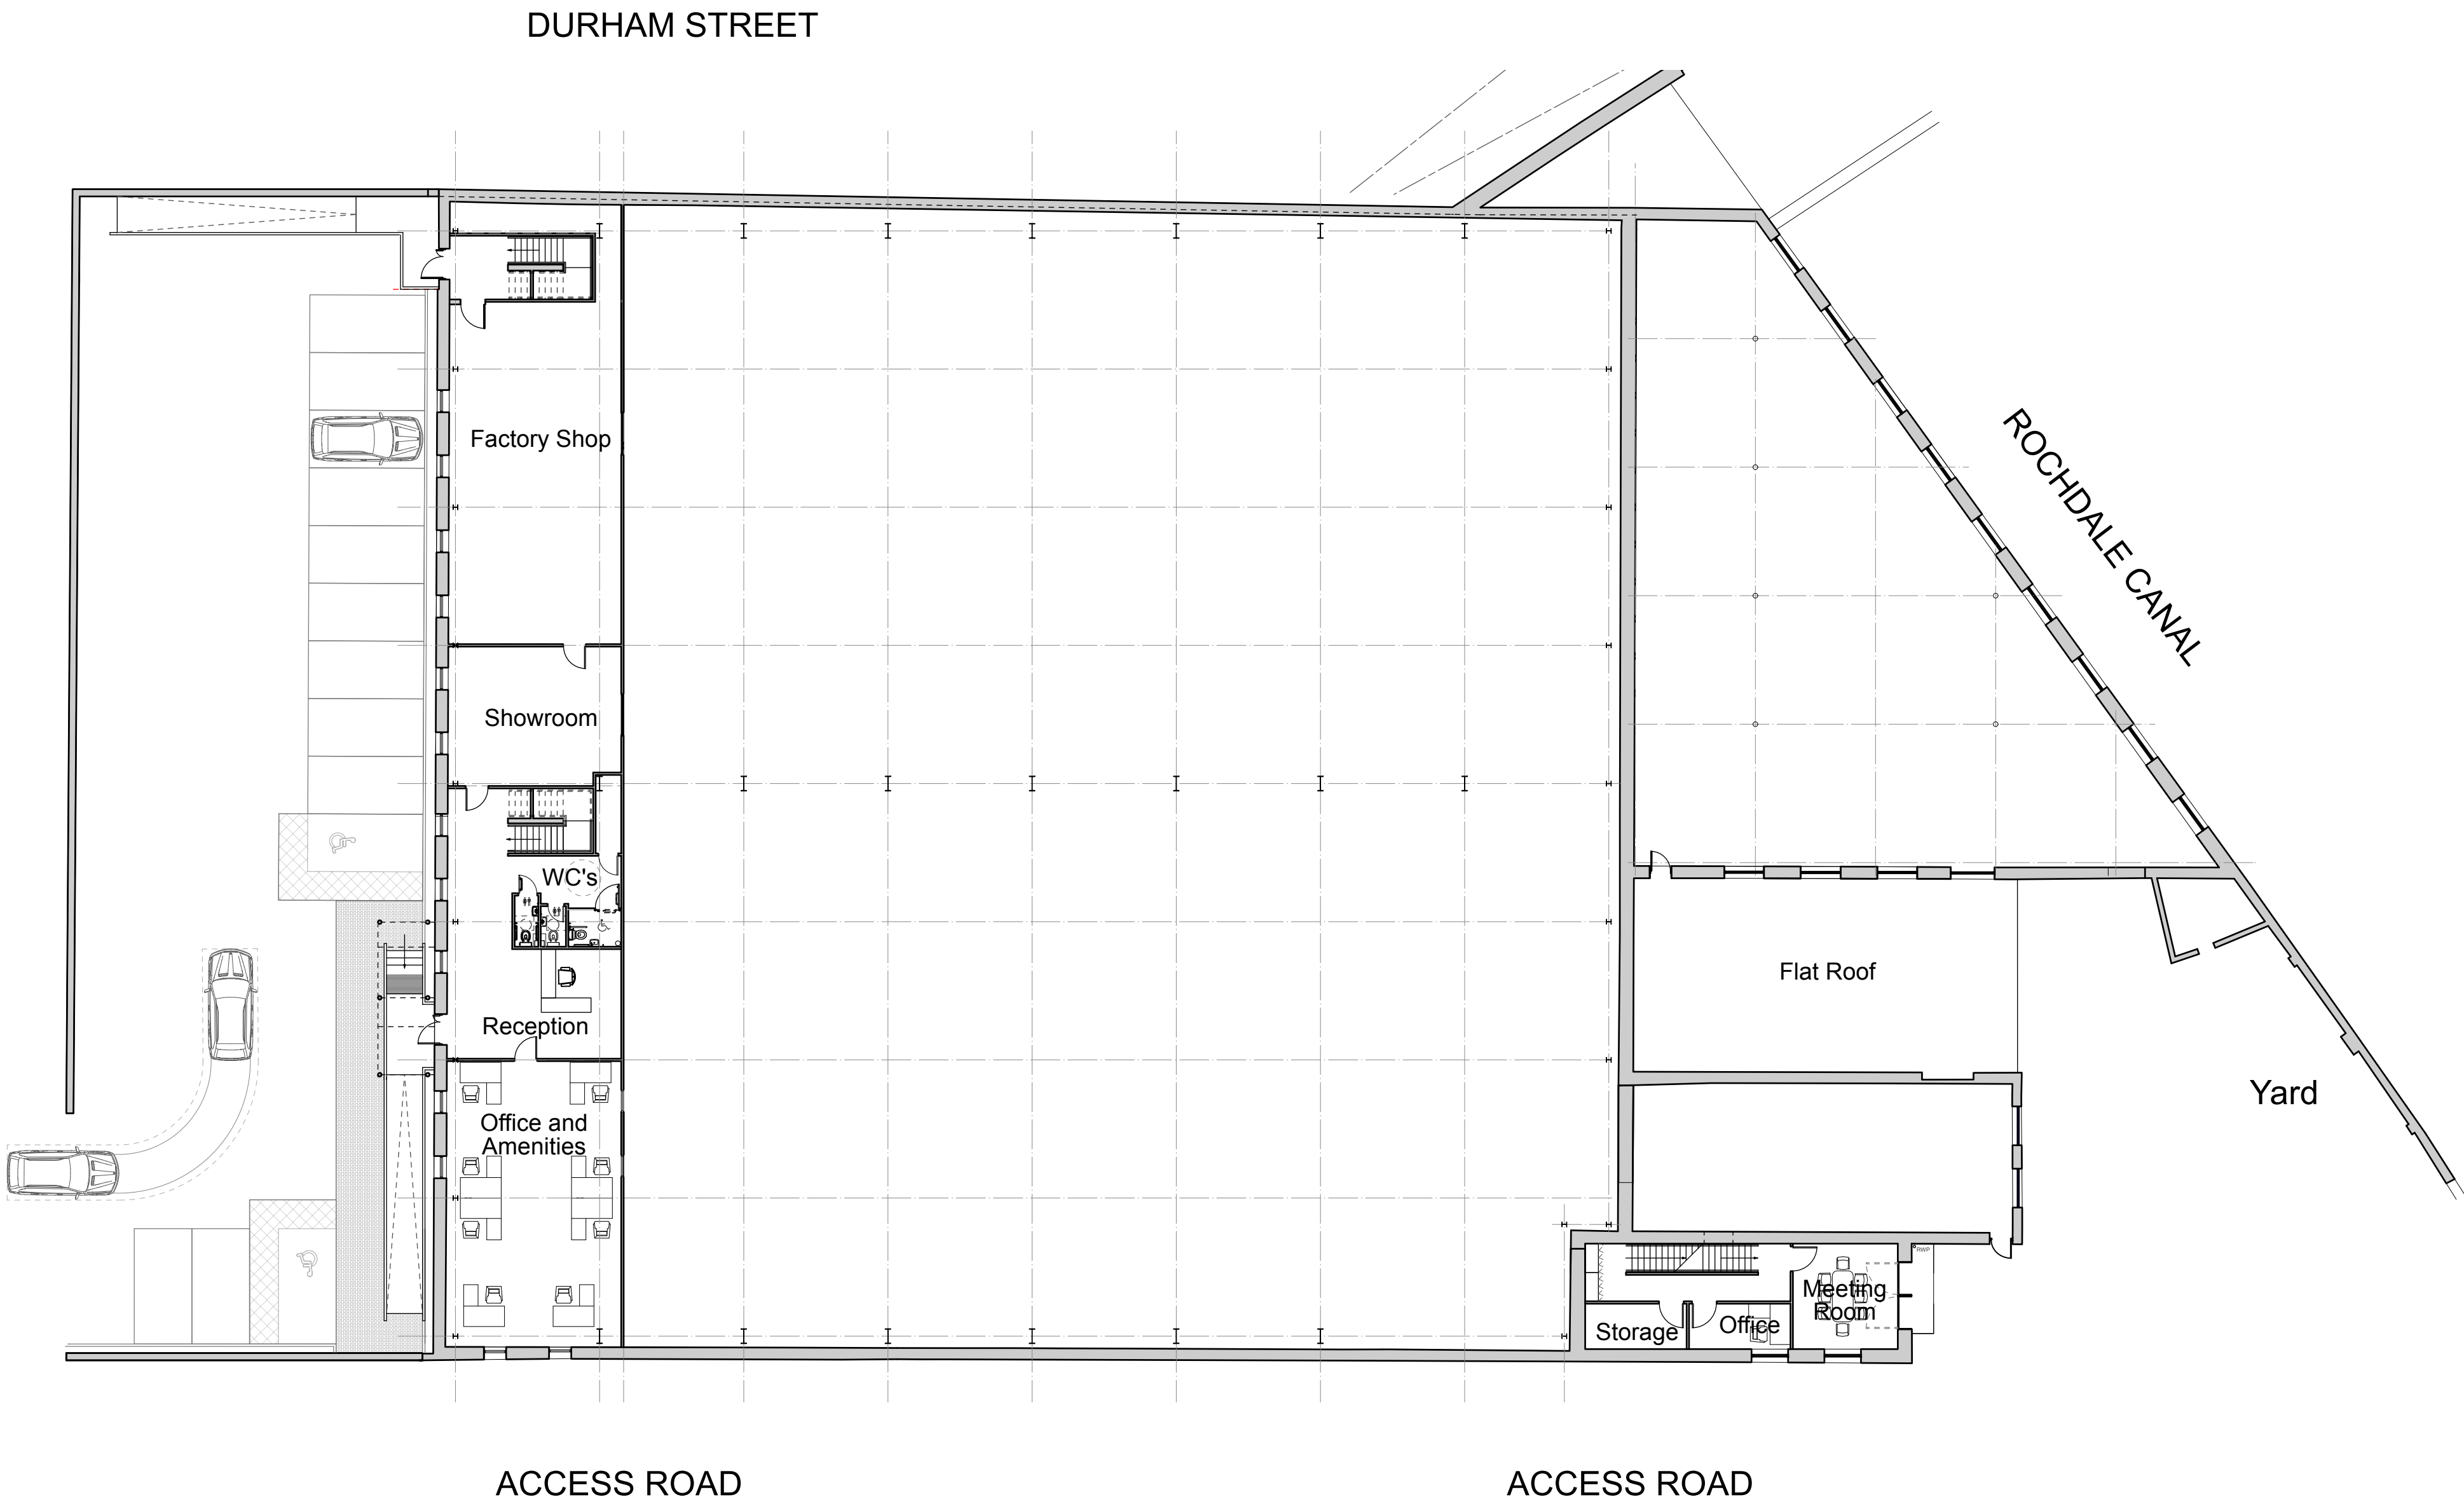

UPPER FLOOR AND CAR PARK PLAN

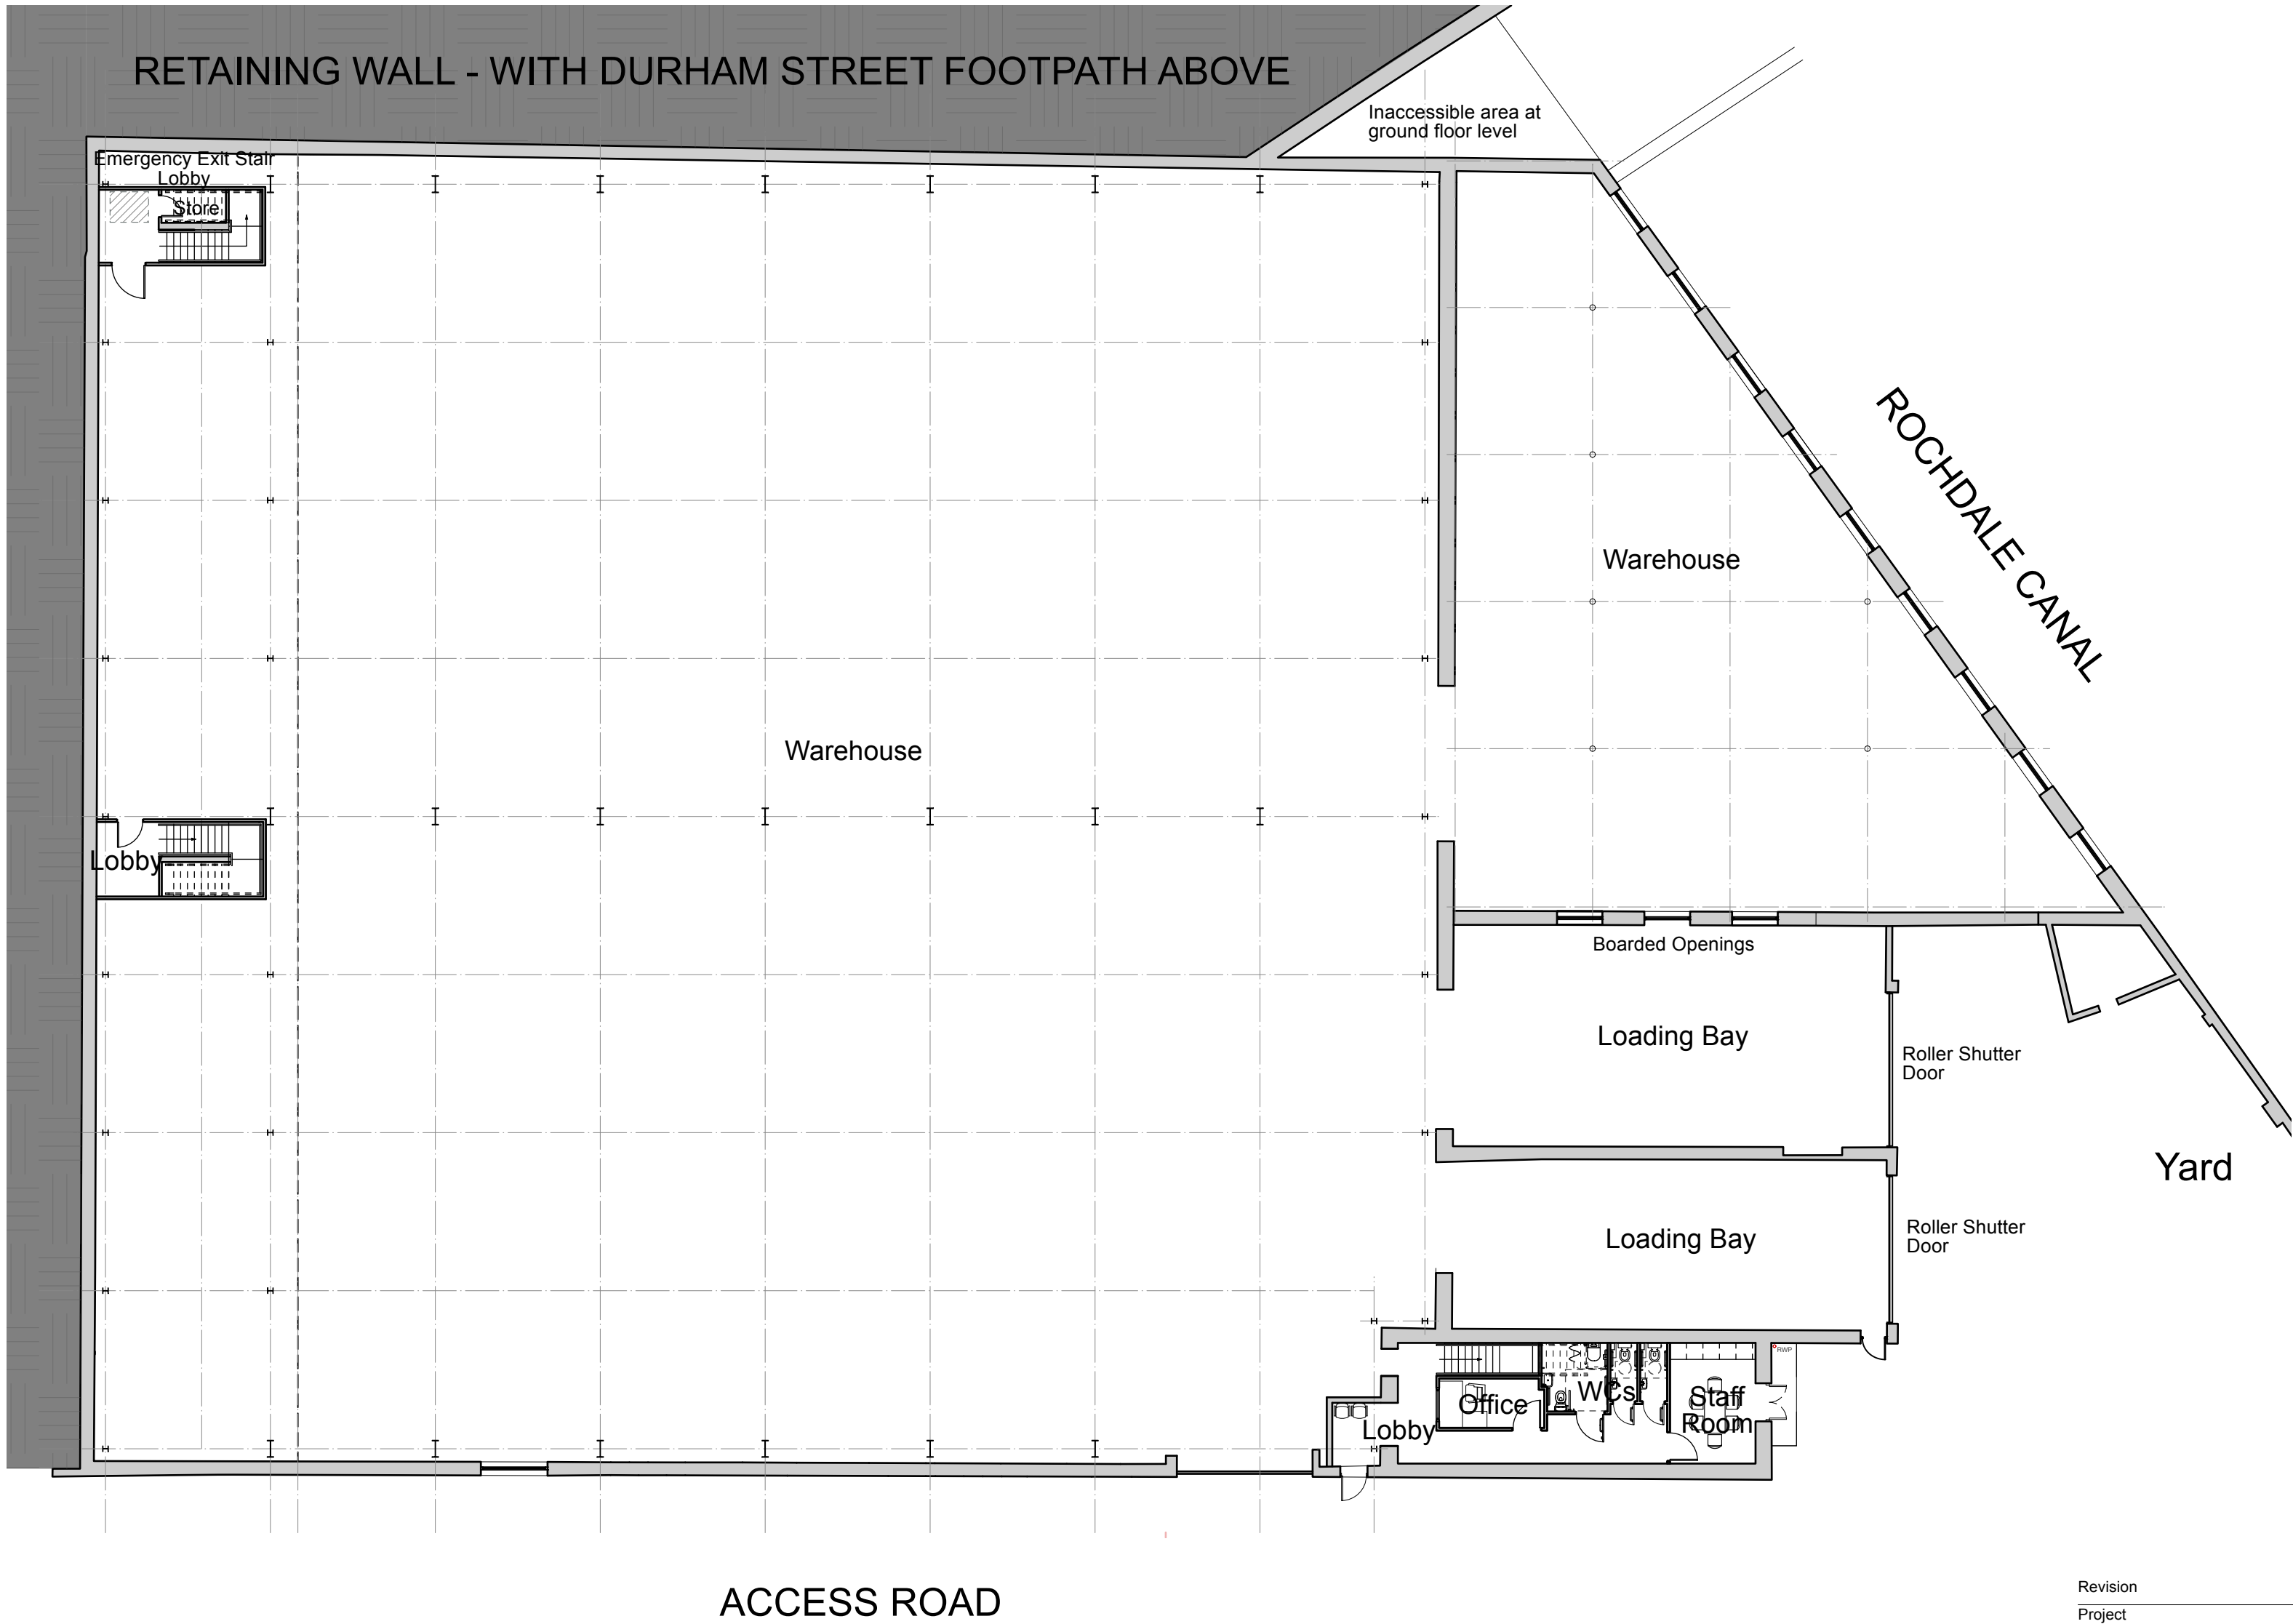

GROUND FLOOR PLAN

Revision	
Project	Redevelopment of Mill
Address	Norwich Street, Rochdale
Client	Sartex Textiles
Drawing	Proposed Plans

storaharchitecture
Chartered Architects
RIBA Chartered Practice

www.storah.com	mail@storah.com	01706 813214
Scale	Sheet Size	Date
1:200	ISO A1	Aug 25
Drawn	LA	

Drawing Number	Revision
----------------	----------

22-040 - 310