




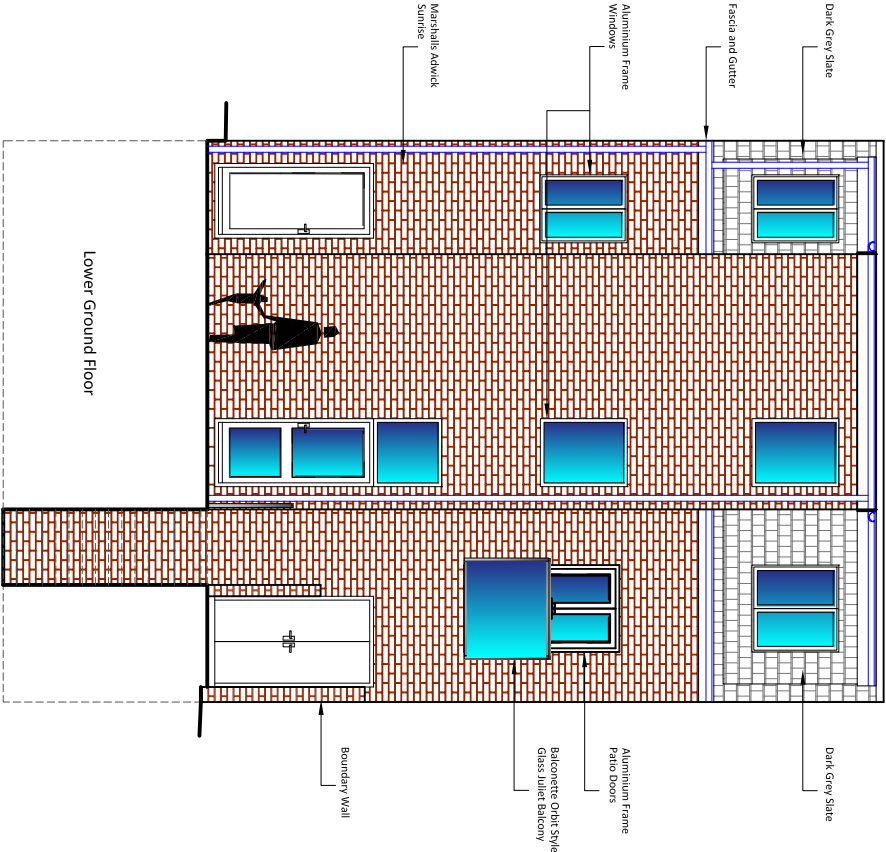


PROPOSED REAR ELEVATION SCALE 1:100

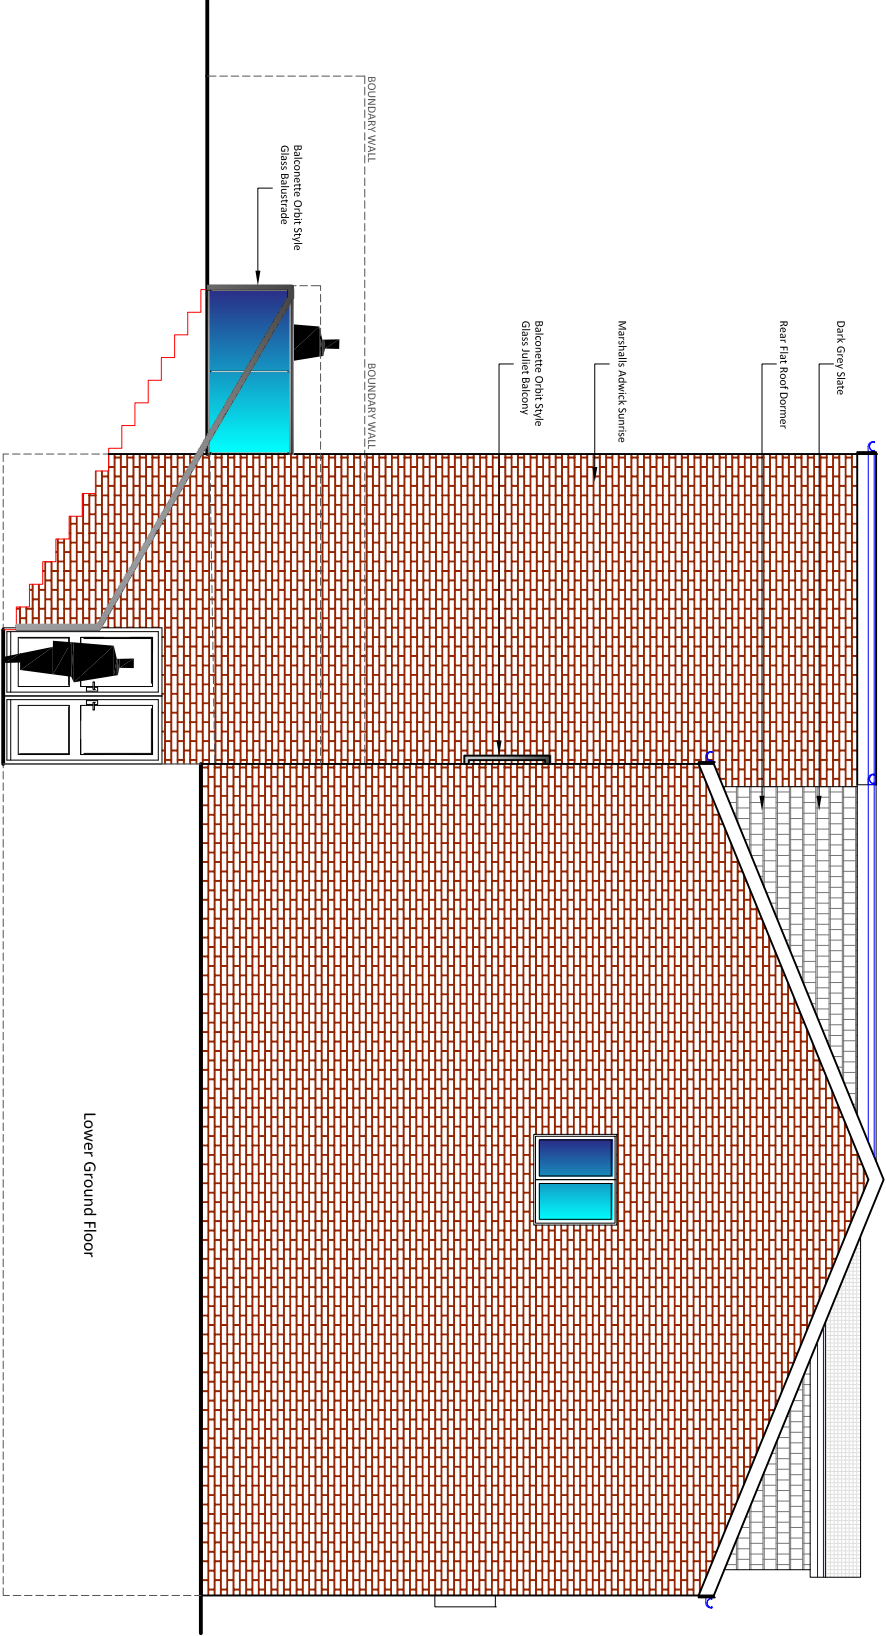


PROPOSED SIDE ELEVATION SCALE 1:100

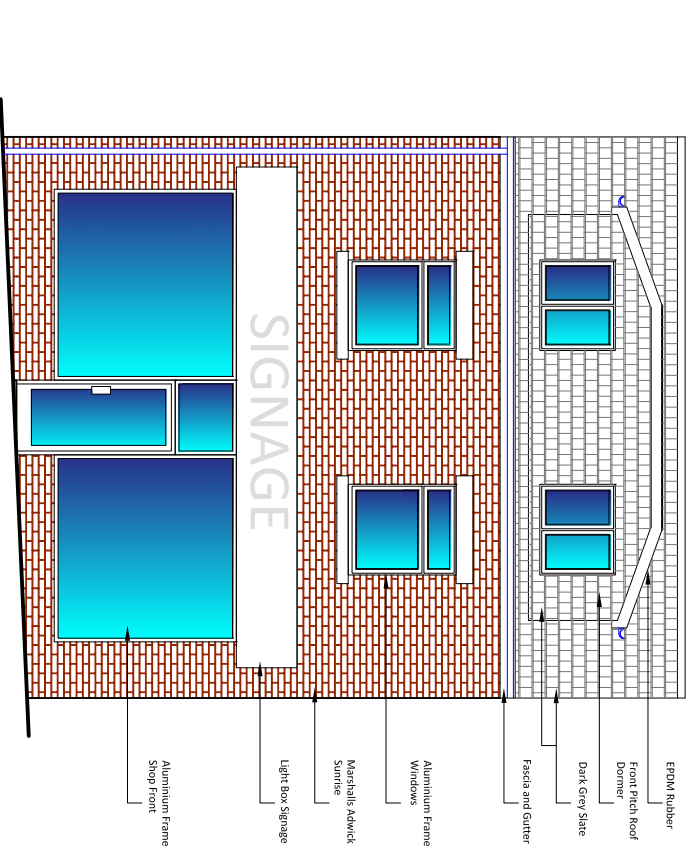

PROPOSED FRONT ELEVATION SCALE 1:100

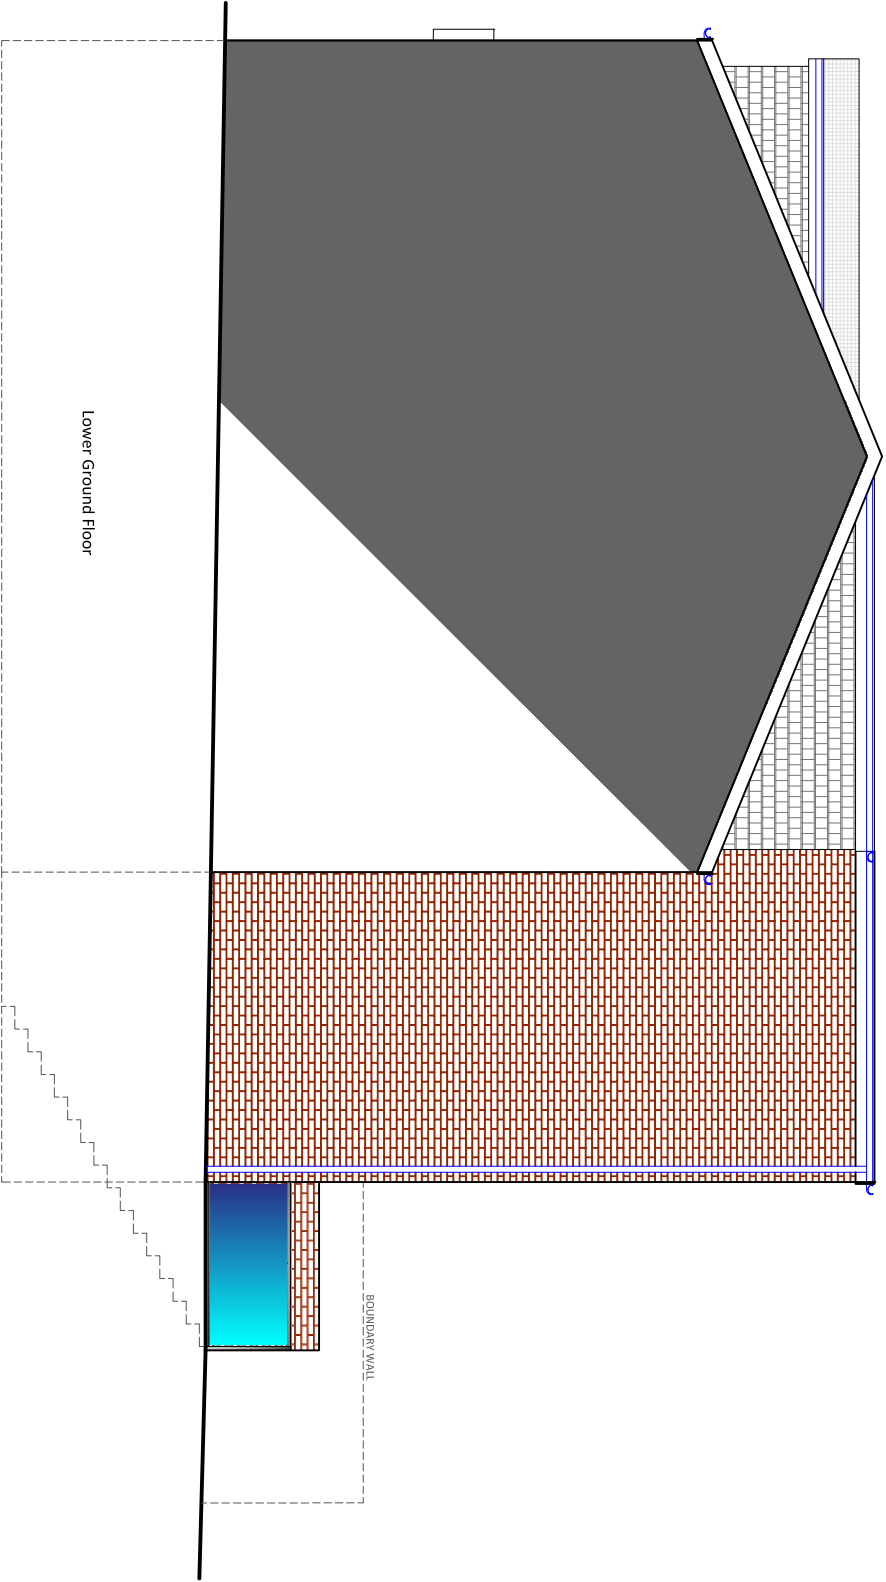

PROPOSED SIDE ELEVATION SCALE 1:100

 

REV	DATE	AMENDMENTS
A	01/07/2025	WINDOW REMOVED FROM SECOND FLOOR ELEVATION
CLIENT	MR SHAFQAT SIDDIQ	
DRAWN BY	AK	
DATE	MARCH 2025	
SCALE	1:100 @ A3	
PROJECT REF	00176	
PROJECT STAT	PLANNING	
DRAWING No	PROPOSED PLANS 02	
TITLE:		
PROPOSED 4 STOREY NEW BUILD RETAIL GROUND FLOOR WITH 2 2 BED SELF CONTAINED FLATS AT: LAND ADJACENT TO 135-137 WHITWORTH ROAD ROCKDALE OLL2 0RE		

(No reference is made to the proposed development which is the subject of the planning application.)

THIS DRAWING IS CONFIDENTIAL & SHALL NOT BE REPRODUCED WITHOUT PERMISSION

(All reference should be placed upon dimensions which are stated on this drawing - please see annotations.) THIS DRAWING IS COPYRIGHT & SHALL NOT BE REPRODUCED WITHOUT PERMISSION



E: core.as@hotmail.com
MOB: 07849566607

Core Architectural Studio is a trading name of AS & ANTHONY ARCHITECTS LTD. Company registered in England, 11429310