





Proposed Front Elevation
Scale 1:100



Proposed Rear Elevation
Scale 1:100

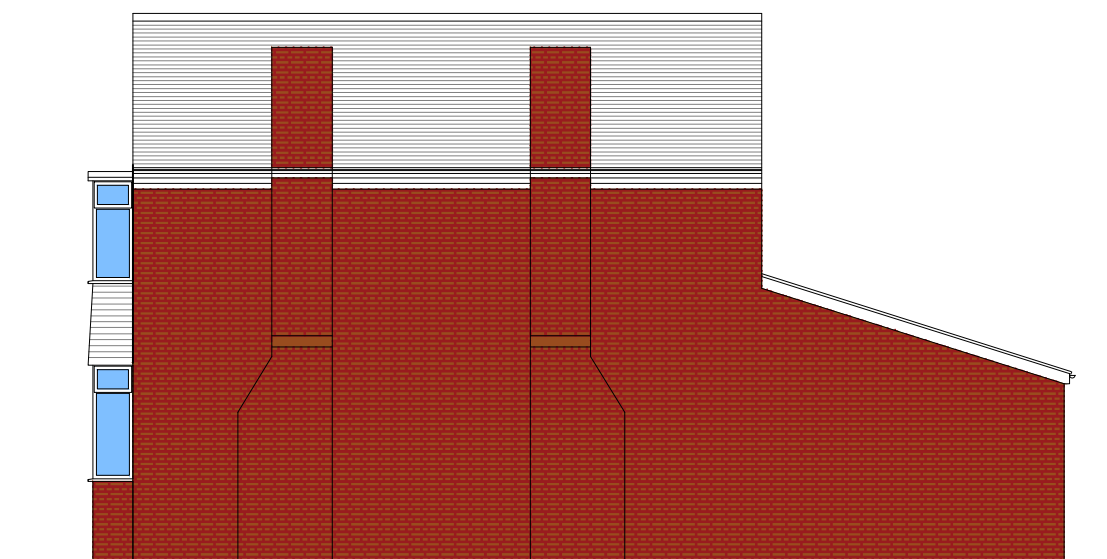

Proposed Side Elevation
Scale 1:100

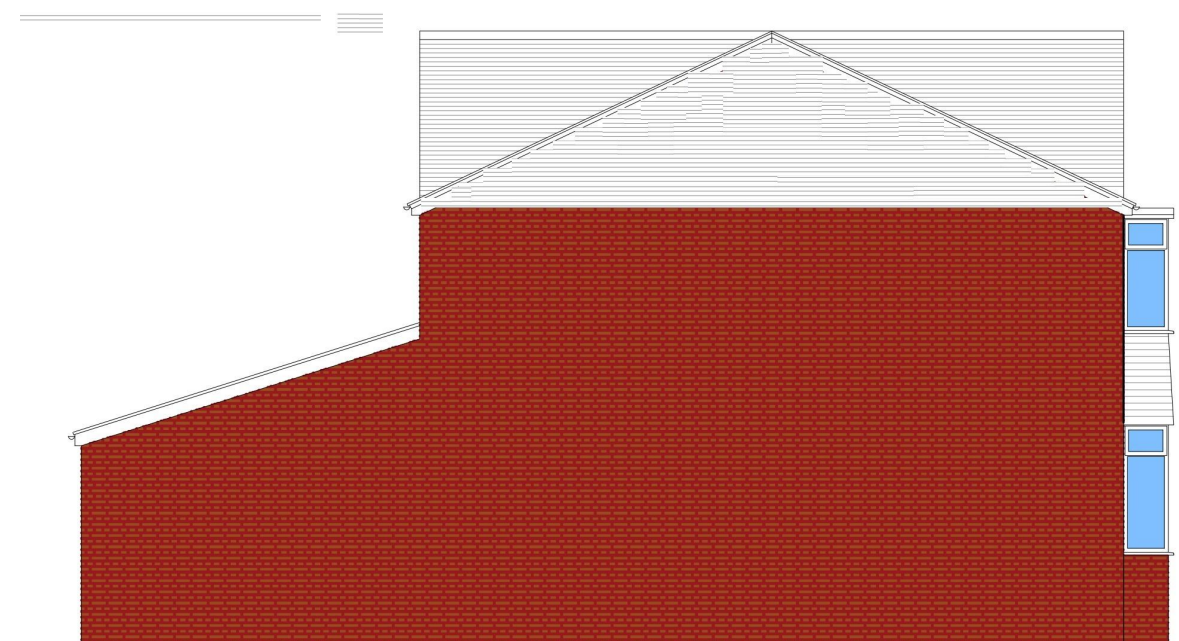

Proposed Side Elevation
Scale 1:100

Client:

Project / Title:

Proposed Two / Single Storey Rear Extension
at 7 Oxendale Drive, Middleton, M24 4FN

AutoCAD Location

D:\BentleyP&PM\Planning Apps\

Drawn: MJD

Scale: As Shown @ A3

Date: 25.03.25

No. TSRE-7OD-007

Rev. A