




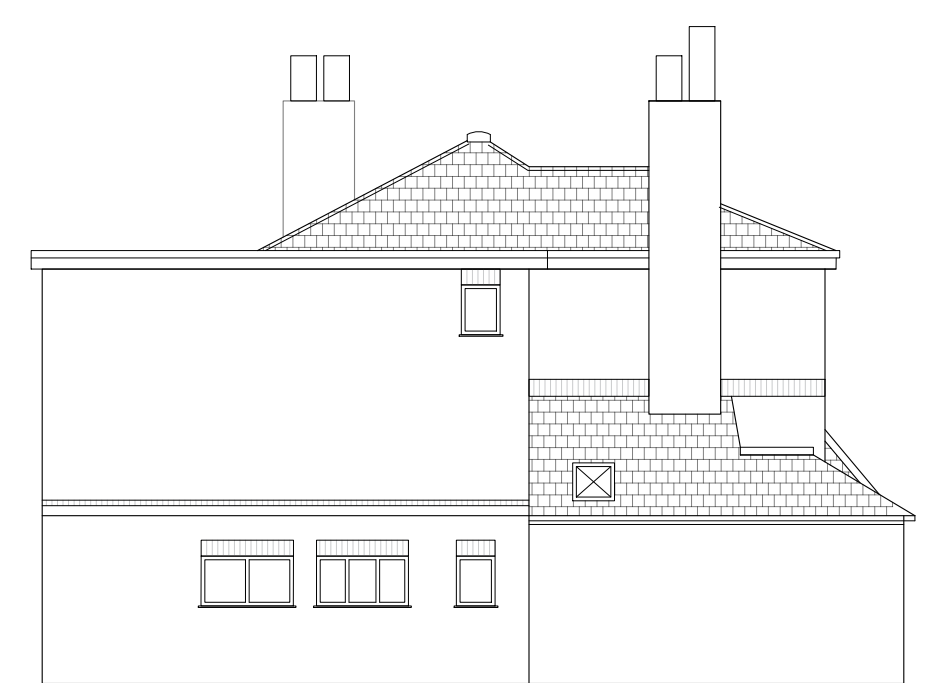

Existing Rear Elevation
Scale - 1:100@A3

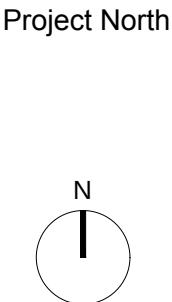

Existing Side Elevation(West)
Scale - 1:100@A3

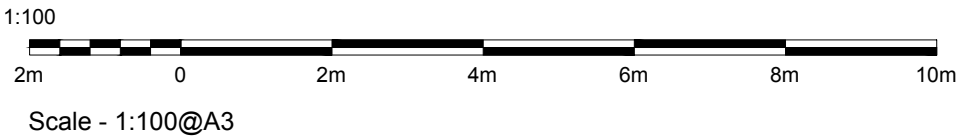

Notes:

1. All interior dimensions including ceiling heights are taken to and from finished surfaces unless stated otherwise.
2. All levels and dimensions must be checked on site.
3. For any discrepancies with the information depicted in this drawing please contact TR Architectural Services.
4. Responsibility cannot be accepted for alterations made to this drawing without prior permission from TR Architectural Services.
5. These are planning drawings and room layout guidelines, they should not be used as a set of construction drawings.
 - Please refer to note 2.



Revisions				
REV	DATE	D.B.	C.B	NOTES
P1	19.06.2025	EA	FA	INITIAL ISSUE FOR PLANNING

Client:
RAMBLA PROPERTIES

Project:
10 Mount Rd, Middleton, Manch

Status:
P1-Planning

Revision:
P1

Title:
Existing Rear & Side Elevation

Drawn by: EA

Approved by: EA

Date: 01.06.2025
Job no: 261

Scale: 1:100@A3