




Rochdale

Specsavers Opticians
67 Yorkshire Street
Rochdale
Lancashire
OL16 1BZ

Issue 01 - 12/08/2025



Elevations
Scale 1:100

 

EXISTING SHOPFRONT ELEVATION SCALE 1:100



PROPOSED SHOPFRONT ELEVATION SCALE 1:100

- 1 Internally Illuminated Fascia Sign
- 2 Manifestation Dots



Site
Specsavers
Rochdale

Job Number
151523A
Drawing Location
W:\Sales\Specsavers\

Page
2

Scale
as shown @ A3
Issue / Rev
Issue 01

Drawn by
BI
Checked by
BF

Sales Rep
JS
Date
12/08/2025



BUTTERFIELD SIGNS LTD
174 Sunbridge Rd
Bradford West Yorkshire
BD1 2RZ
Tel: 01274 722244
Fax: 01274 848996
Web: www.butterfieldsigns.co.uk



Sign 1 - Internally Illuminated Fascia Sign - Scale 1:25

1No. Face panels to be laser cut 2.5mm aluminium with 50mm returns and 25mm step top.
All panels to be powder coated externally Green PM2418c.
To be fixed using 40x40mm extruded aluminium angle for fixing support.

1No. Set of strapline lettering to be CNC router cut 20mm Opal 1T77 acrylic,
leaving a retaining lip, then pushed through. Illuminated using LEDs.

1No. 'Specsavers' premium logo's manufactured from: 5mm Opal 050 acrylic face,
3mm Opal 050 acrylic returns (at 30mm deep). Complete with blackout colour matched metamark
Green vinyl to face & rear 18mm of returns. (N.B Only partial return illumination).
To be fixed over 10mm White foamex backtray.
Complete with set of 'Specsavers' letters to be 20mm 1T77 acrylic pushed through (see section through).
All to be illuminated via LEDs.
To be fixed to aluminium face panel using M5 threaded rods.

Height from ground to underside of sign is: 3100mm approx
Note : Illumination will not exceed 300cdm

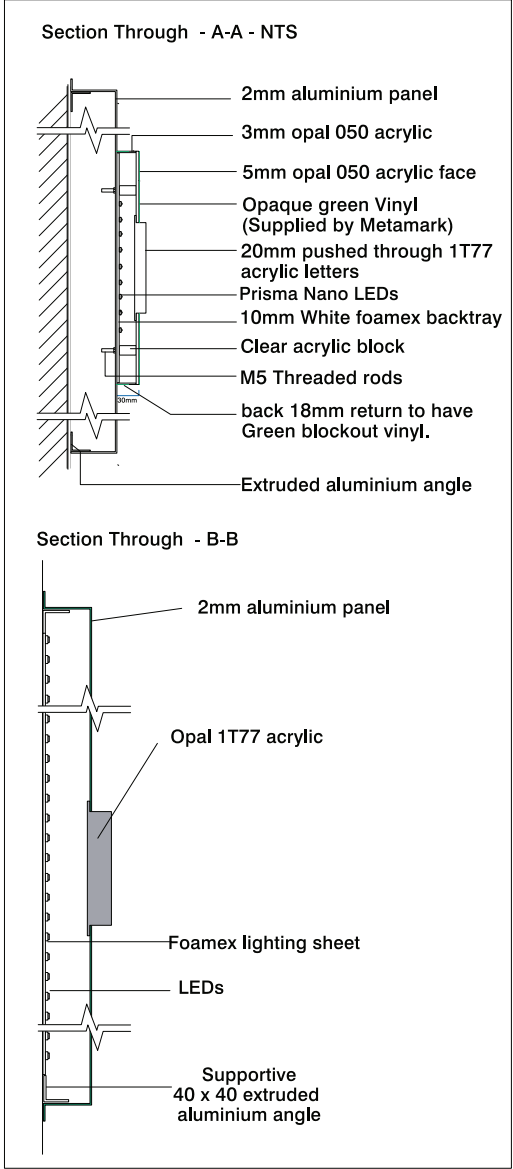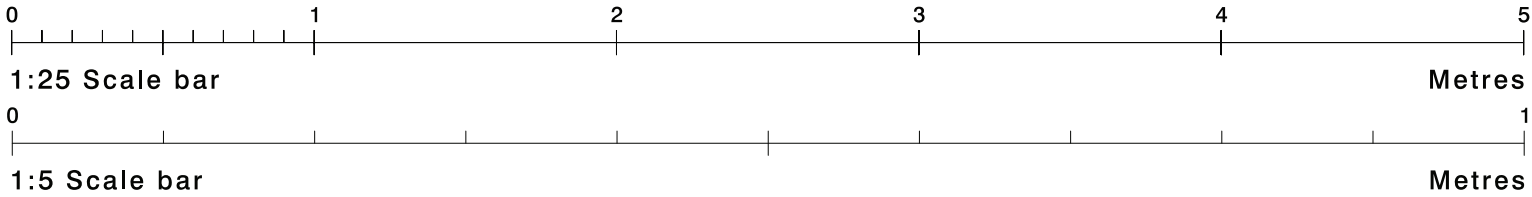

Site
Specsavers
Rochdale

Job Number
151523A
Drawing Location
W:\Sales\Specsavers\

Page
3

Scale
as shown @ A3
Issue / Rev
Issue 01

Drawn by
BI
Checked by
BF



Sales Rep
JS
Date
12/08/2025



BUTTERFIELD SIGNS LTD
174 Sunbridge Rd
Bradford West Yorkshire
BD1 2RZ
Tel: 01274 722244
Fax: 01274 848996
Web: www.butterfieldsigns.co.uk

Sign 2 - Manifestation Dots - Scale 1:10

1No. Set plot cut frosted vinyl manifestation dots.
Reverse applied to glazing.

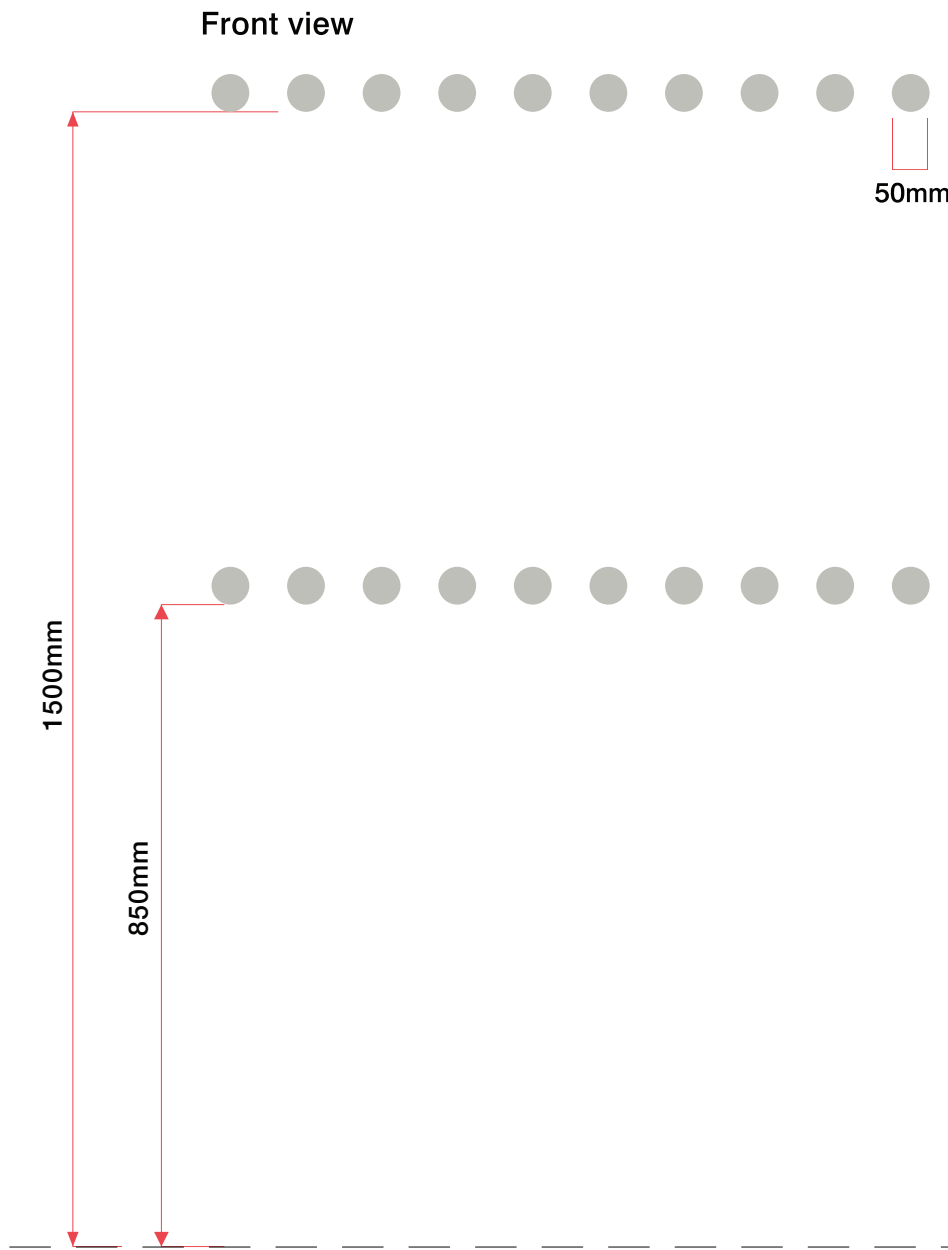 

Site
Specsavers
Rochdale

Job Number
151523A
Drawing Location
W:\Sales\Specsavers\

Page
4

Scale
as shown @ A3
Issue / Rev
Issue 01

Drawn by
BI
Checked by
BF

Sales Rep
JS
Date
12/08/2025



BUTTERFIELD SIGNS LTD
174 Sunbridge Rd
Bradford West Yorkshire
BD1 2RZ
Tel: 01274 722244
Fax: 01274 848996
Web: www.butterfieldsigns.co.uk