



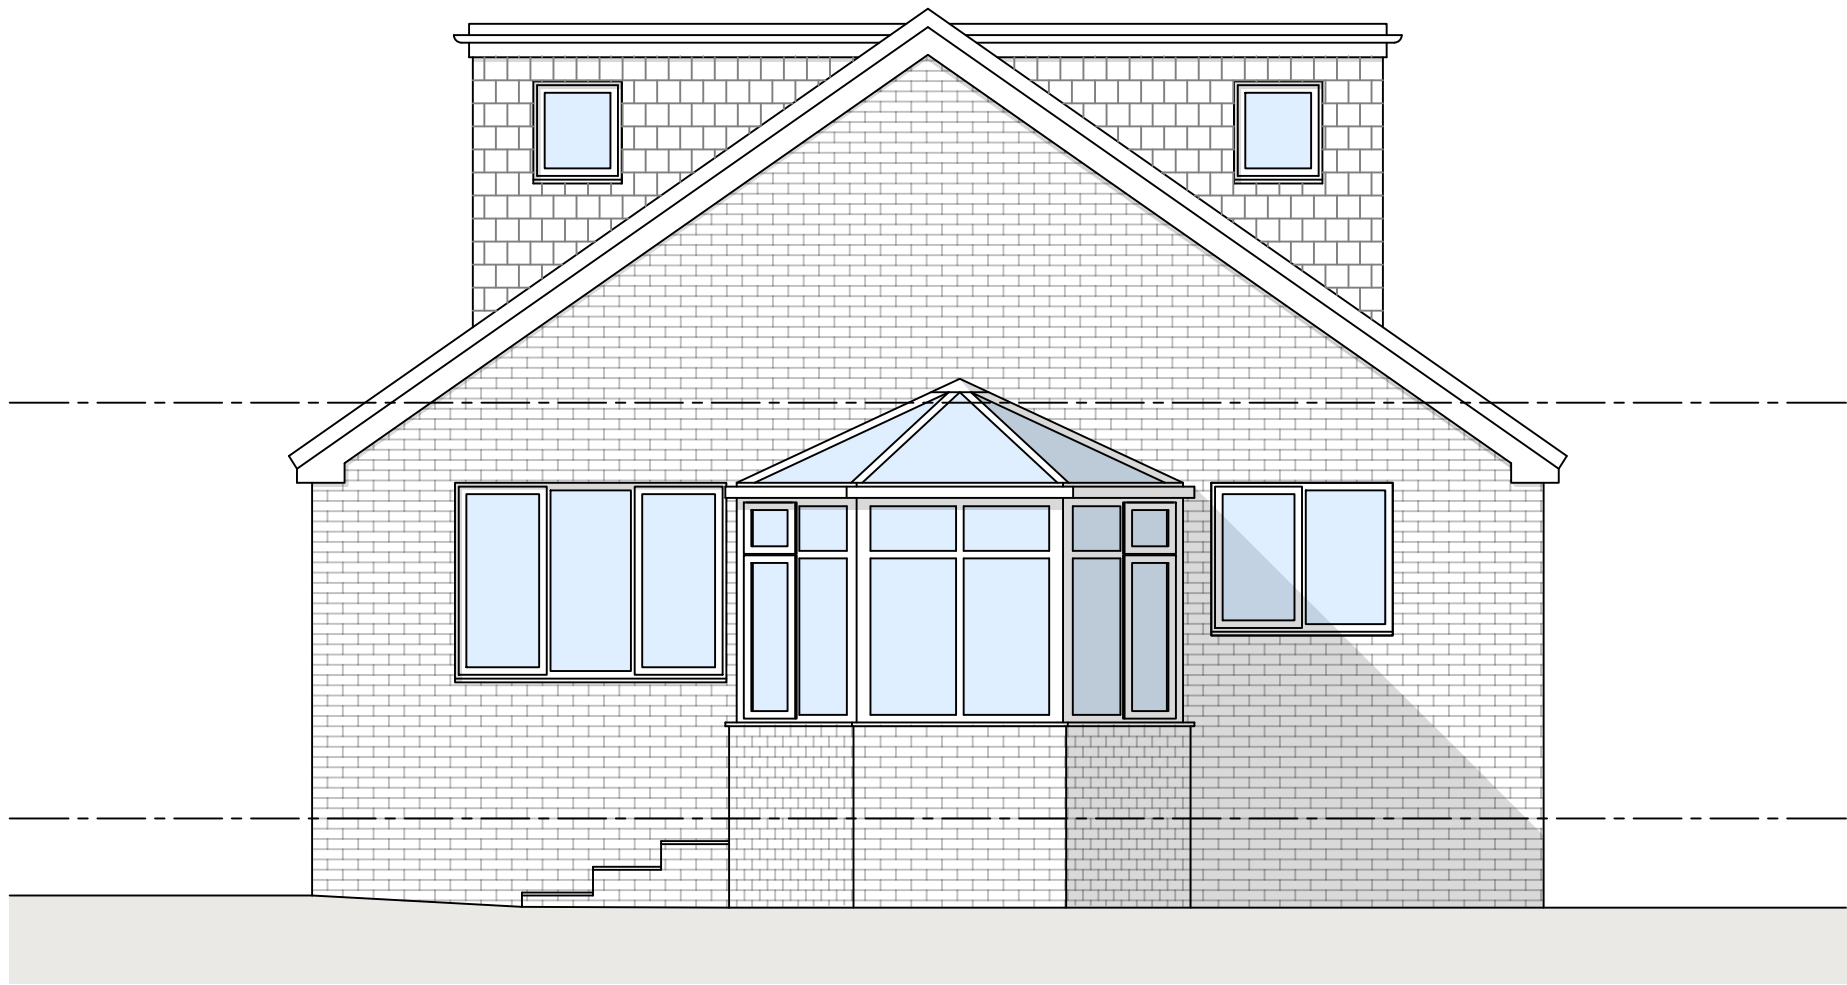

Proposed Rear Elevation

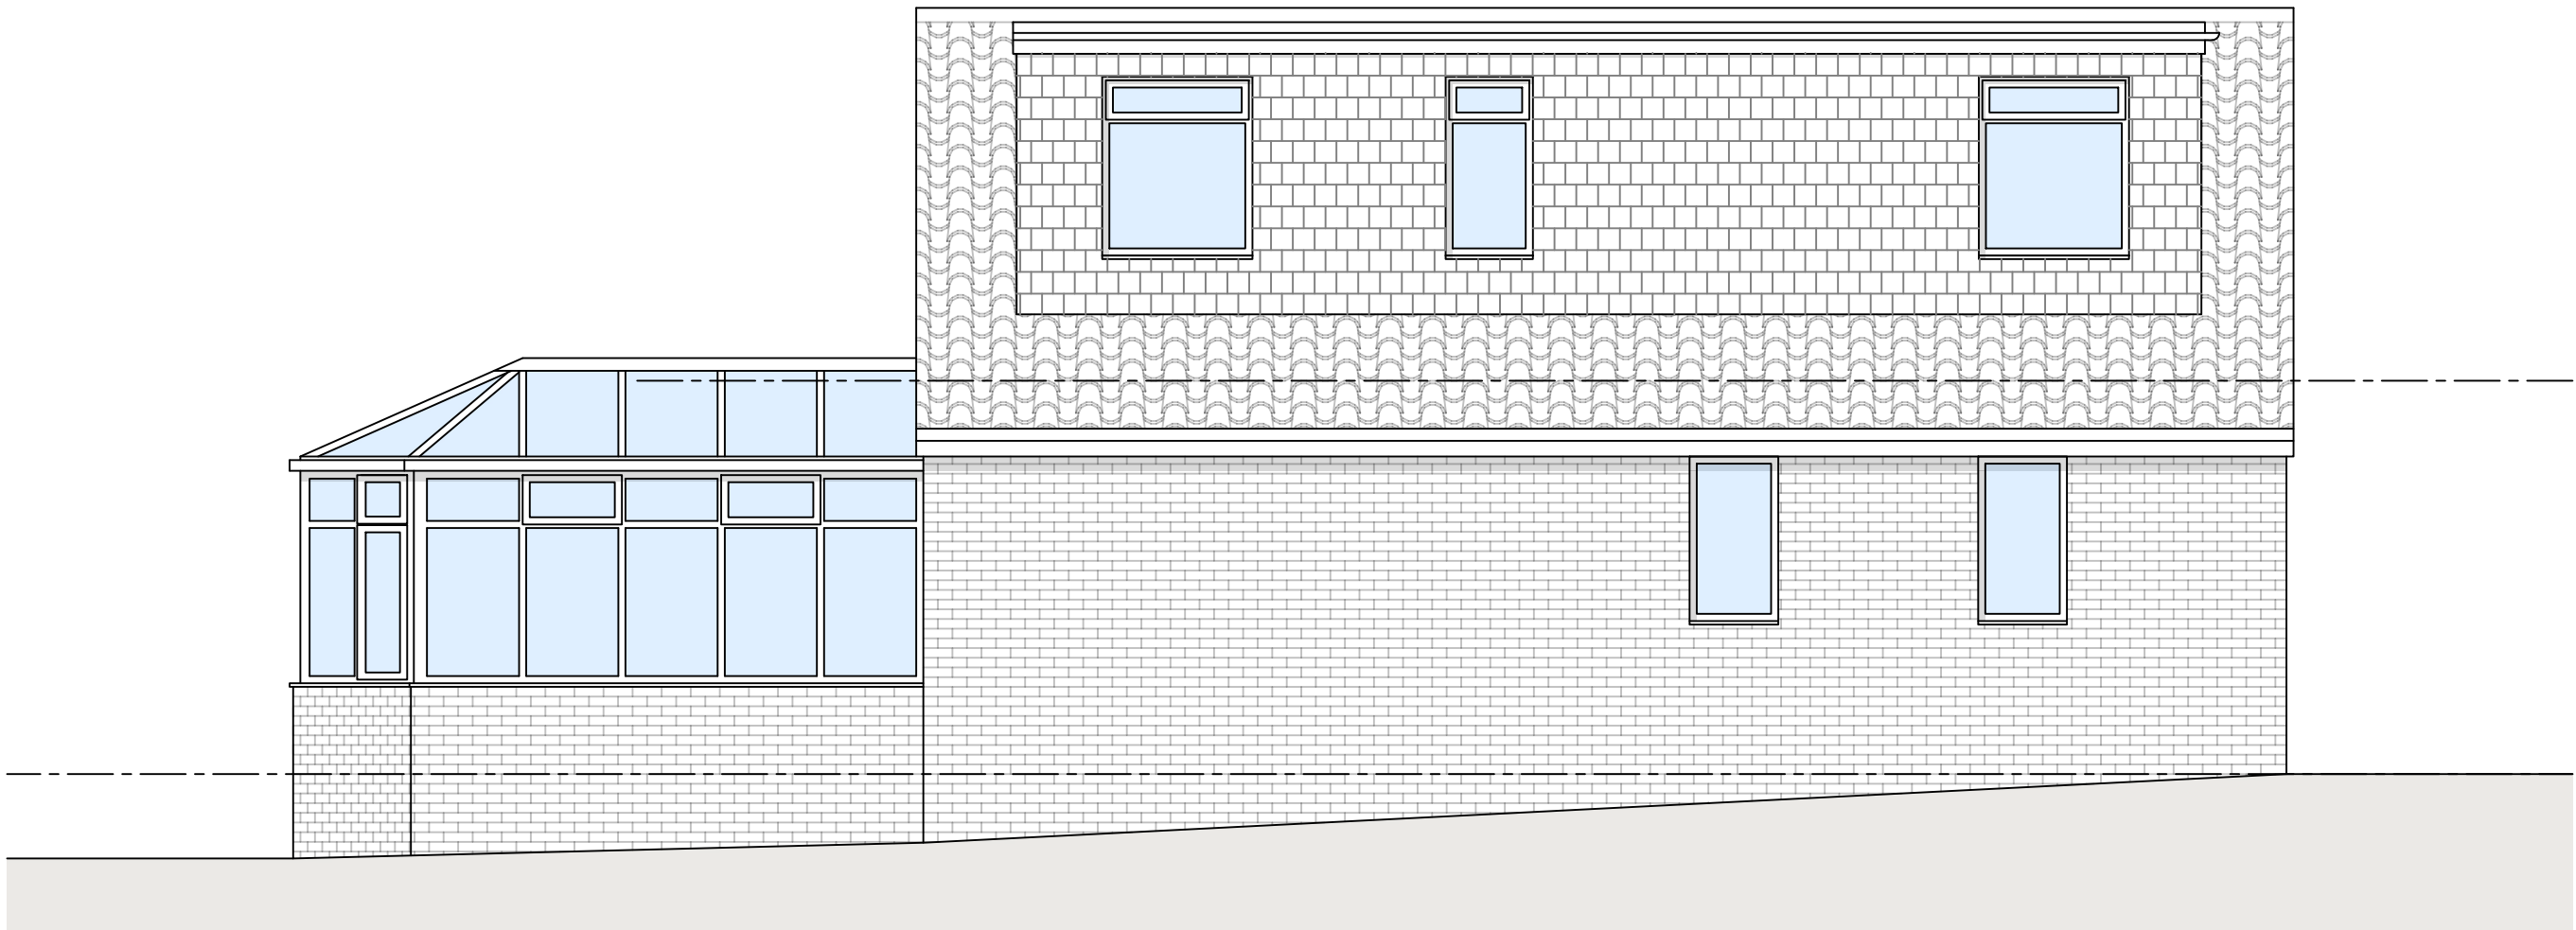

Proposed Side Elevation



IMPORTANT

- › All dimensions to be checked on site
- › Positions of existing services to be confirmed prior to proceeding

NOTES

B	29.07.2025	Dormer finish amended
A	01.06.2025	First floor area reduced to below 50m²
› REVISION	› DATE	› DESCRIPTION

PROJECT
Proposed Alterations
4 Severn Drive, Milnrow, Rochdale

DRAWING TITLE
Proposed Rear and Side Elevations

SCALE	DATE	DRAWN	CHECKED
1:50@A2	July 2023	RS	RS

DRG NO.	› REVISION
Prop_003	B