




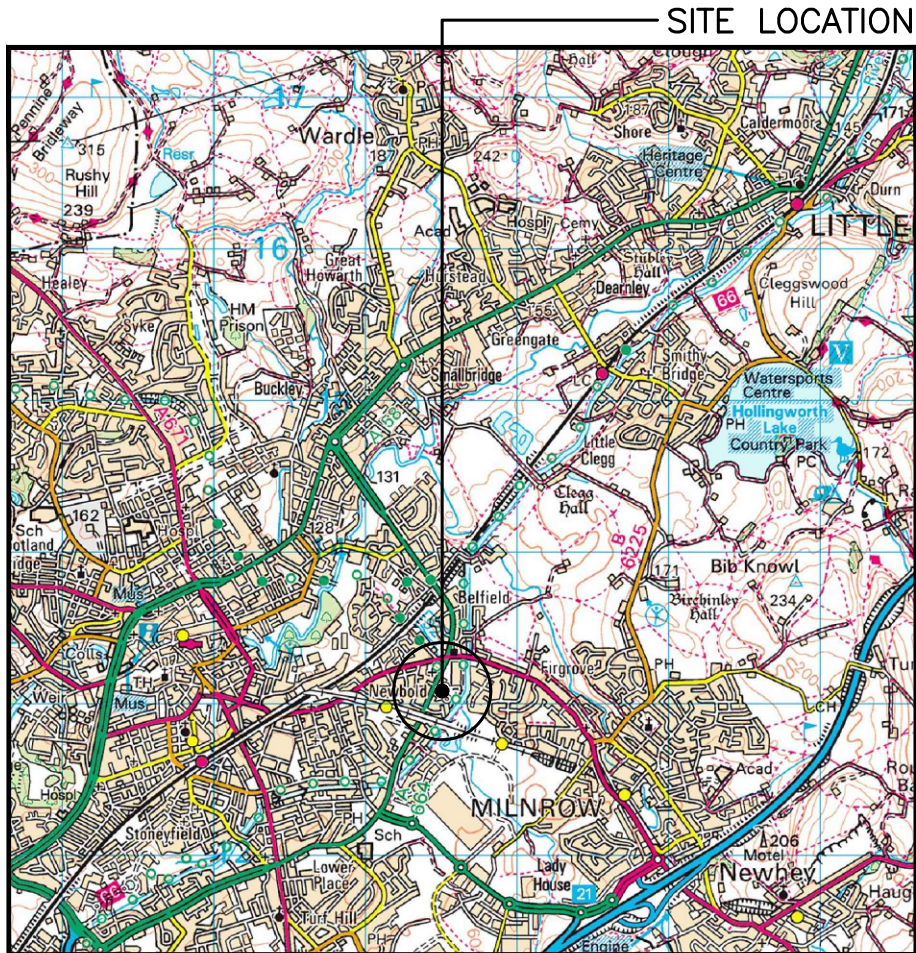


SITE LOCATION
(SCALE 1:50000)

Ordnance Survey map extract based upon Landranger map series with the permission of the controller of His Majesty's Stationery Office
Licence No. 0100022432
Crown copyright.

 


SITE PHOTOGRAPH

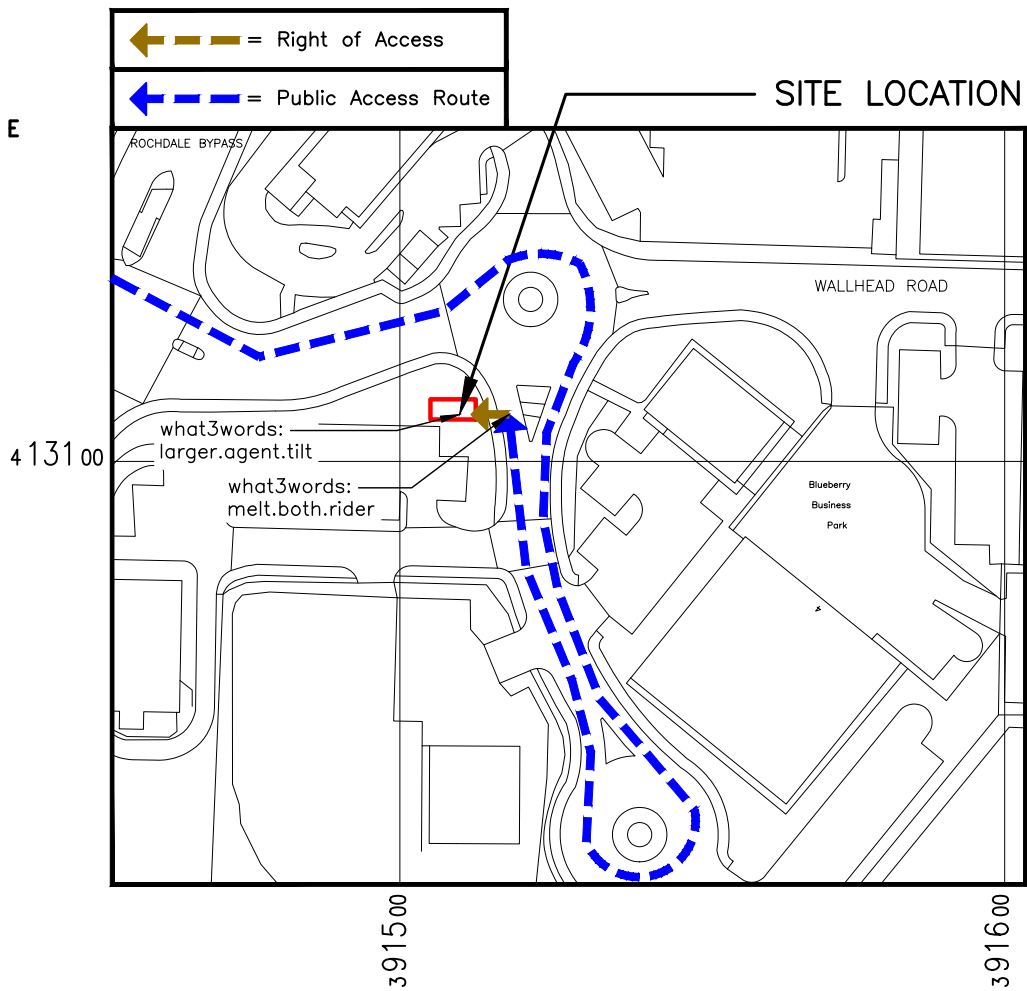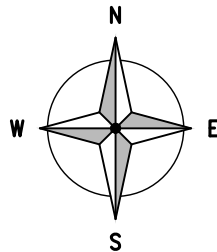

DETAILED SITE LOCATION
(SCALE 1:1250)

Based upon Ordnance Survey map extract with the permission of the controller of His Majesty's Stationery Office
Licence No. 0100022432
Crown copyright.

 

ALL DIMENSIONS ARE IN mm UNLESS NOTED OTHERWISE

N.G.R E:391514 N: 413108

DIRECTIONS TO SITE:
HEAD NORTH EAST. KEEP LEFT TO CONTINUE TOWARDS SIR ISAAC NEWTON WAY/A6193. MERGE ONTO SIR ISAAC NEWTON WAY/A6193. GO THROUGH 2 ROUNDABOUTS. AT THE ROUNDABOUT, TAKE THE 1ST EXIT AND STAY ON SIR ISAAC NEWTON WAY/A6193. USE ANY LANE TO TURN RIGHT ONTO KINGSWAY/ROCHDALE BYPASS/A664. TURN RIGHT ONTO WALLHEAD RD. AT THE ROUNDABOUT, TAKE THE 3RD EXIT AND STAY ON WALLHEAD RD. DESTINATION WILL BE ON THE RIGHT.

SURROUNDING AREA IS:
COMMERCIAL

DISTANCE TO PUBLIC HIGHWAY APPROX:
5.0m

A	PLANNING ISSUE	CAS	DC	18.06.25
REV	MODIFICATION	BY	CH	DATE



WHP Telecoms Ltd
Faraday Court
401 Faraday Street
Birchwood Park
Warrington WA3 6GA
Tel: 01925 424100 Fax: 01925 424101
e-mail: info@whptelecoms.com



Cell Name	Opt.
WALLHEAD ROAD CORNER	B

Cell ID No				
CSID	—	VF	✓	TEF
308927	—		25422	
Project No.	—	TM Cell ID	—	N/A
—	—		—	

Site Address / Contact Details
WALLHEAD ROAD NEWBOLD MILNROW ROCHDALE OL16 5DB

Drawing Title:
SITE LOCATION MAPS

Purpose of issue:
PLANNING

Drawing Number:
100

Surveyed By:
RG

Original Sheet Size:
A3


Drawn:
CAS

Date:
18.06.25

Checked:
DC

Date:
18.06.25

Pack Issue:
B

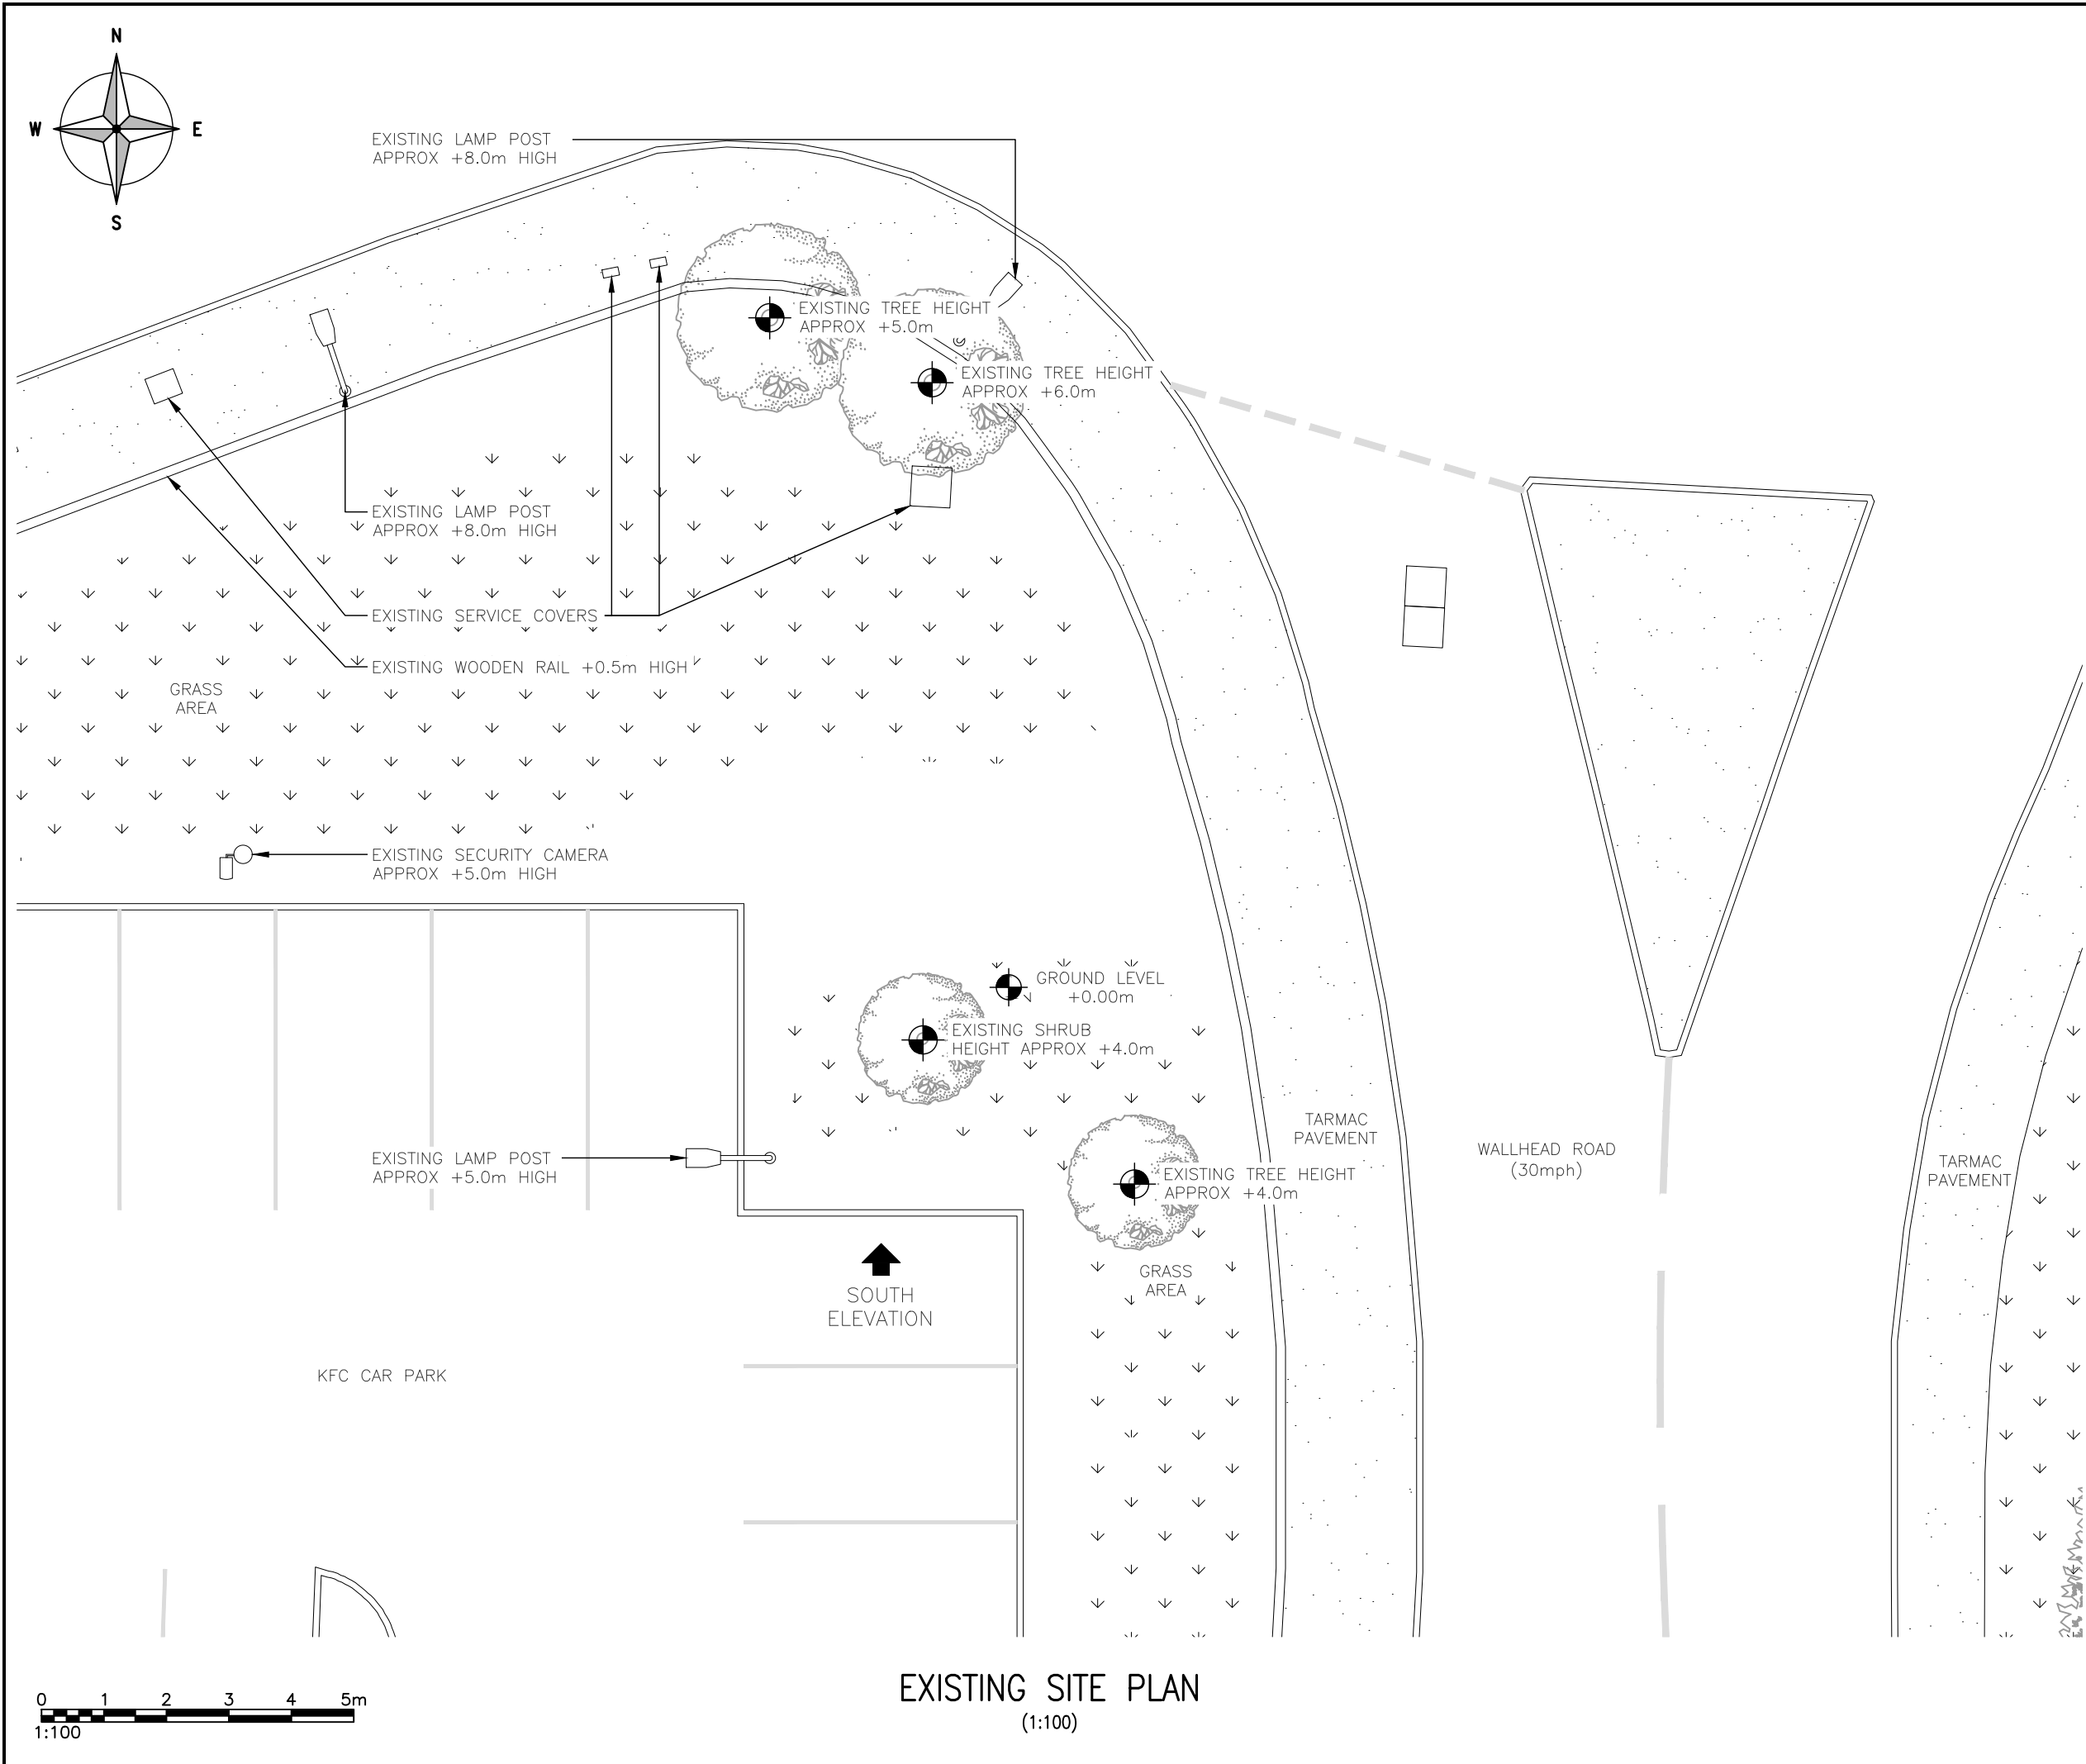

ALL DIMENSIONS ARE IN mm UNLESS NOTED OTHERWISE

N.G.R

E:391514

N: 413108

A	PLANNING ISSUE	CAS	DC	18.06.25
REV	MODIFICATION	BY	CH	DATE



WHP Telecoms Ltd

Faraday Court
401 Faraday Street
Birchwood Park
Warrington WA3 6GA
Tel: 01925 424100 Fax: 01925 424101
e-mail: info@whptelecoms.com



Cell Name				Opt.
WALLHEAD ROAD CORNER				B
Cell ID No				
CSID	—	VF	✓	TEF
308927	—		25422	
Project No.	—	TM Cell ID	—	N/A
—	—		—	
Site Address / Contact Details				
WALLHEAD ROAD NEWBOLD MILNROW ROCHDALE OL16 5DB				
Drawing Title: EXISTING SITE PLAN				
Purpose of issue: PLANNING				Dwg Rev: A
Drawing Number: 200				Pack Issue: B
Surveyed By: RG		Original Sheet Size: A3		
Drawn: CAS	Date: 18.06.25	Checked: DC	Date: 18.06.25	



EXISTING TREE HEIGHT
APPROX +5.0m

EXISTING TREE HEIGHT
APPROX +5.0m

EXISTING TREE HEIGHT
APPROX +6.0m

— EXISTING LAMP POST
✓ APPROX +8.0m HIGH

— EXISTING SERVICE COVERS

EXISTING WOODEN RAIL +0.5m HIGH

GRASS
AREA

ALLOCATED TEF YORKSHIRE CABINET TO
BE INSTALLED ON NEW ROOT FOUNDATION

— EXISTING SECURITY CAMERA
APPROX +5.0m HIGH

PROPOSED TEF 20.0m HIGH HUTCHINSON
ENGINEERING ORION STREETPOLE ON
NEW T9 ROOT FOUNDATION

EXISTING LAMP POST
APPROX +5.0m HIGH

GROUND LEVEL
+0.00m

EXISTING SHRUB
HEIGHT APPROX +4.0m

EXISTING TREE HEIGHT
APPROX +4.0m

GRASS
AREA

SOUTH
ELEVATION

KFC CAR PARK

WALLHEAD ROAD
(30mph)

TARMAC
PAVEMENT

PROPOSED SITE PLAN
(1:100)

A horizontal scale bar with alternating black and white segments. It is marked with numbers 0, 1, 2, 3, 4, and 5m. Below the bar, the text "1:100" is written.

ALL DIMENSIONS ARE IN mm UNLESS NOTED OTHERWISE

N.G.R	E:391514
-------	----------

N: 413108

A	PLANNING ISSUE	CAS	DC	18.06.25
REV	MODIFICATION	BY	CH	DATE



Cell Name	Opt.
WALLHEAD ROAD CORNER	B

Cell ID No				
CSID	—	VF	✓	TEF
308927	—		25422	
Project No.	—	TM Cell ID	—	N/A
—	—		—	

Site Address / Contact Details
WALLHEAD ROAD NEWBOLD MILNROW ROCHDALE OL16 5DB


Drawing Title: PROPOSED SITE PLAN

Purpose of issue:	PLANNING	Dwg Rev:
-------------------	----------	-------------

Drawing Number:	201	A
-----------------	-----	---

Surveyed By: RG		Original Sheet Size: A3		Pack Issue:
Page No.:	Date:	Checked by:	Date:	

SDNT0005 Version 3.2

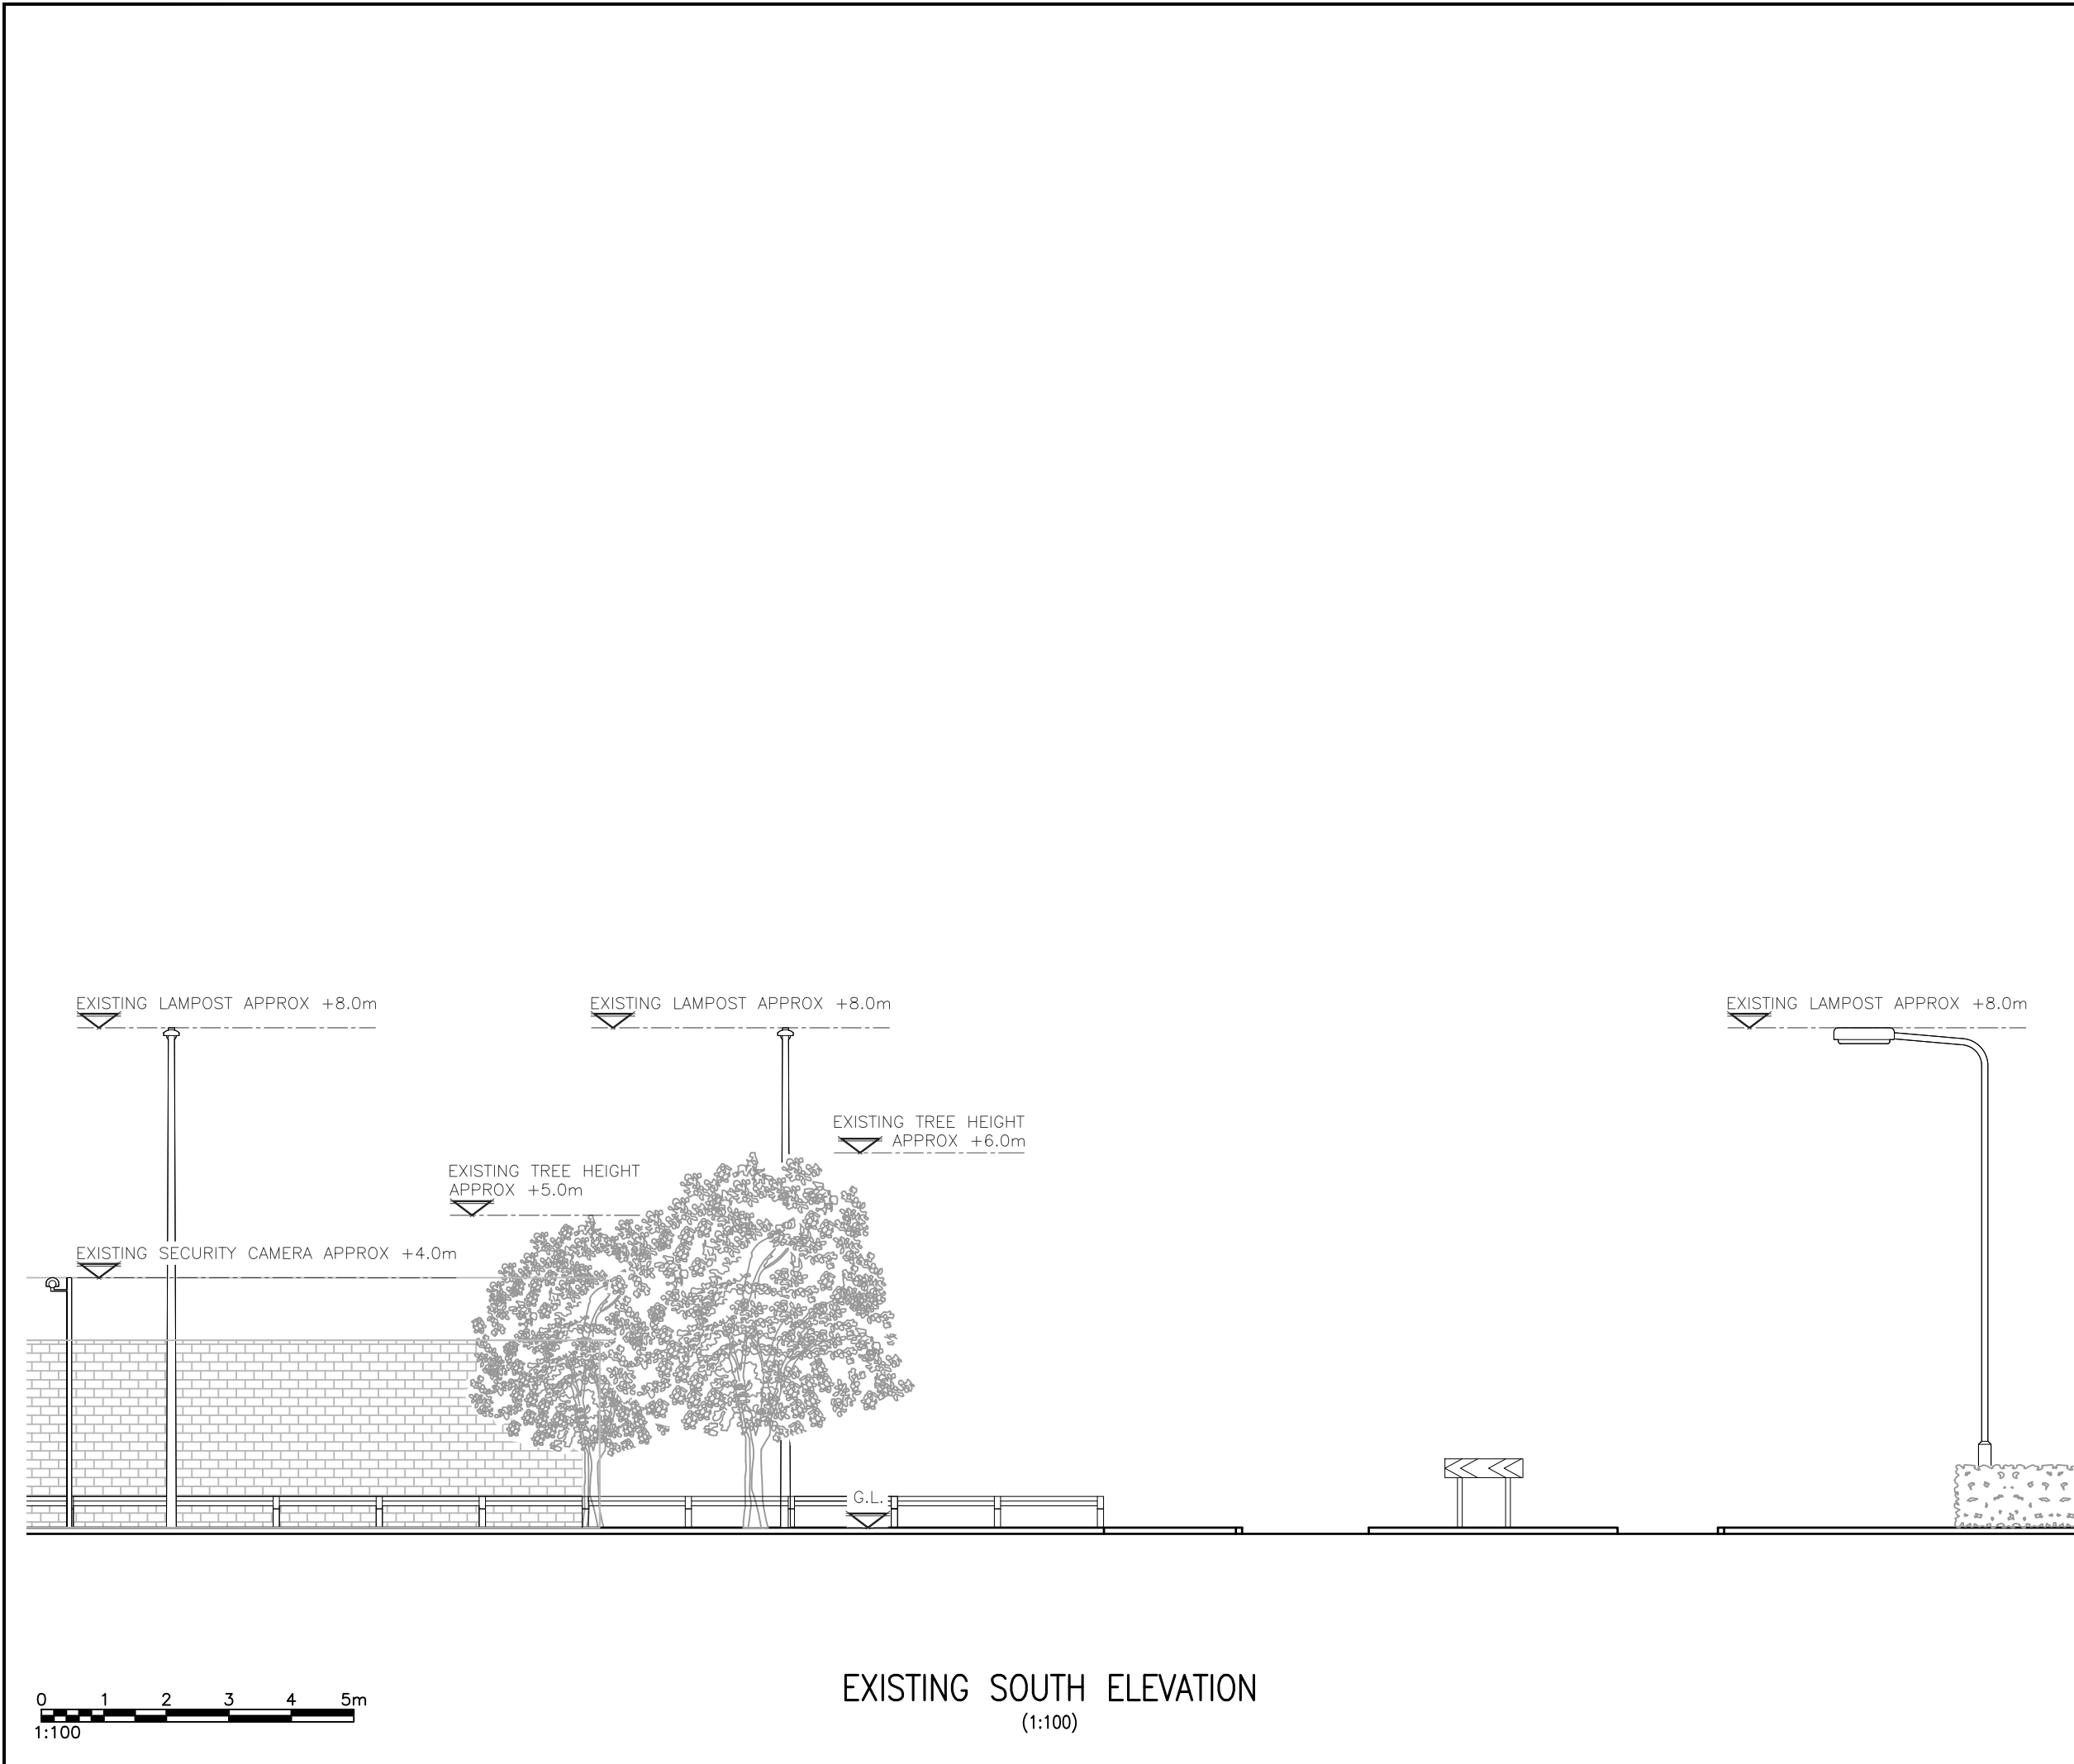

ALL DIMENSIONS ARE IN mm UNLESS NOTED OTHERWISE

N.G.R

E:391514

N: 413108

A	PLANNING ISSUE	CAS	DC	18.06.25
REV	MODIFICATION	BY	CH	DATE

WHP

WHP Telecoms Ltd

Faraday Court

401 Faraday Street

Birchwood Park

Warrington WA3 6GA

Tel: 01925 424100 Fax: 01925 424101


e-mail: info@whptelecoms.com

cornerstone

Cell Name				Opt.
WALLHEAD ROAD CORNER				B
Cell ID No				
CSID	—	VF	✓	TEF
308927	—		25422	
Project No.	—	TM Cell ID	—	N/A
—	—		—	

Site Address / Contact Details				
WALLHEAD ROAD NEWBOLD MILNROW ROCHDALE OL16 5DB				

Drawing Title: EXISTING SITE ELEVATION				
Purpose of issue: PLANNING				Dwg Rev: A
Drawing Number: 300				Pack Issue: B
Surveyed By: RG		Original Sheet Size: A3		
Drawn: CAS	Date: 18.06.25	Checked: DC	Date: 18.06.25	

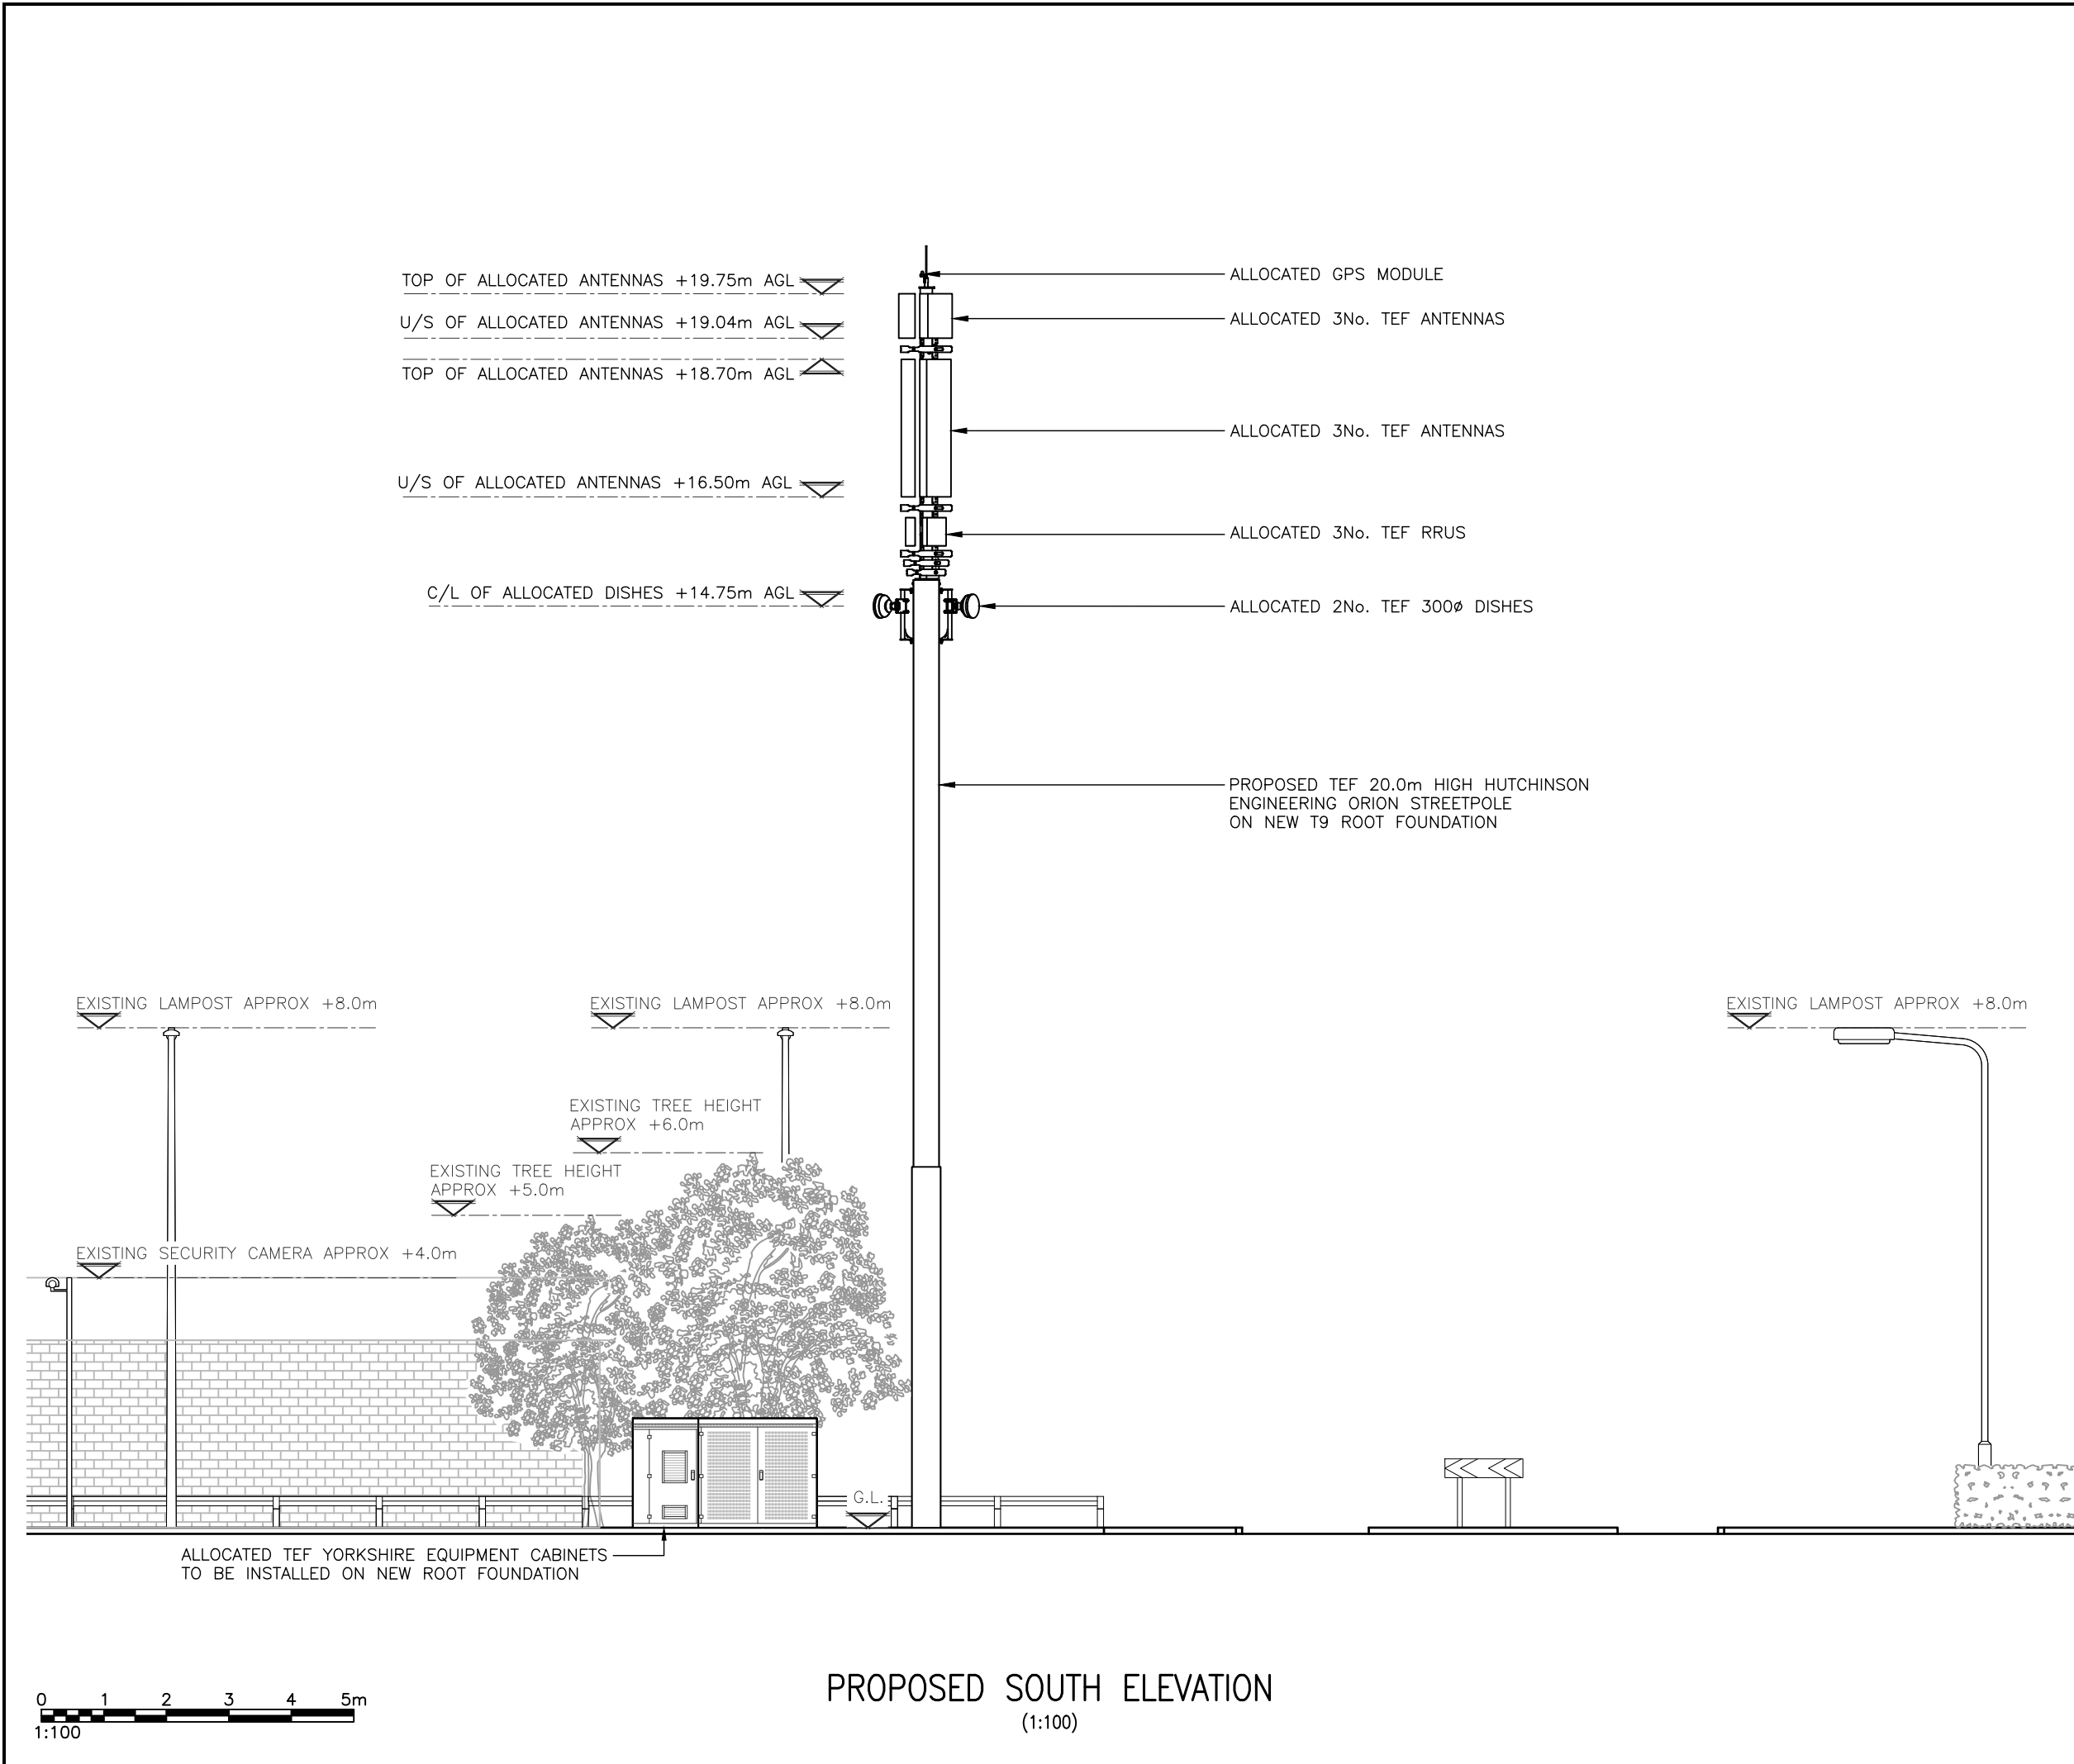

ALL DIMENSIONS ARE IN mm UNLESS NOTED OTHERWISE

N.G.R

E:391514

N: 413108

A	PLANNING ISSUE	CAS	DC	18.06.25
REV	MODIFICATION	BY	CH	DATE



WHP Telecoms Ltd
Faraday Court
401 Faraday Street
Birchwood Park
Warrington WA3 6GA
Tel: 01925 424100 Fax: 01925 424101
e-mail: info@whptelecoms.com



Cell Name				Opt.
WALLHEAD ROAD CORNER				B
Cell ID No				
CSID	—	VF	✓	TEF
308927	—		25422	
Project No.	—	TM Cell ID	—	N/A
—	—		—	
Site Address / Contact Details				
WALLHEAD ROAD NEWBOLD MILNROW ROCHDALE OL16 5DB				
Drawing Title: PROPOSED SITE ELEVATION				
Purpose of issue: PLANNING				Dwg Rev: A
Drawing Number: 301				Pack Issue: B
Surveyed By: RG		Original Sheet Size: A3		
Drawn: CAS	Date: 18.06.25	Checked: DC	Date: 18.06.25	

PROPOSED SOUTH ELEVATION
(1:100)